
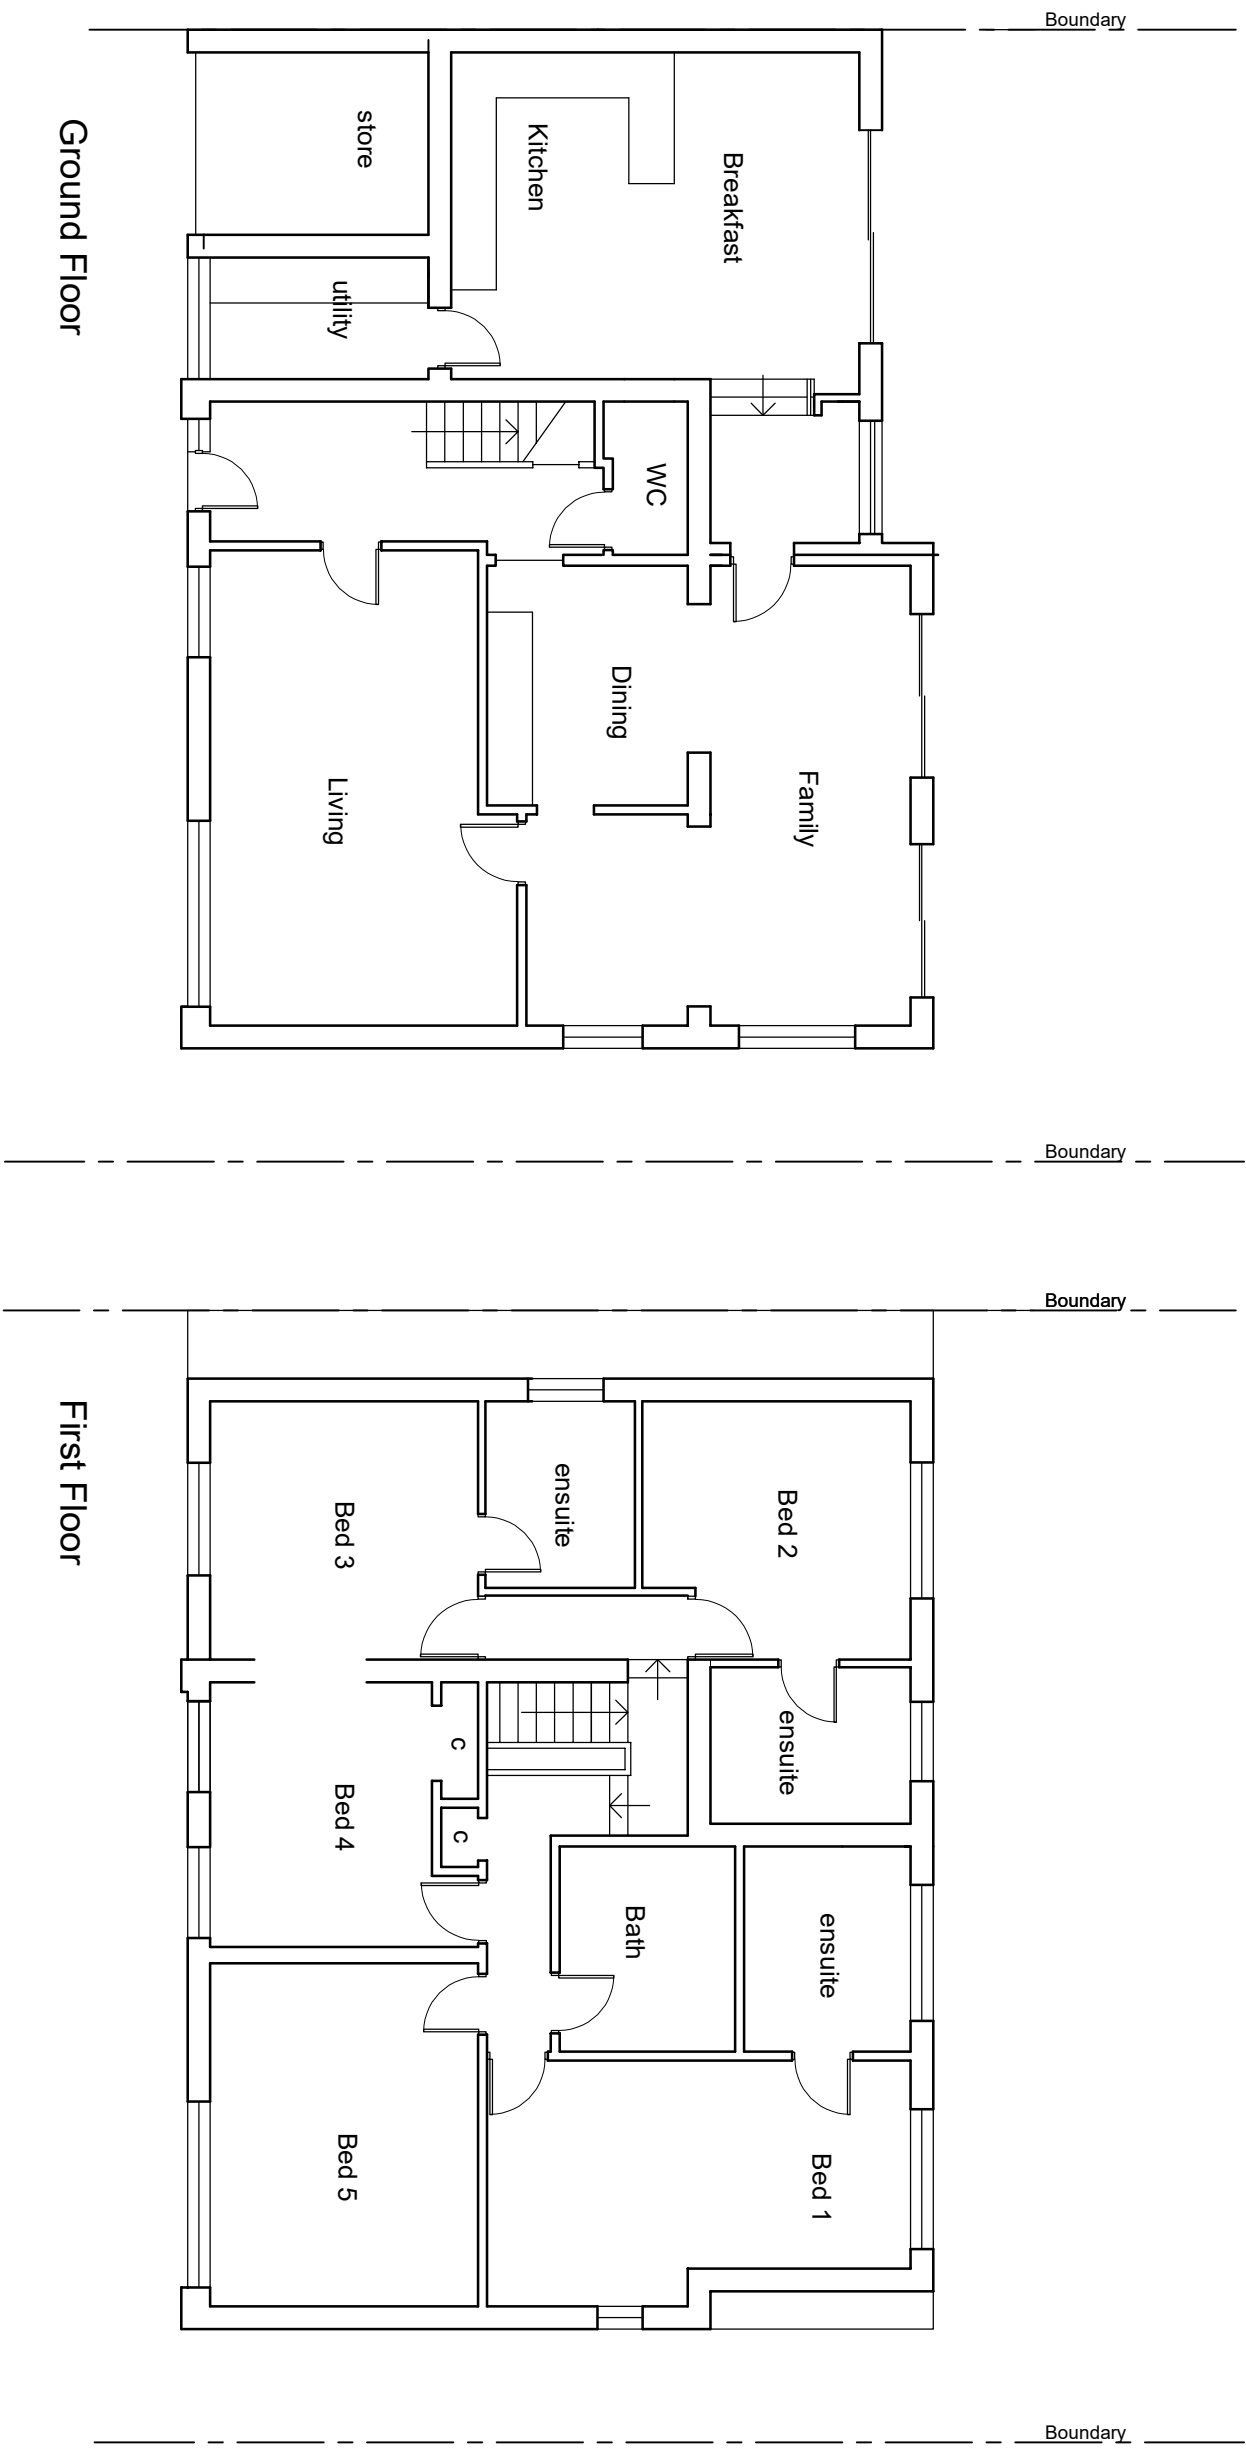


 

Project	Drawing Title	Project No.	Drawing No.	
43 Wilderness Road, Hurstpierpoint	Approved Floor Plans	WR43	sk10	
		Scale 1:100 @ A3	Date	