




west elevation

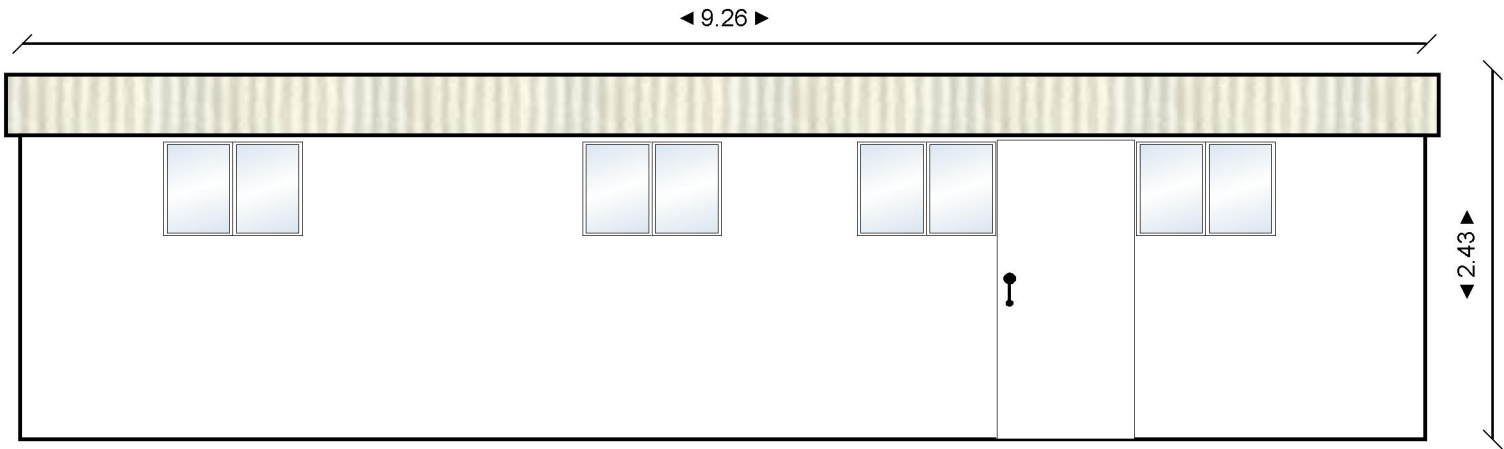


east elevation

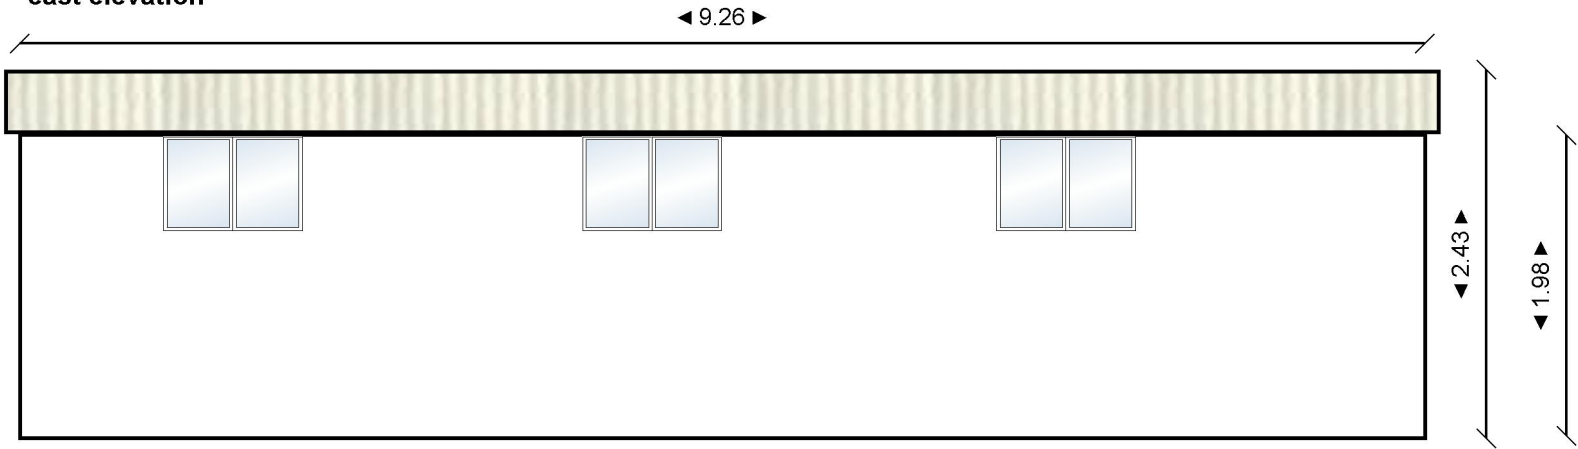


north elevation

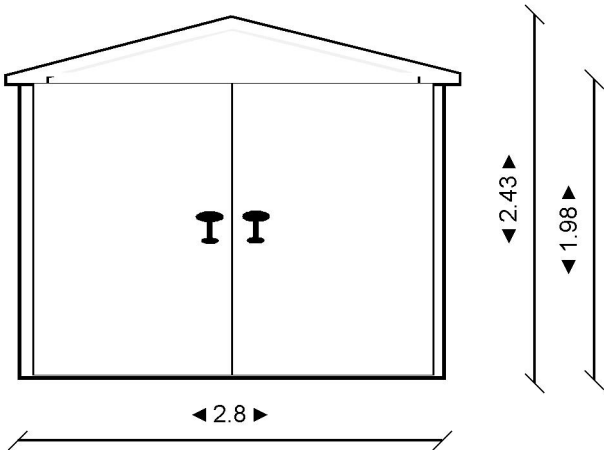

south elevation

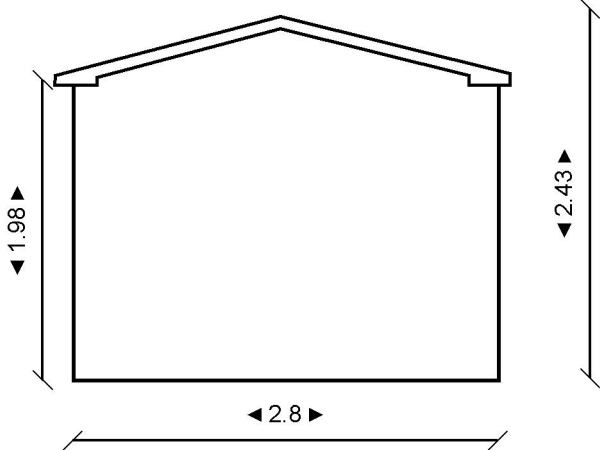

floorplan

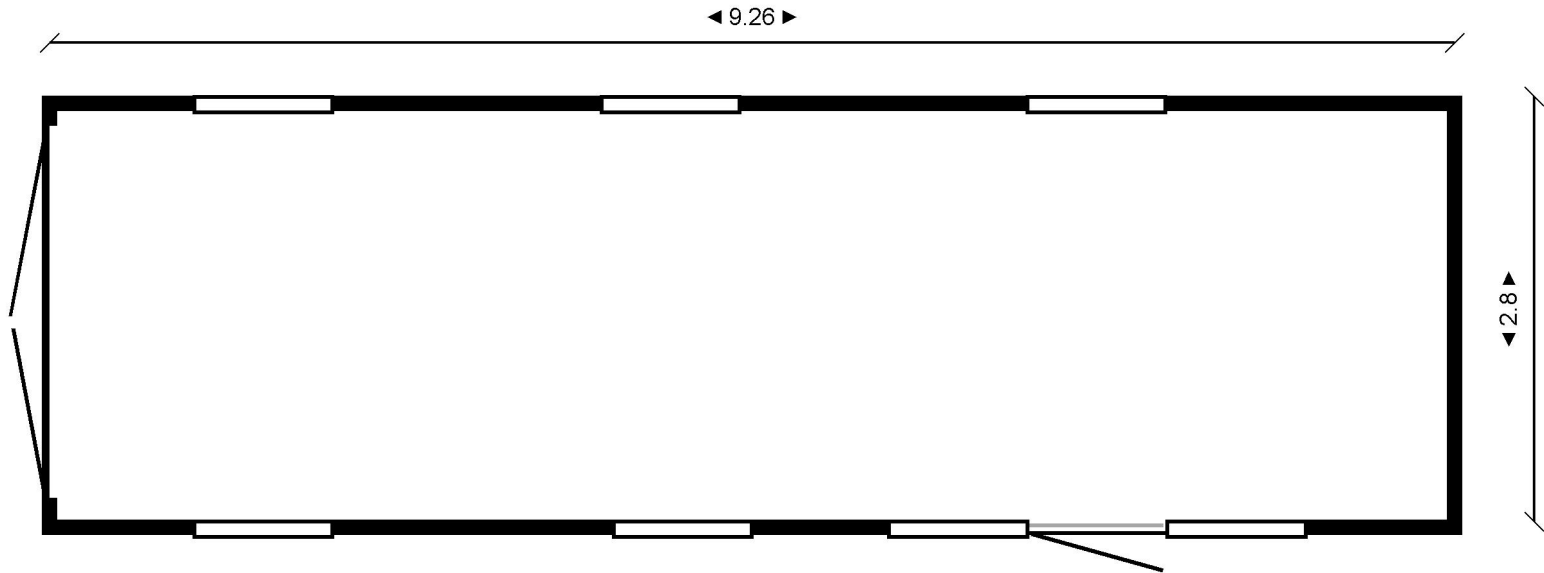

Site:	Durstons, RH17 5RR				
Title:	Existing garage: elevations & floorplan	Scale: 1:50			