




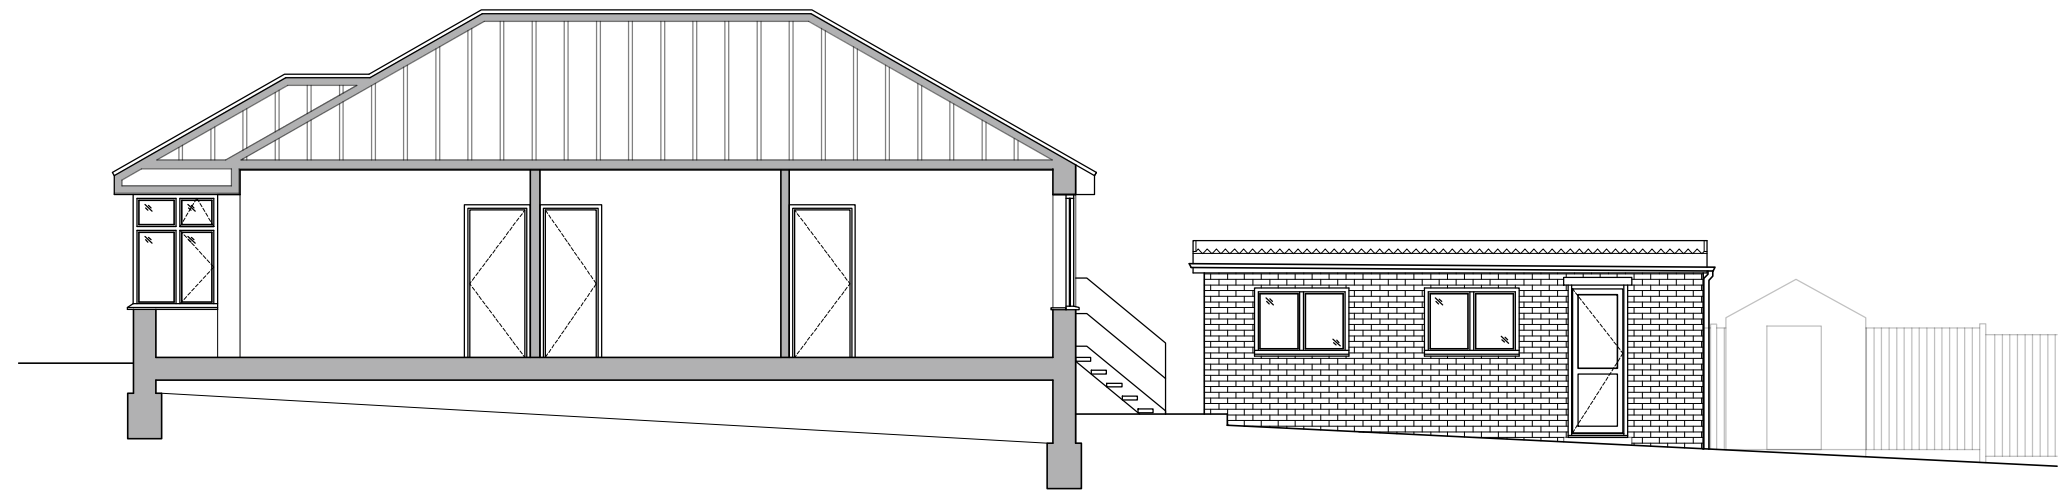

Existing Section A-A
Scale 1:100

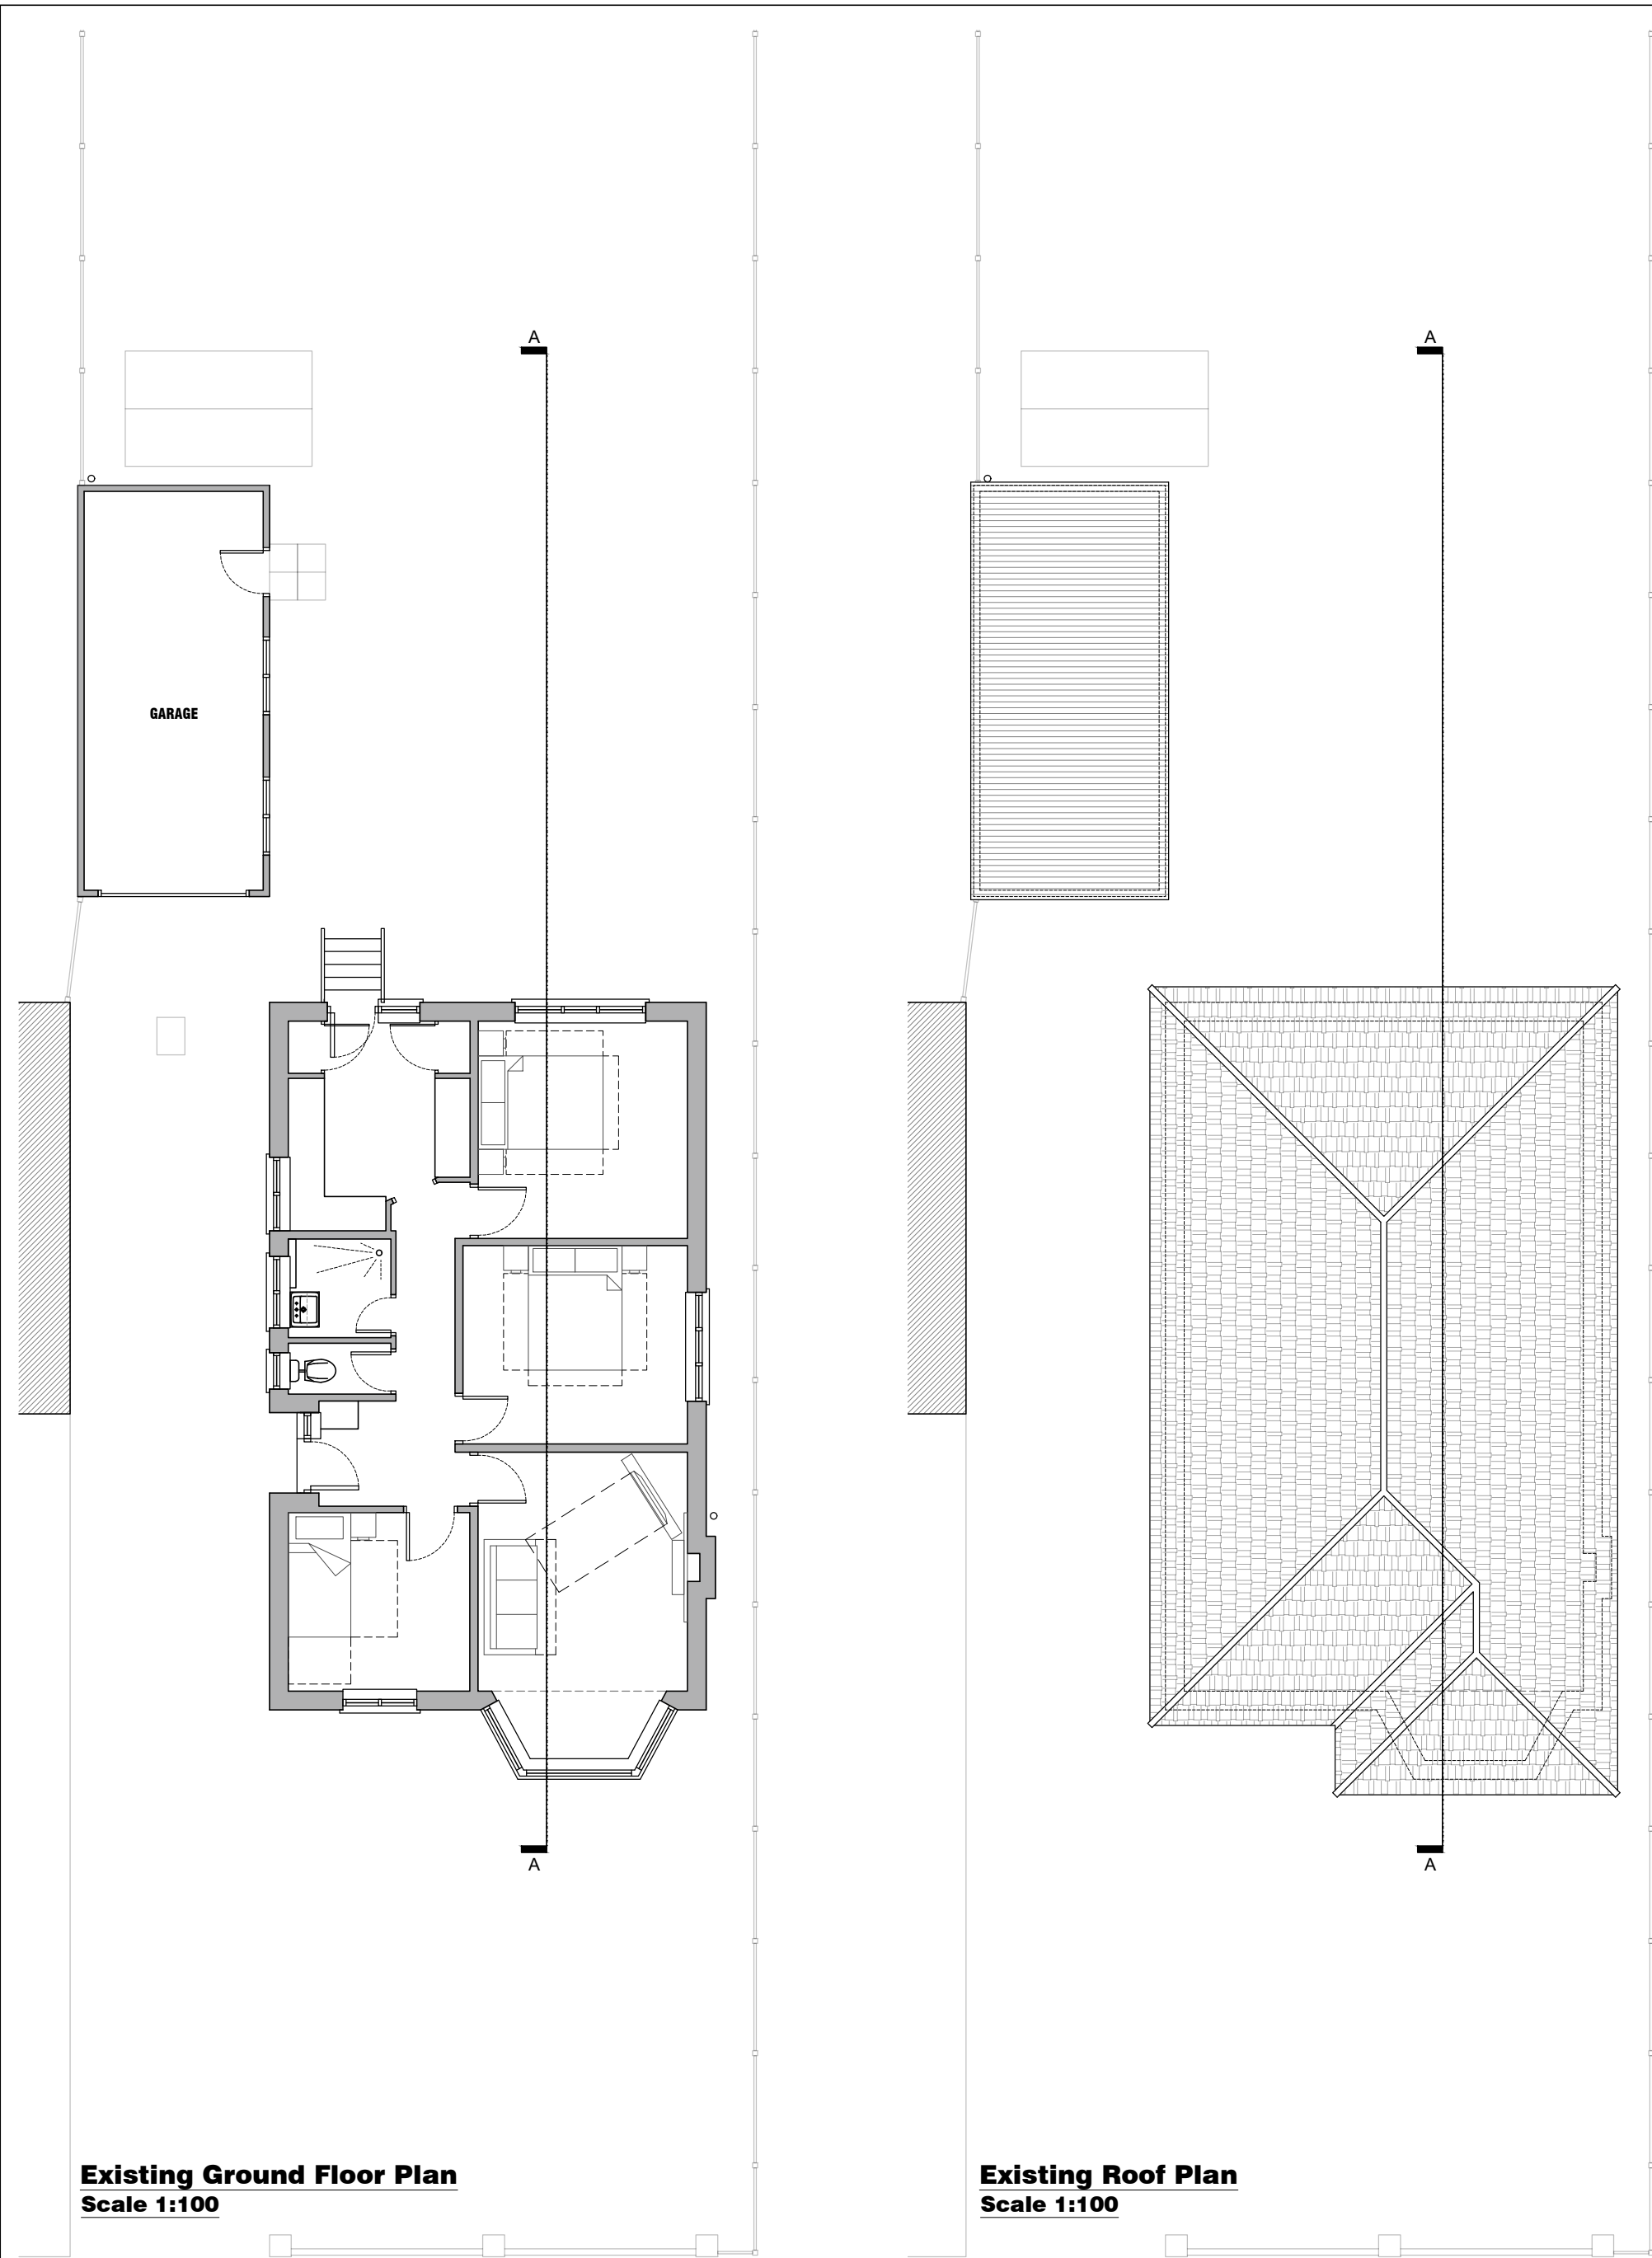

Existing Side Elevation
Scale 1:100

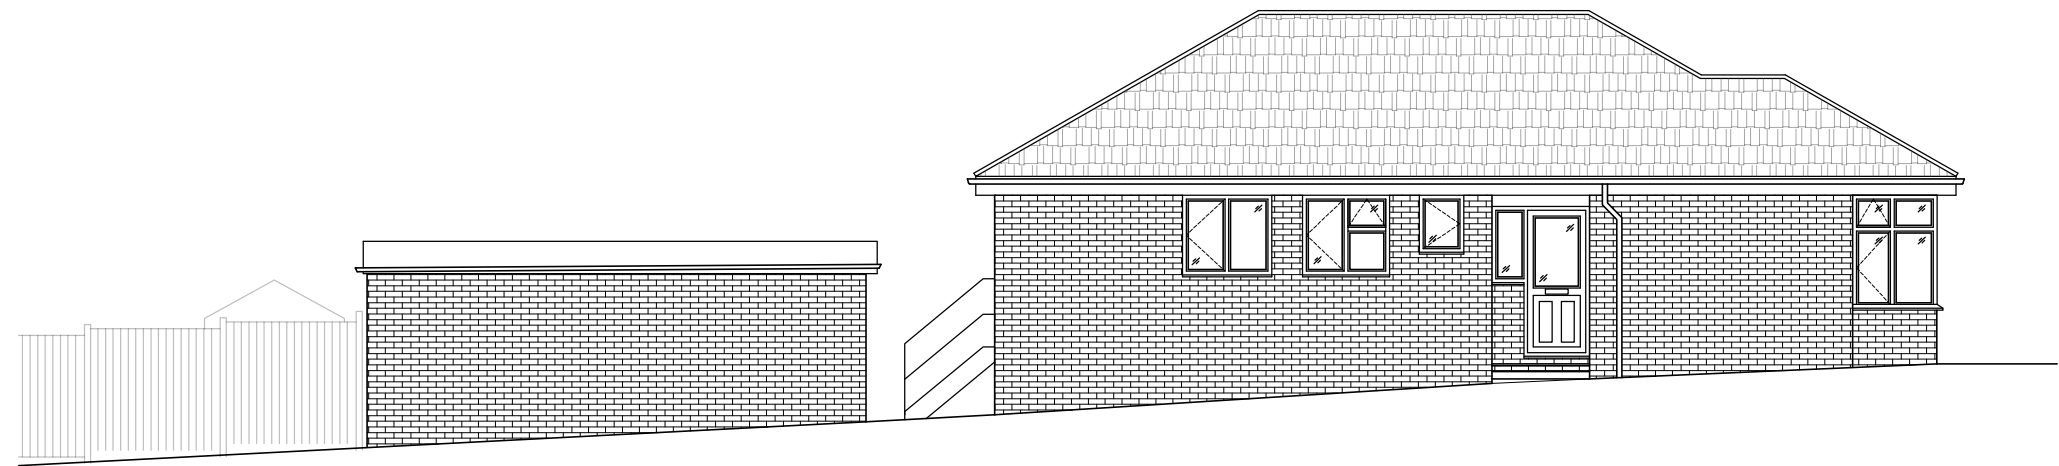

Existing Side Elevation
Scale 1:100



Existing Rear Elevation
Scale 1:100



Existing Front Elevation
Scale 1:100

Scale @ 1:100

PLANNING ISSUE

These drawings are for planning purposes only and should not be used for Construction.
All dimensions should be checked on site.
A Structural Engineer should be appointed to provide advice and calculations for all structural elements.

rev.	date	by	description
P1	20-01-25	MB	ISSUED TO CLIENT FOR COMMENT
P2	22-01-25	MB	PLANNING ISSUE

PRELIMINARY TENDER CONSTRUCTION	24 FAIRLAWN DRIVE EAST GRINSTEAD WEST SUSSEX, RH19 1NP	scale 1:100 @ A2	date/drawn DEC '24
	EXISTING PLANS AND ELEVATIONS	drawing no. 124 - P001	rev. P2