


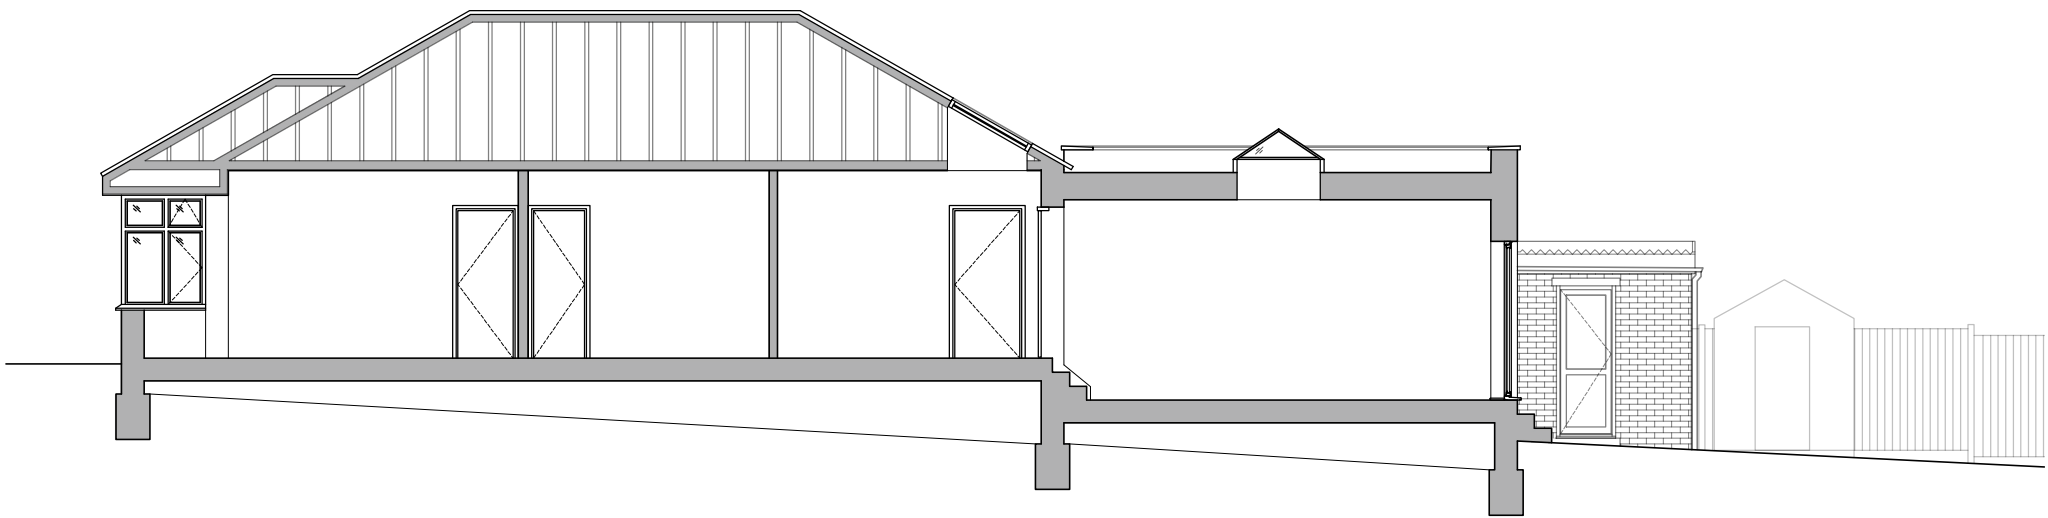


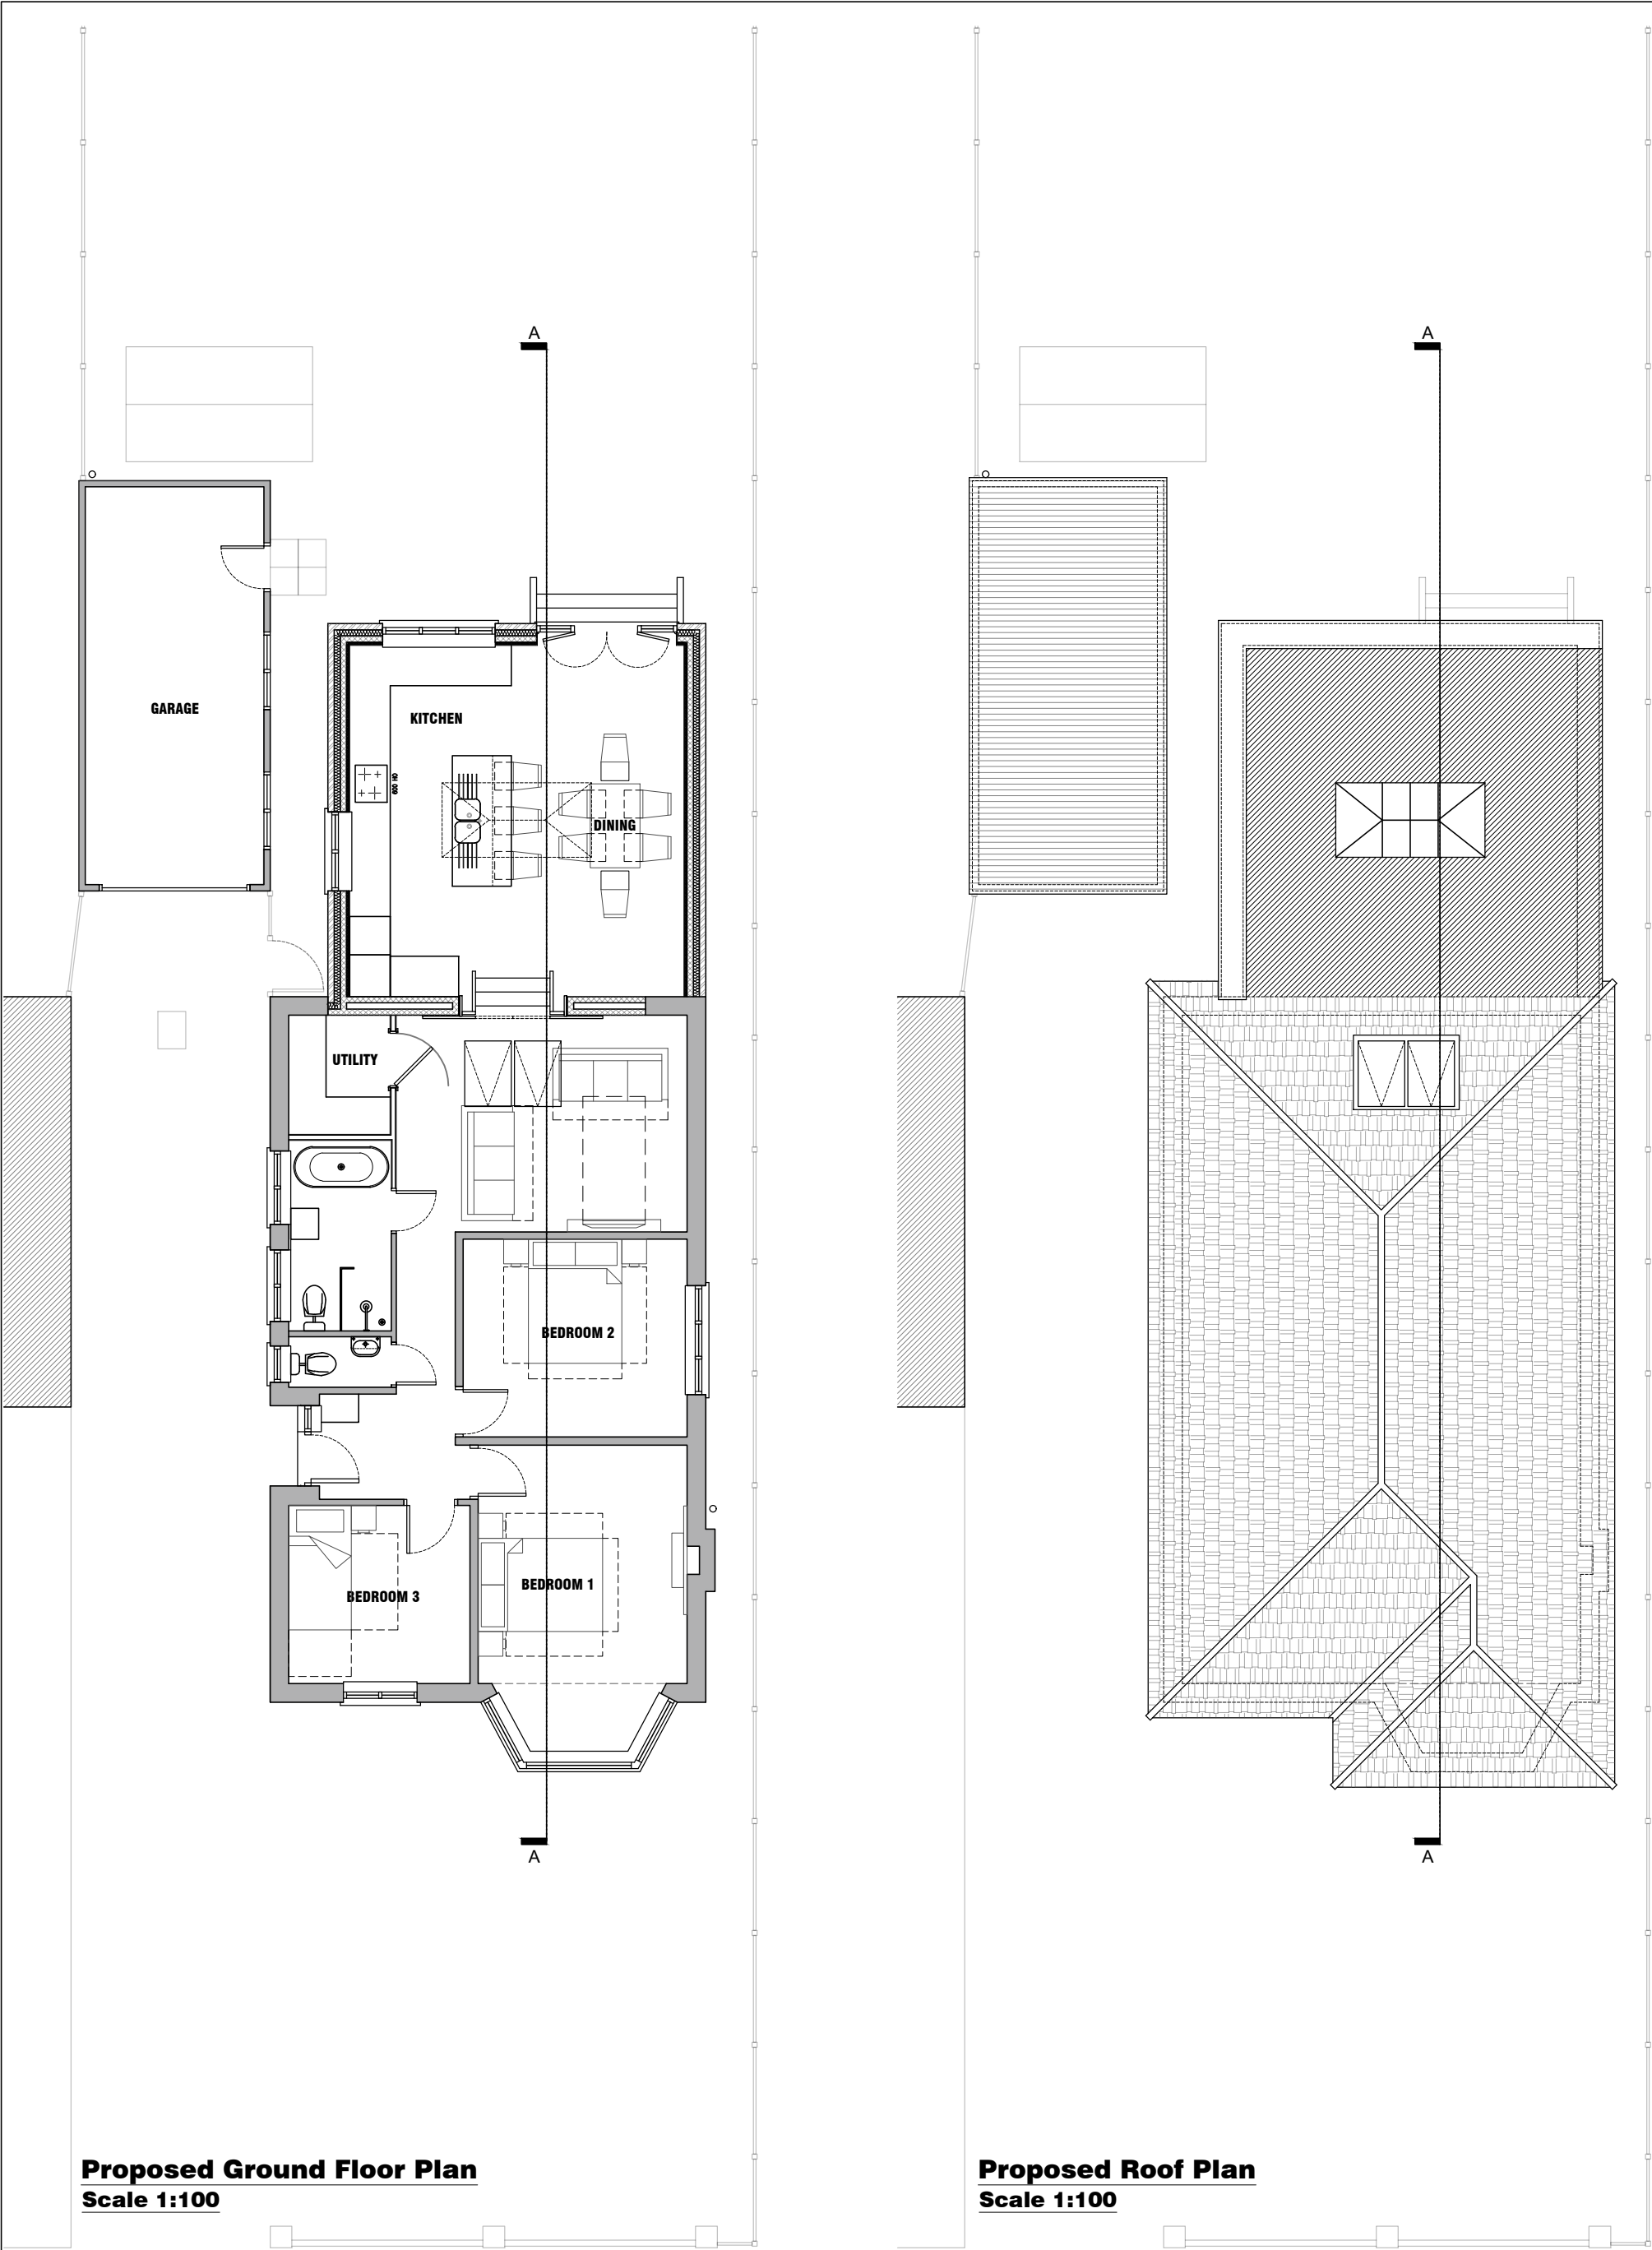

Proposed Section A-A
Scale 1:100

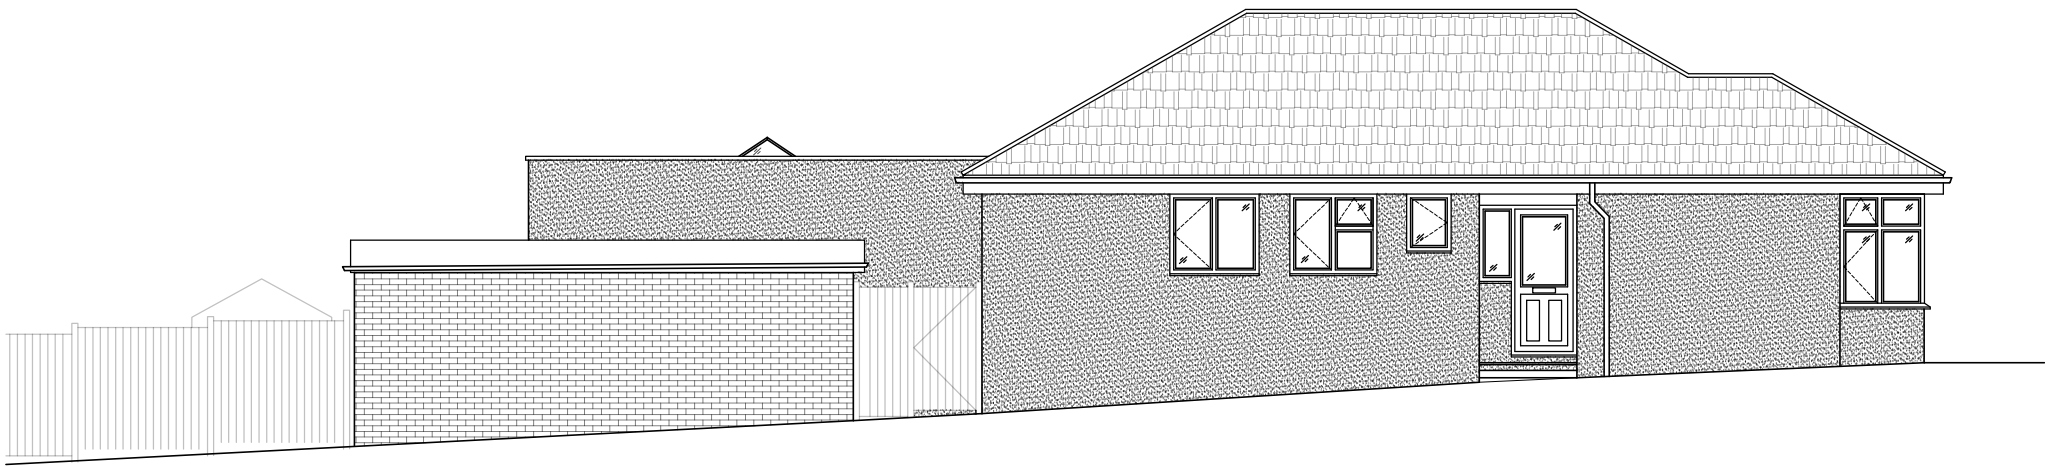

Proposed Side Elevation
Scale 1:100

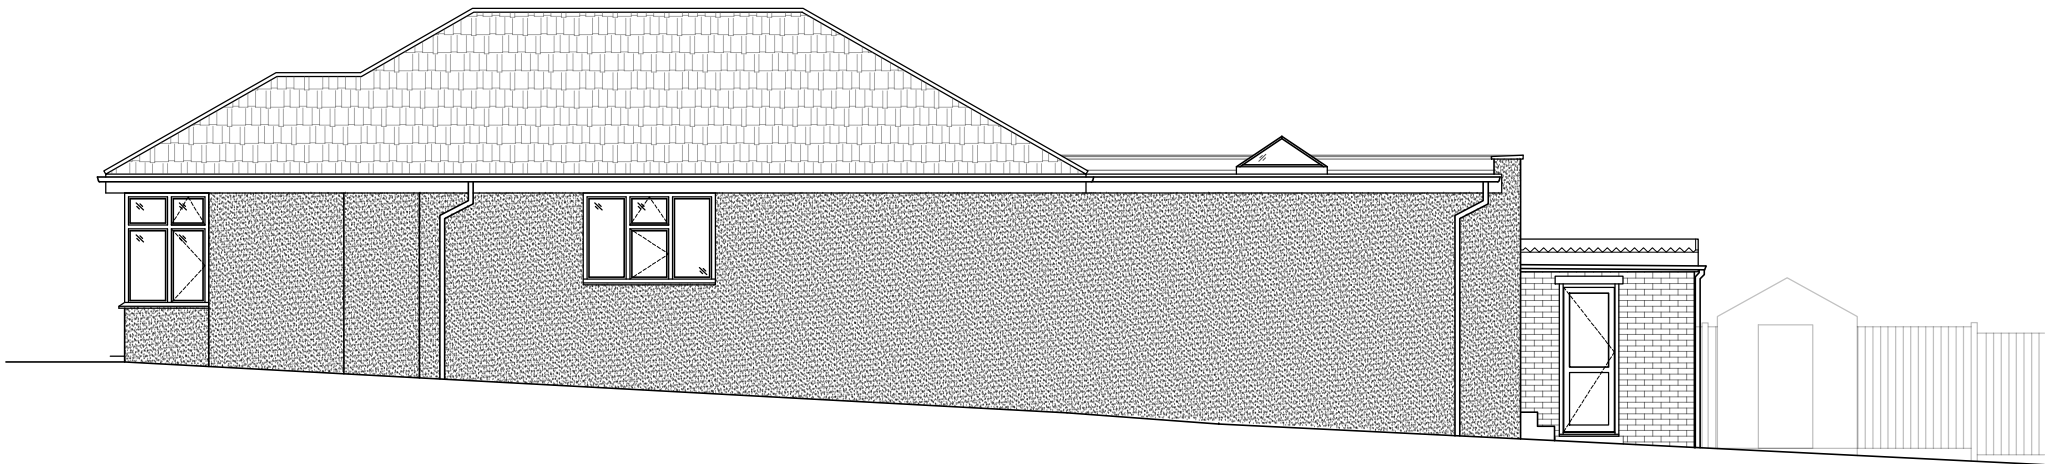

Proposed Side Elevation
Scale 1:100



Proposed Rear Elevation
Scale 1:100



Proposed Front Elevation
Scale 1:100

Scale @ 1:100

5m 4m 3m 2m 1m 0m

PLANNING ISSUE

These drawings are for planning purposes only and should not be used for Construction.
All dimensions should be checked on site.
A Structural Engineer should be appointed to provide advice and calculations for all structural elements.

rev.	date	by	description
P1	20-01-25	MB	ISSUED TO CLIENT FOR COMMENT
P2	22-01-25	MB	PLANNING ISSUE

PRELIMINARY

TENDER

CONSTRUCTION

24 FAIRLAWN DRIVE
EAST GRINSTEAD
WEST SUSSEX, RH19 1NP

PROPOSED PLANS AND ELEVATIONS

scale
1:100 @ A2

date/drawn
DEC '24

drawing no.
124 - P002

rev.
P2