




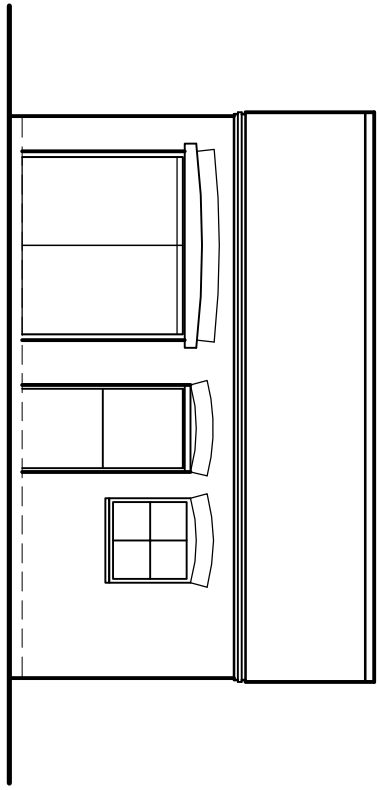


South Elevation
As Existing
1:100

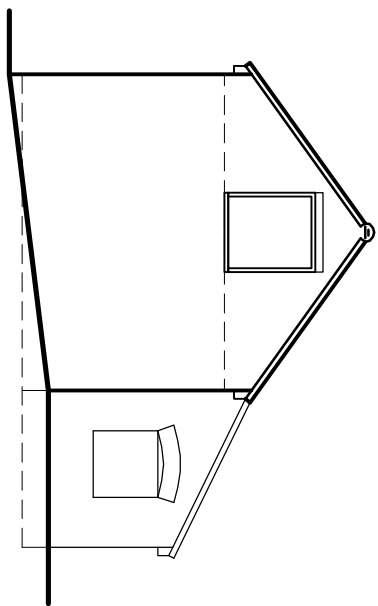


East Elevation
As Existing
1:100

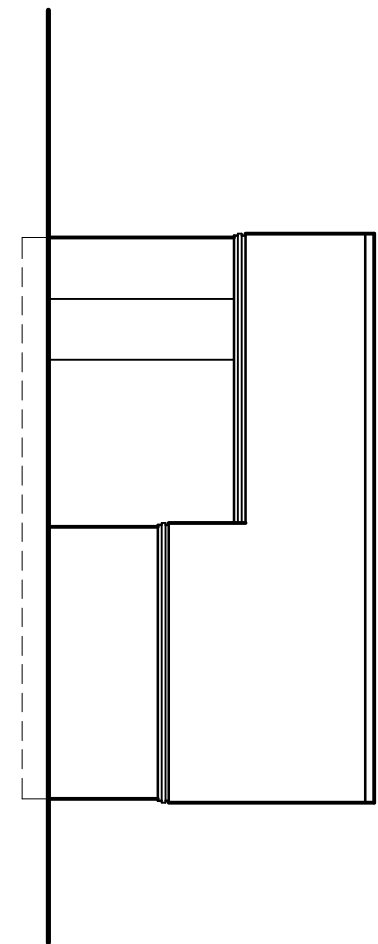


North Elevation
As Existing
1:100

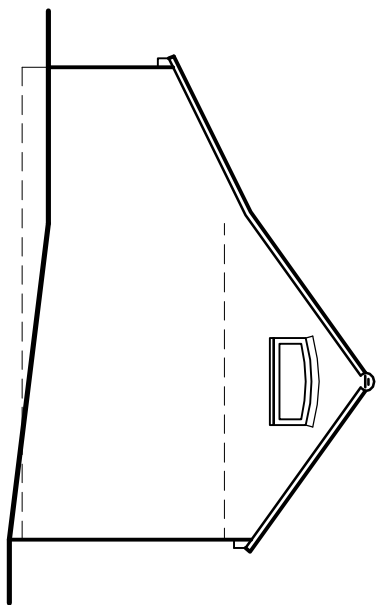


West Elevation
As Existing
1:100

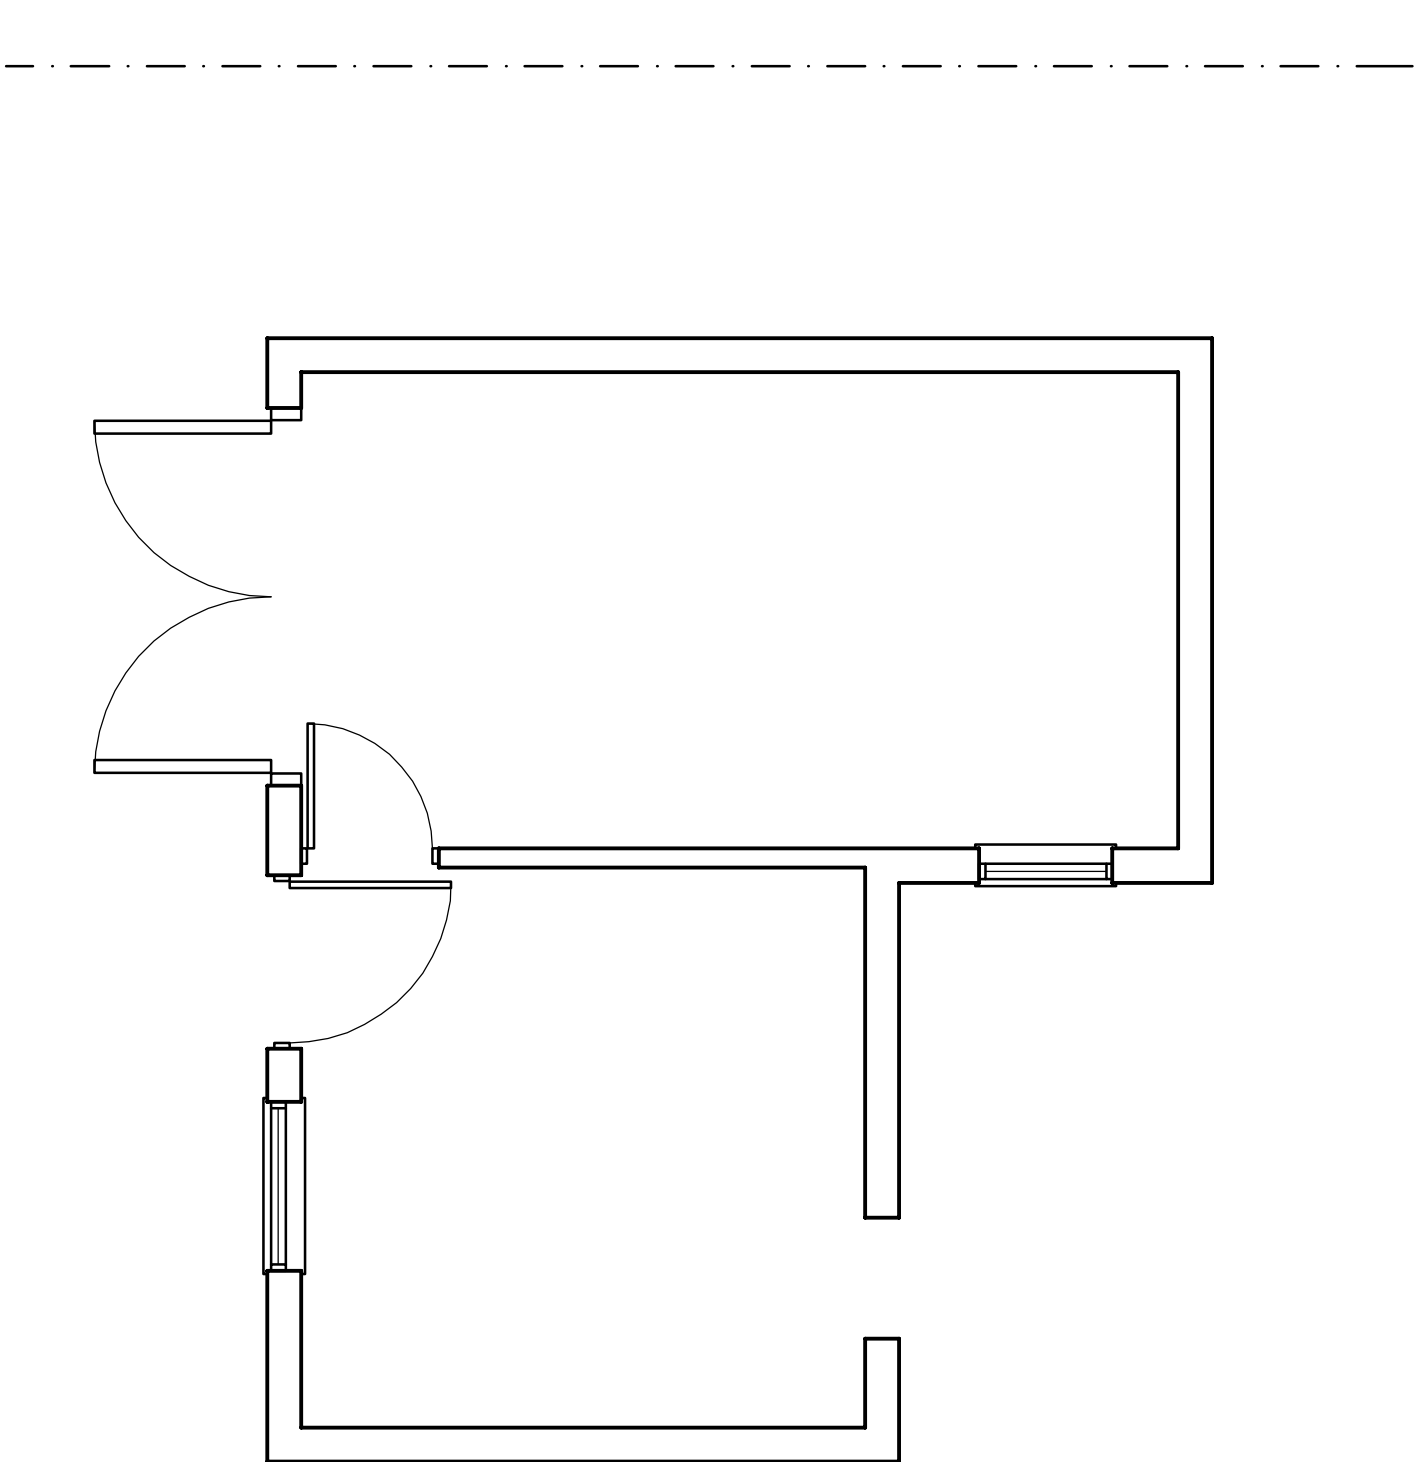


Ground Floor Plan
As Existing
1:50

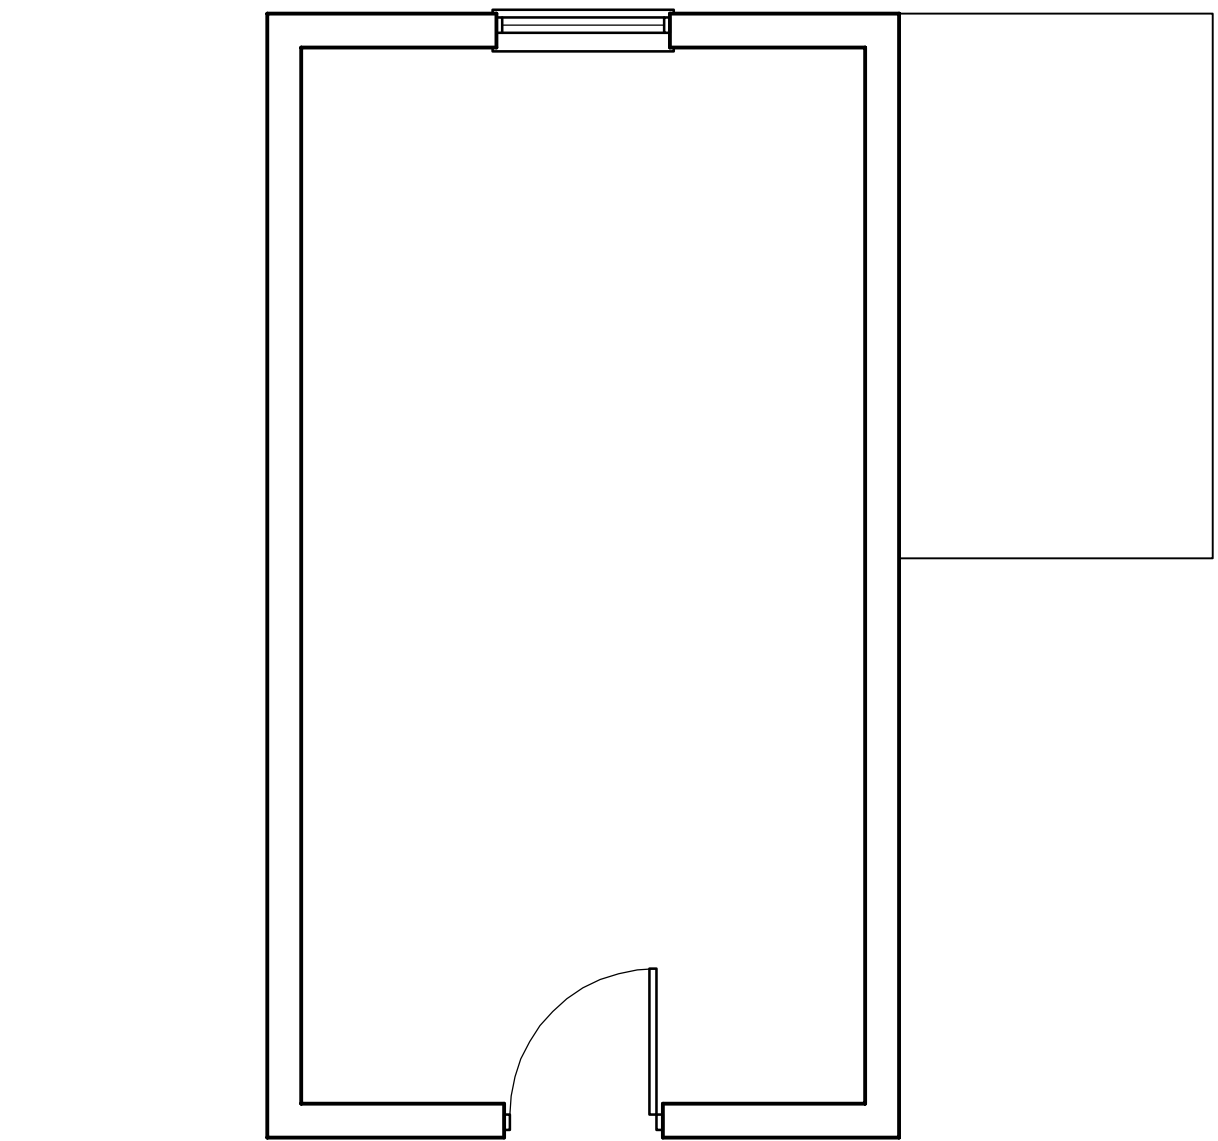


First Floor Plan
As Existing
1:50

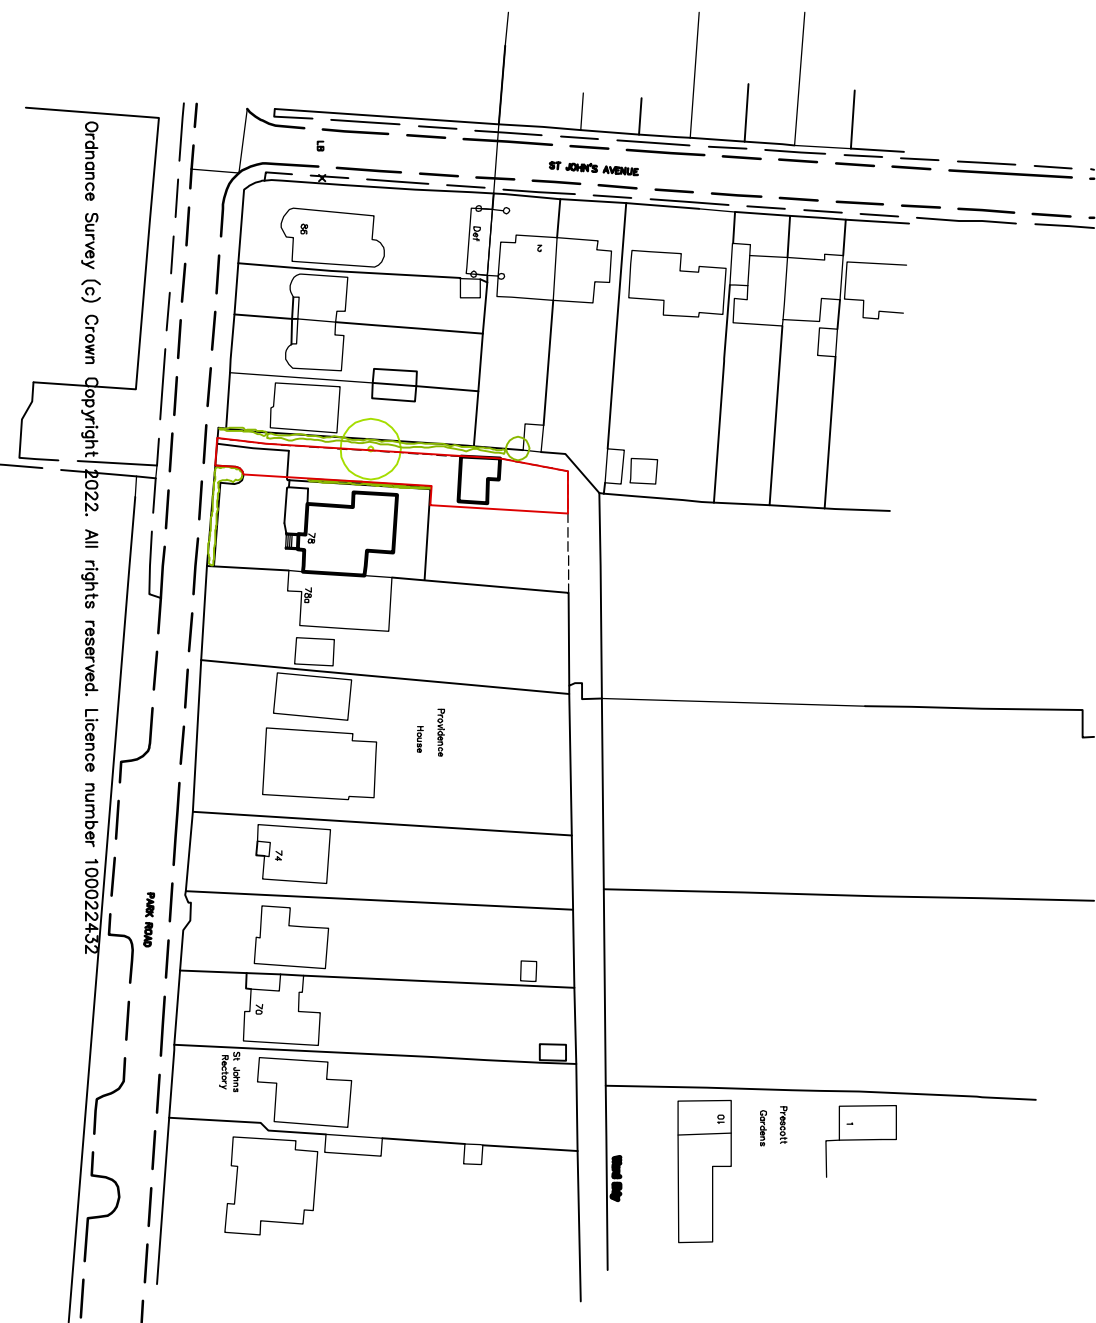

Location Plan
1:1250

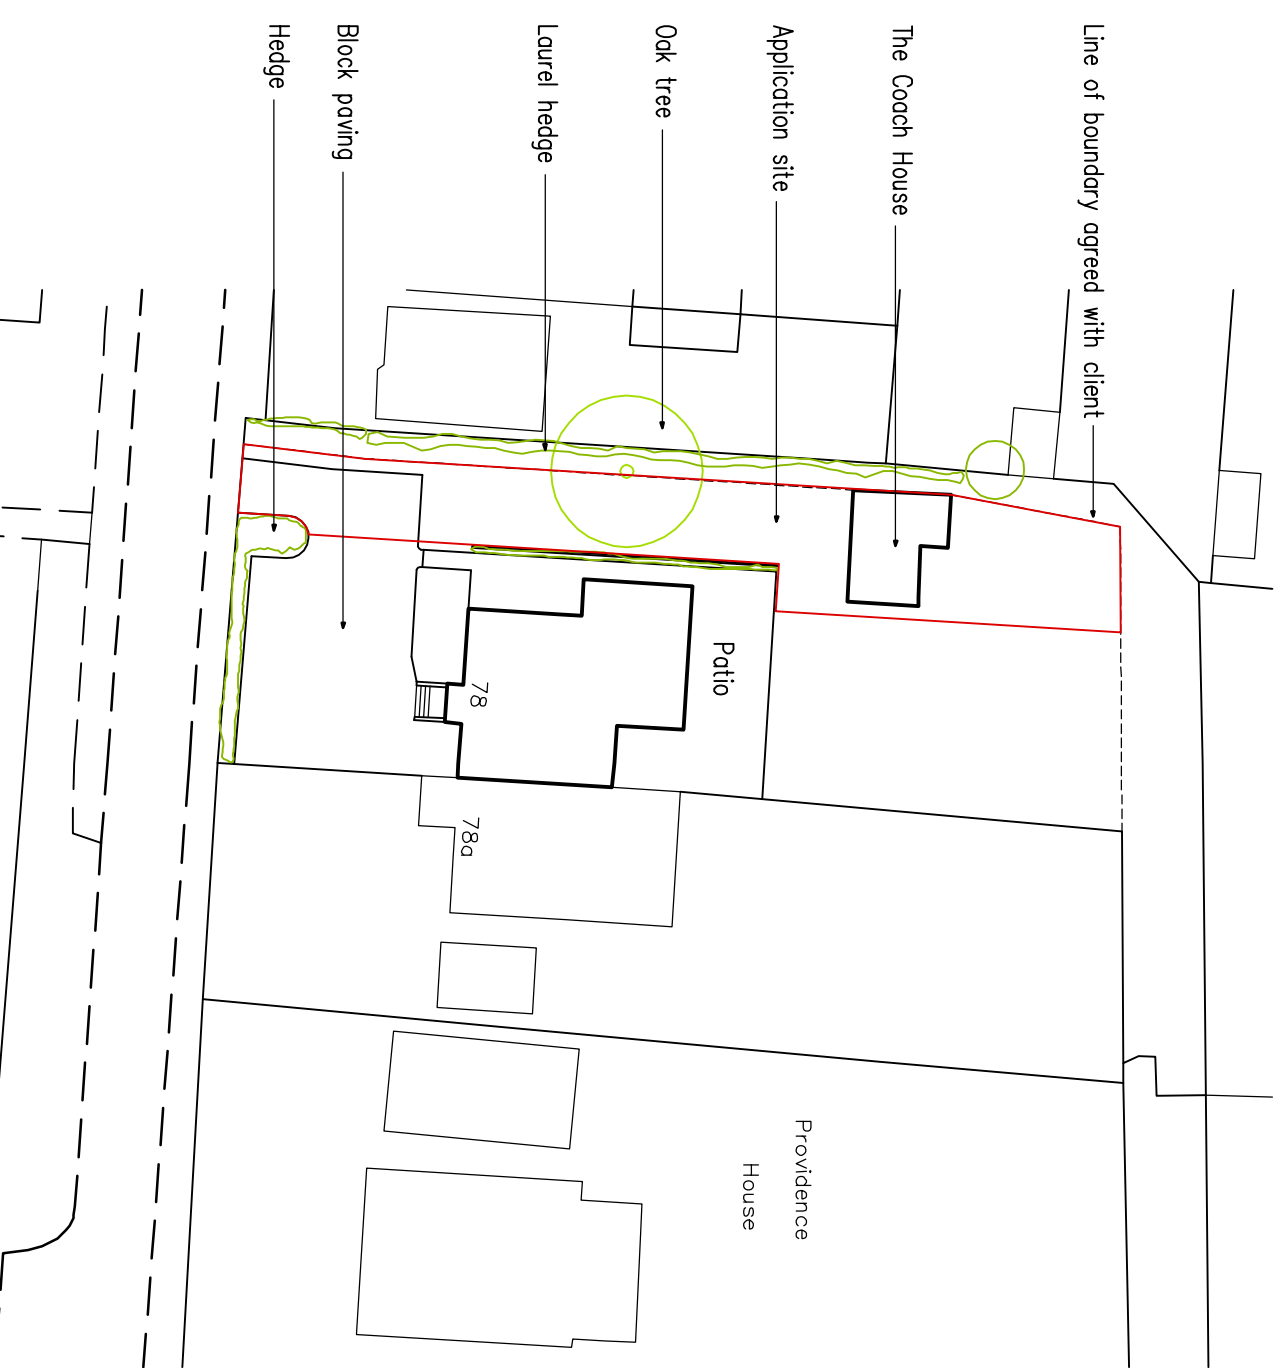

Block Plan
1:500

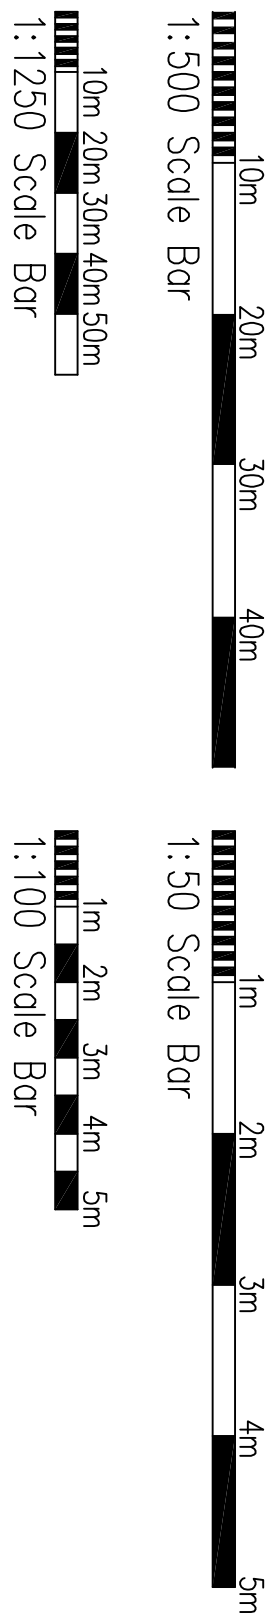

Project: Proposed Development at: The Coach House 78 Park Road Burgess Hill	
Drawing title: Floor Plans & Elevations As Existing Block & Location Plans	
Client: Hammerhead Homes Ltd	
Copyright of: Olive Voller Associates Chartered Building Surveyors 15 Station Road Burgess Hill West Sussex RH15 9DE Tel: 01444 871010 Fax: 01444 870099 Web: www.olivevoller.com	
Scale: 1:50, 1:100, 1:500, 1:1250 @ A1	
Date: Aug 2022	Drawn:
Dwg. No. 4044-01	Rev'n A