



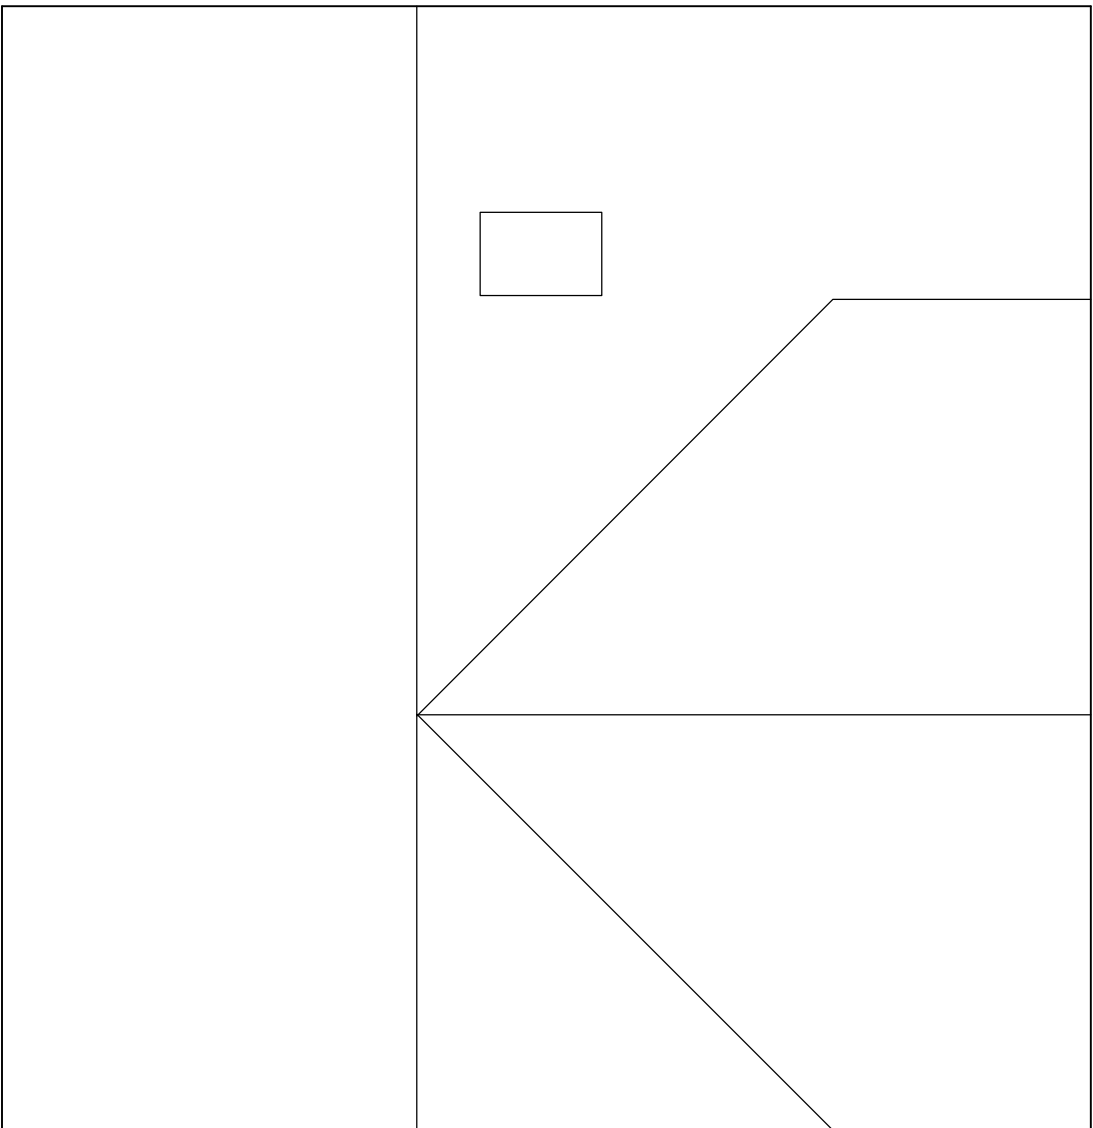


Roof Plan

As Proposed
1:50

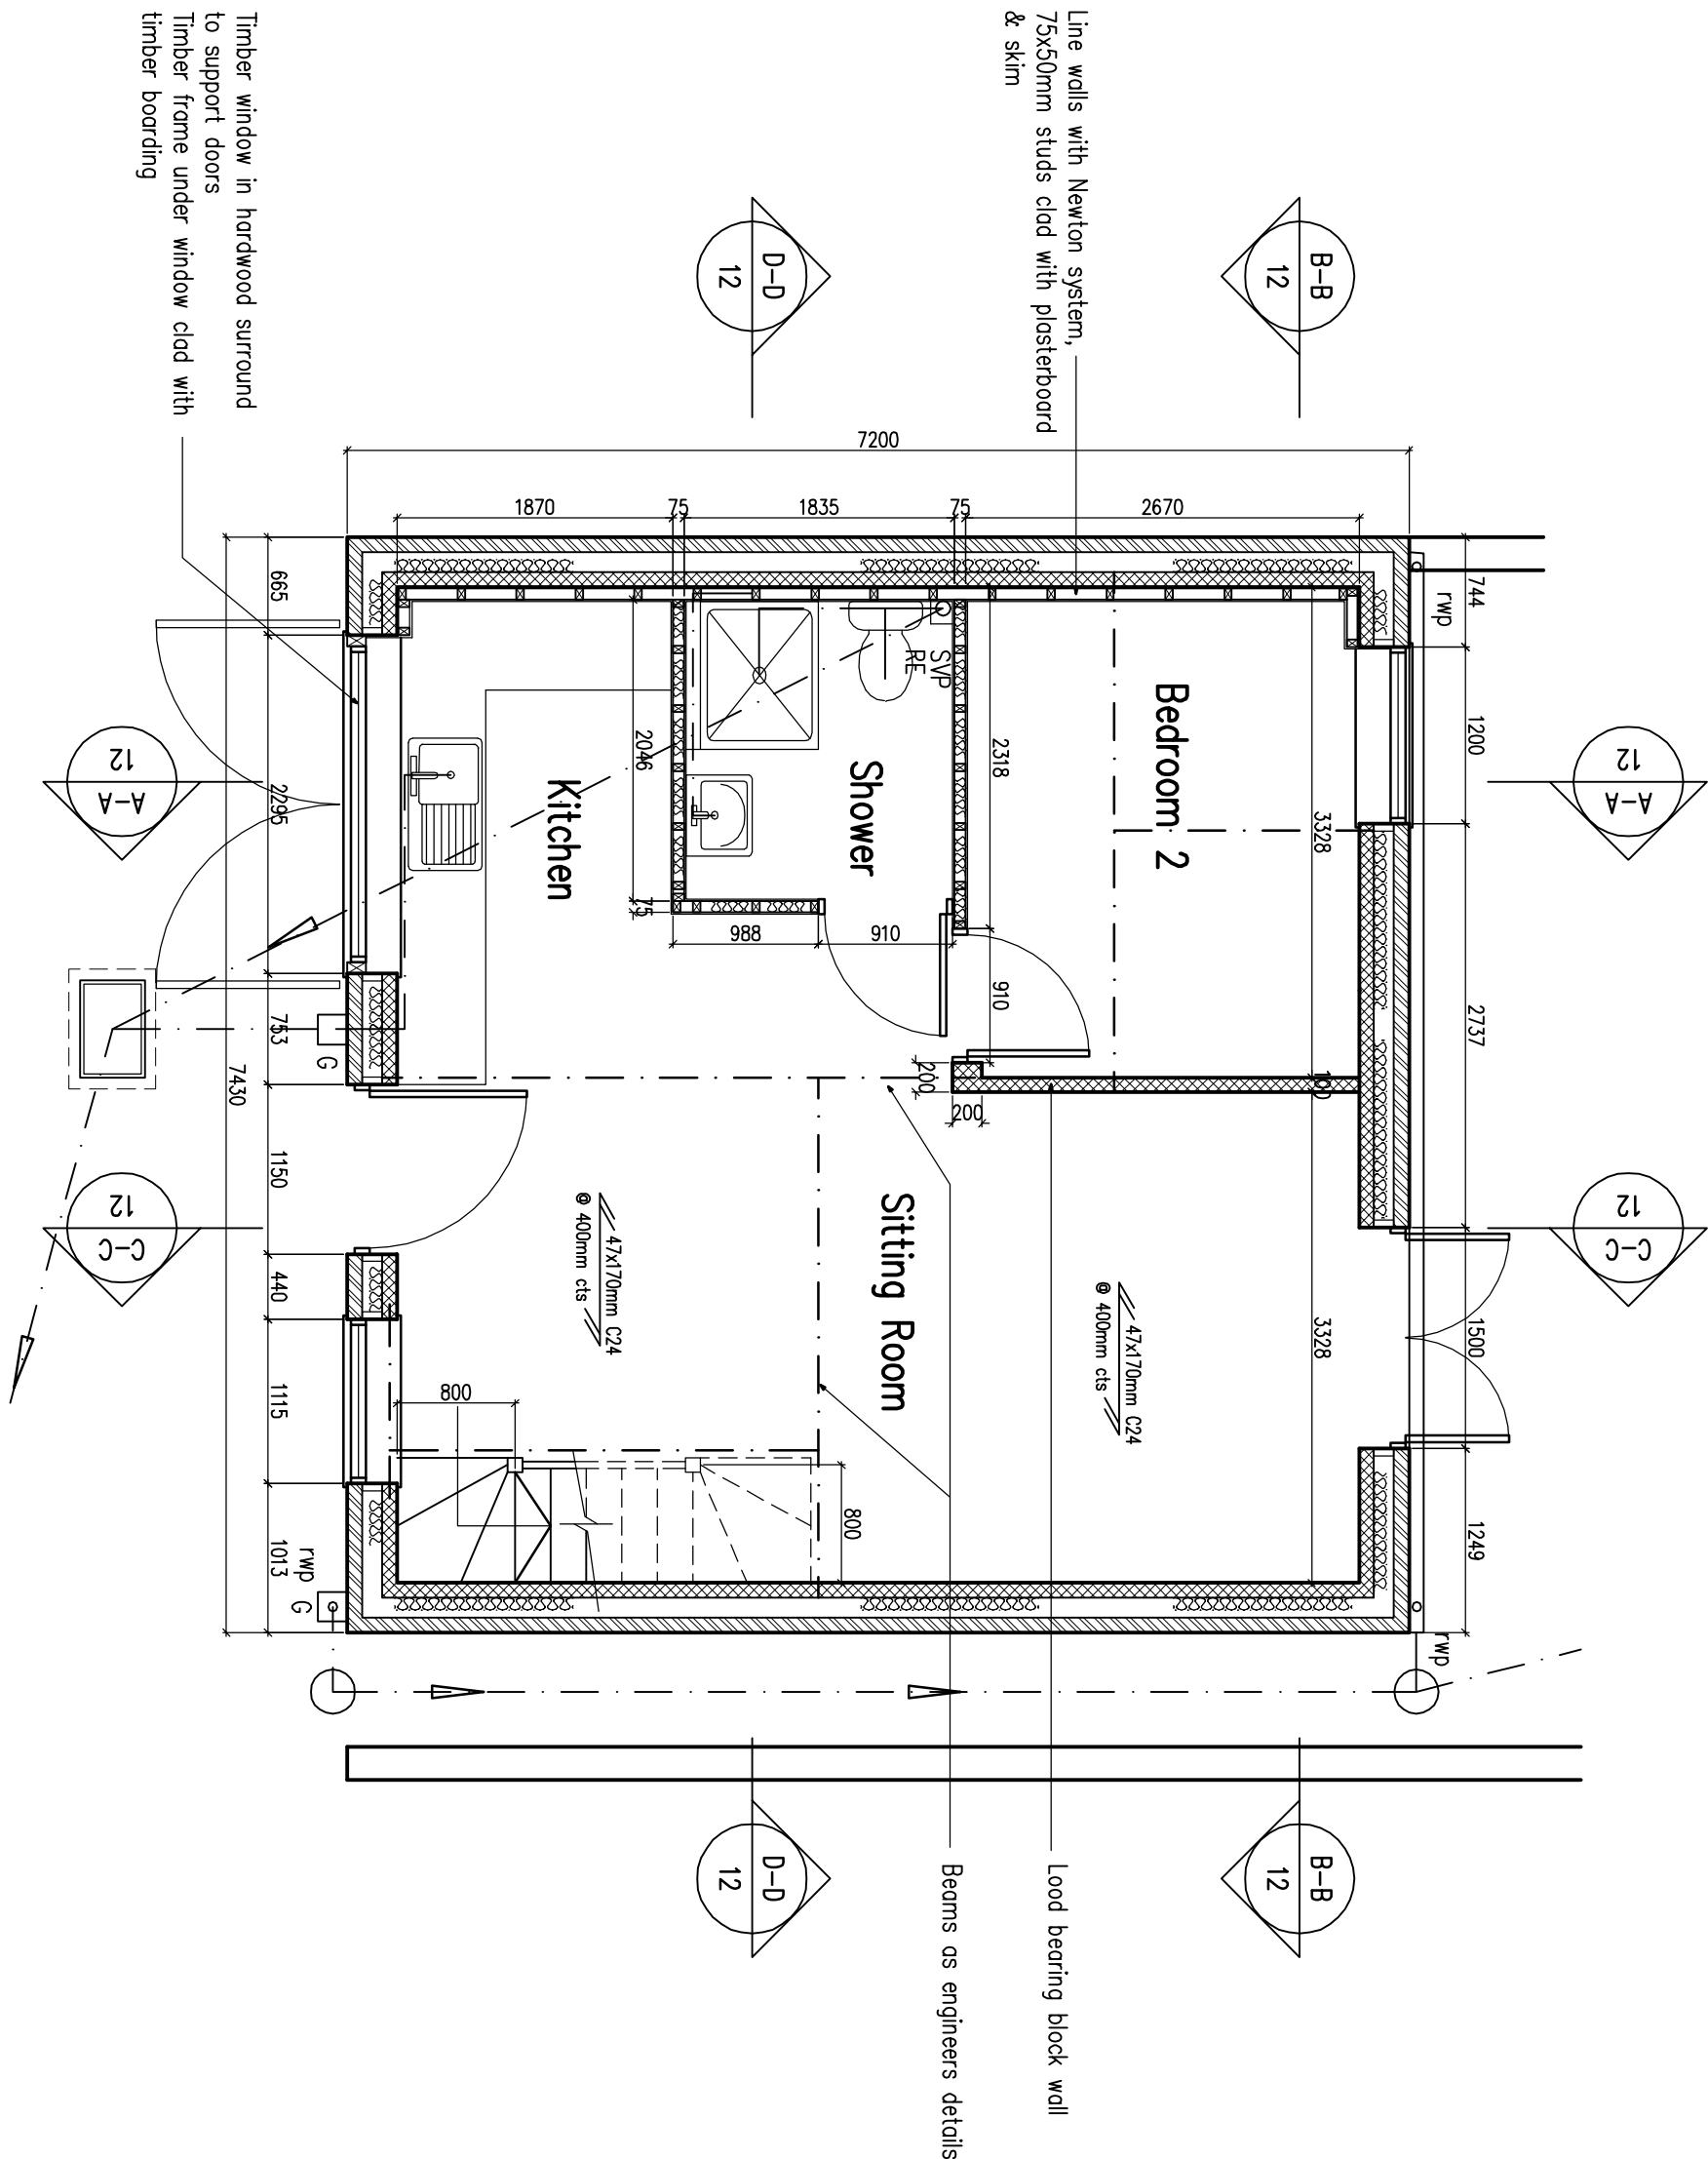


Ground Floor Plan

As Proposed
1:50
Floor Area – 70m²

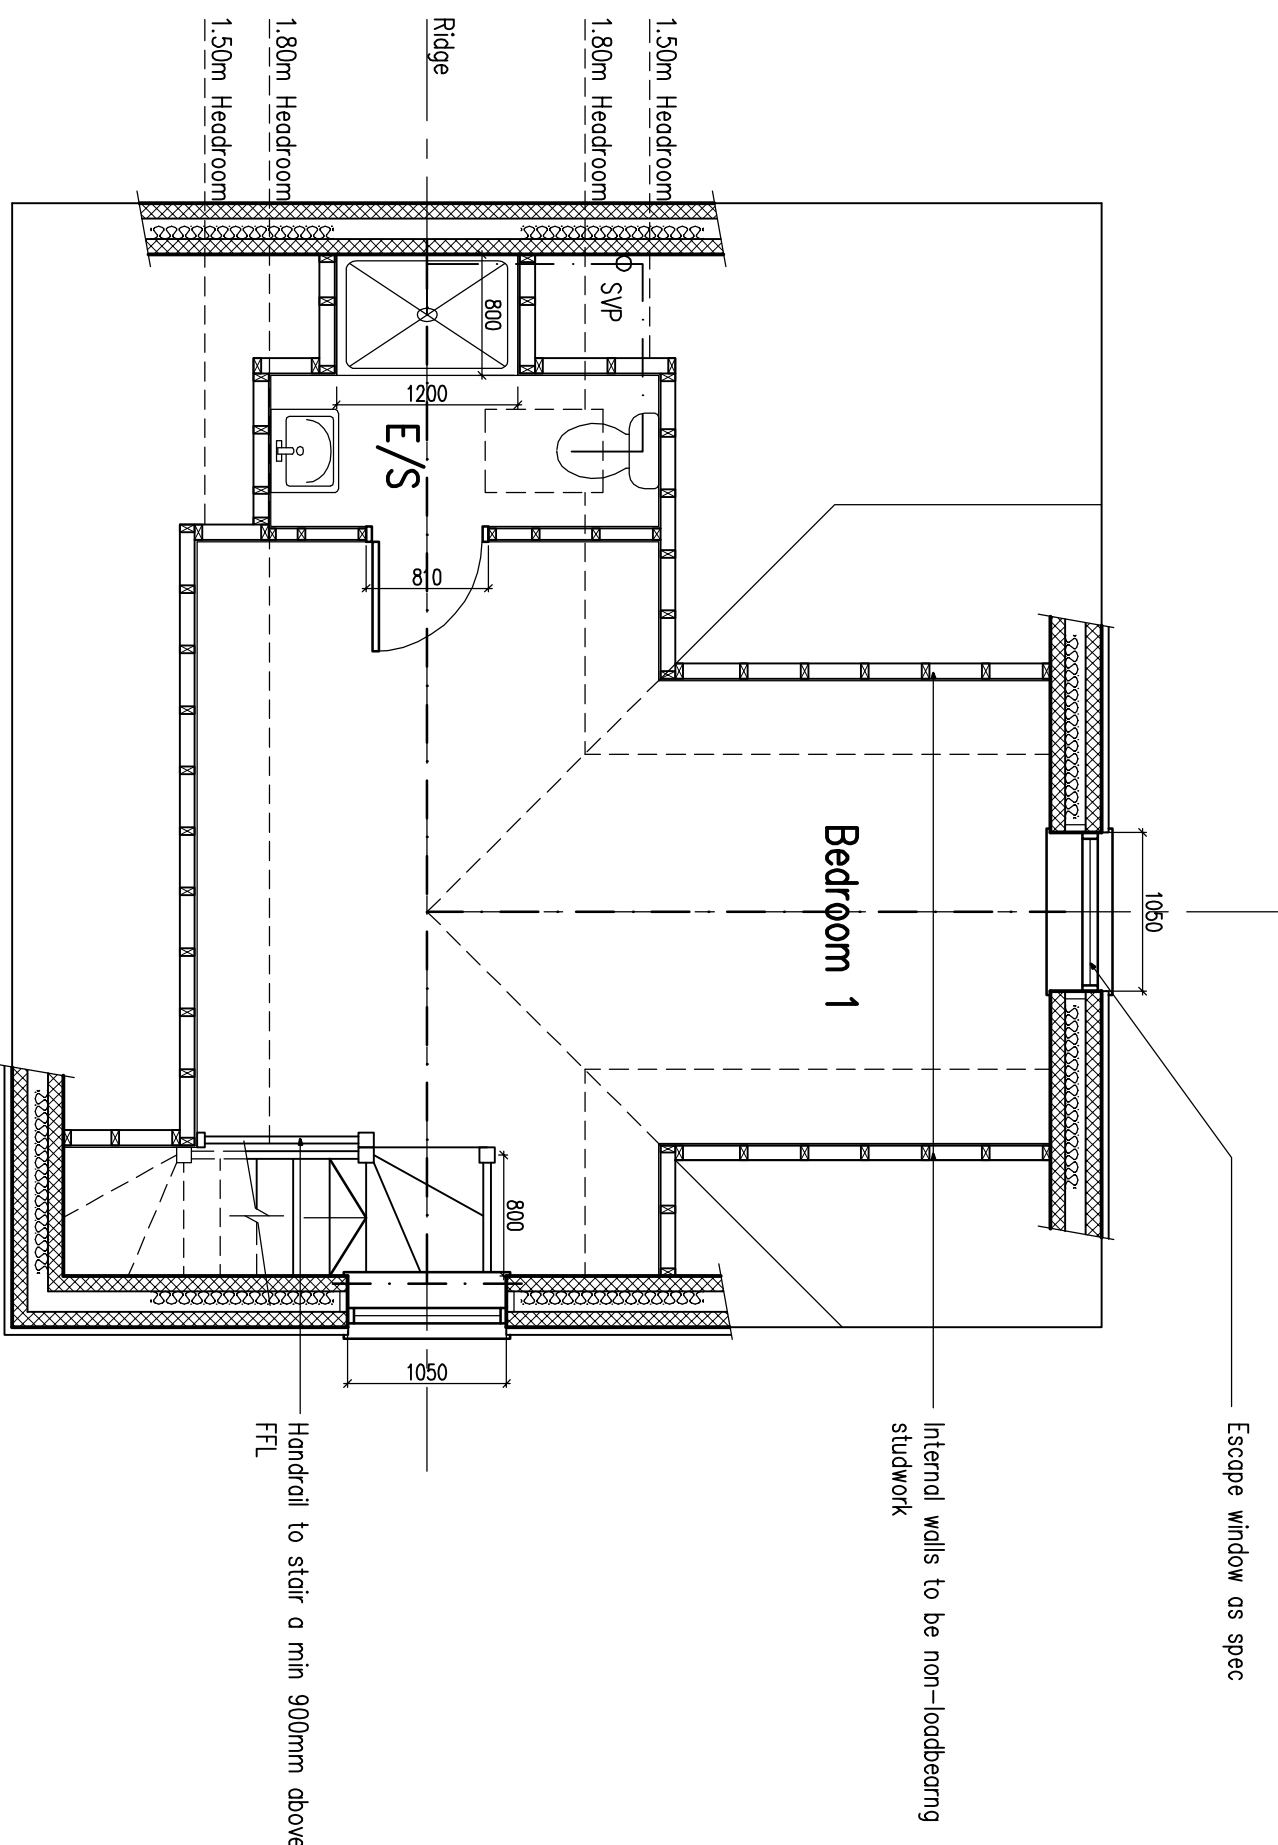

First Floor Plan

As Proposed
1:50

 

1:50 Scale Bar

Project:
Proposed Development at:
The Coach House
78 Park Road
Burgess Hill

Drawing Title:
Floor Plans
As Proposed

Client:
Hammerhead Homes Ltd

Copyright of:
Clive Voller Associates
Chartered Building Surveyors
15 Station Road
Burgess Hill
West Sussex
RH16 9DE
Tel: 01444 871010
Fax: 01444 870099
Web: www.clivevoller.com



Scale:
1:50 @ A1

Date:
Dec 2022

Drawn:

Dwg. No. 4044-10

Rev'n

—