




BELMONT DESIGNS
ARCHITECTURAL PRACTICE

james@belmont-designs.co.uk
www.belmont-designs.co.uk
37 Ashenground Road
Haywards Heath
RH16 4PS
Tel: 01444 455161 Mobile 07885 387900


NOTES

DO NOT SCALE OFF THIS DRAWING.

CHECK ALL DIMENSIONS ON SITE BEFORE ANY WORK IS COMMENCED.
ALL GOODS MATERIALS AND WORKMANSHIP MUST CONFORM WITH CURRENT BUILDING REGULATIONS, BRITISH STANDARDS AND CODES OF PRACTICE.

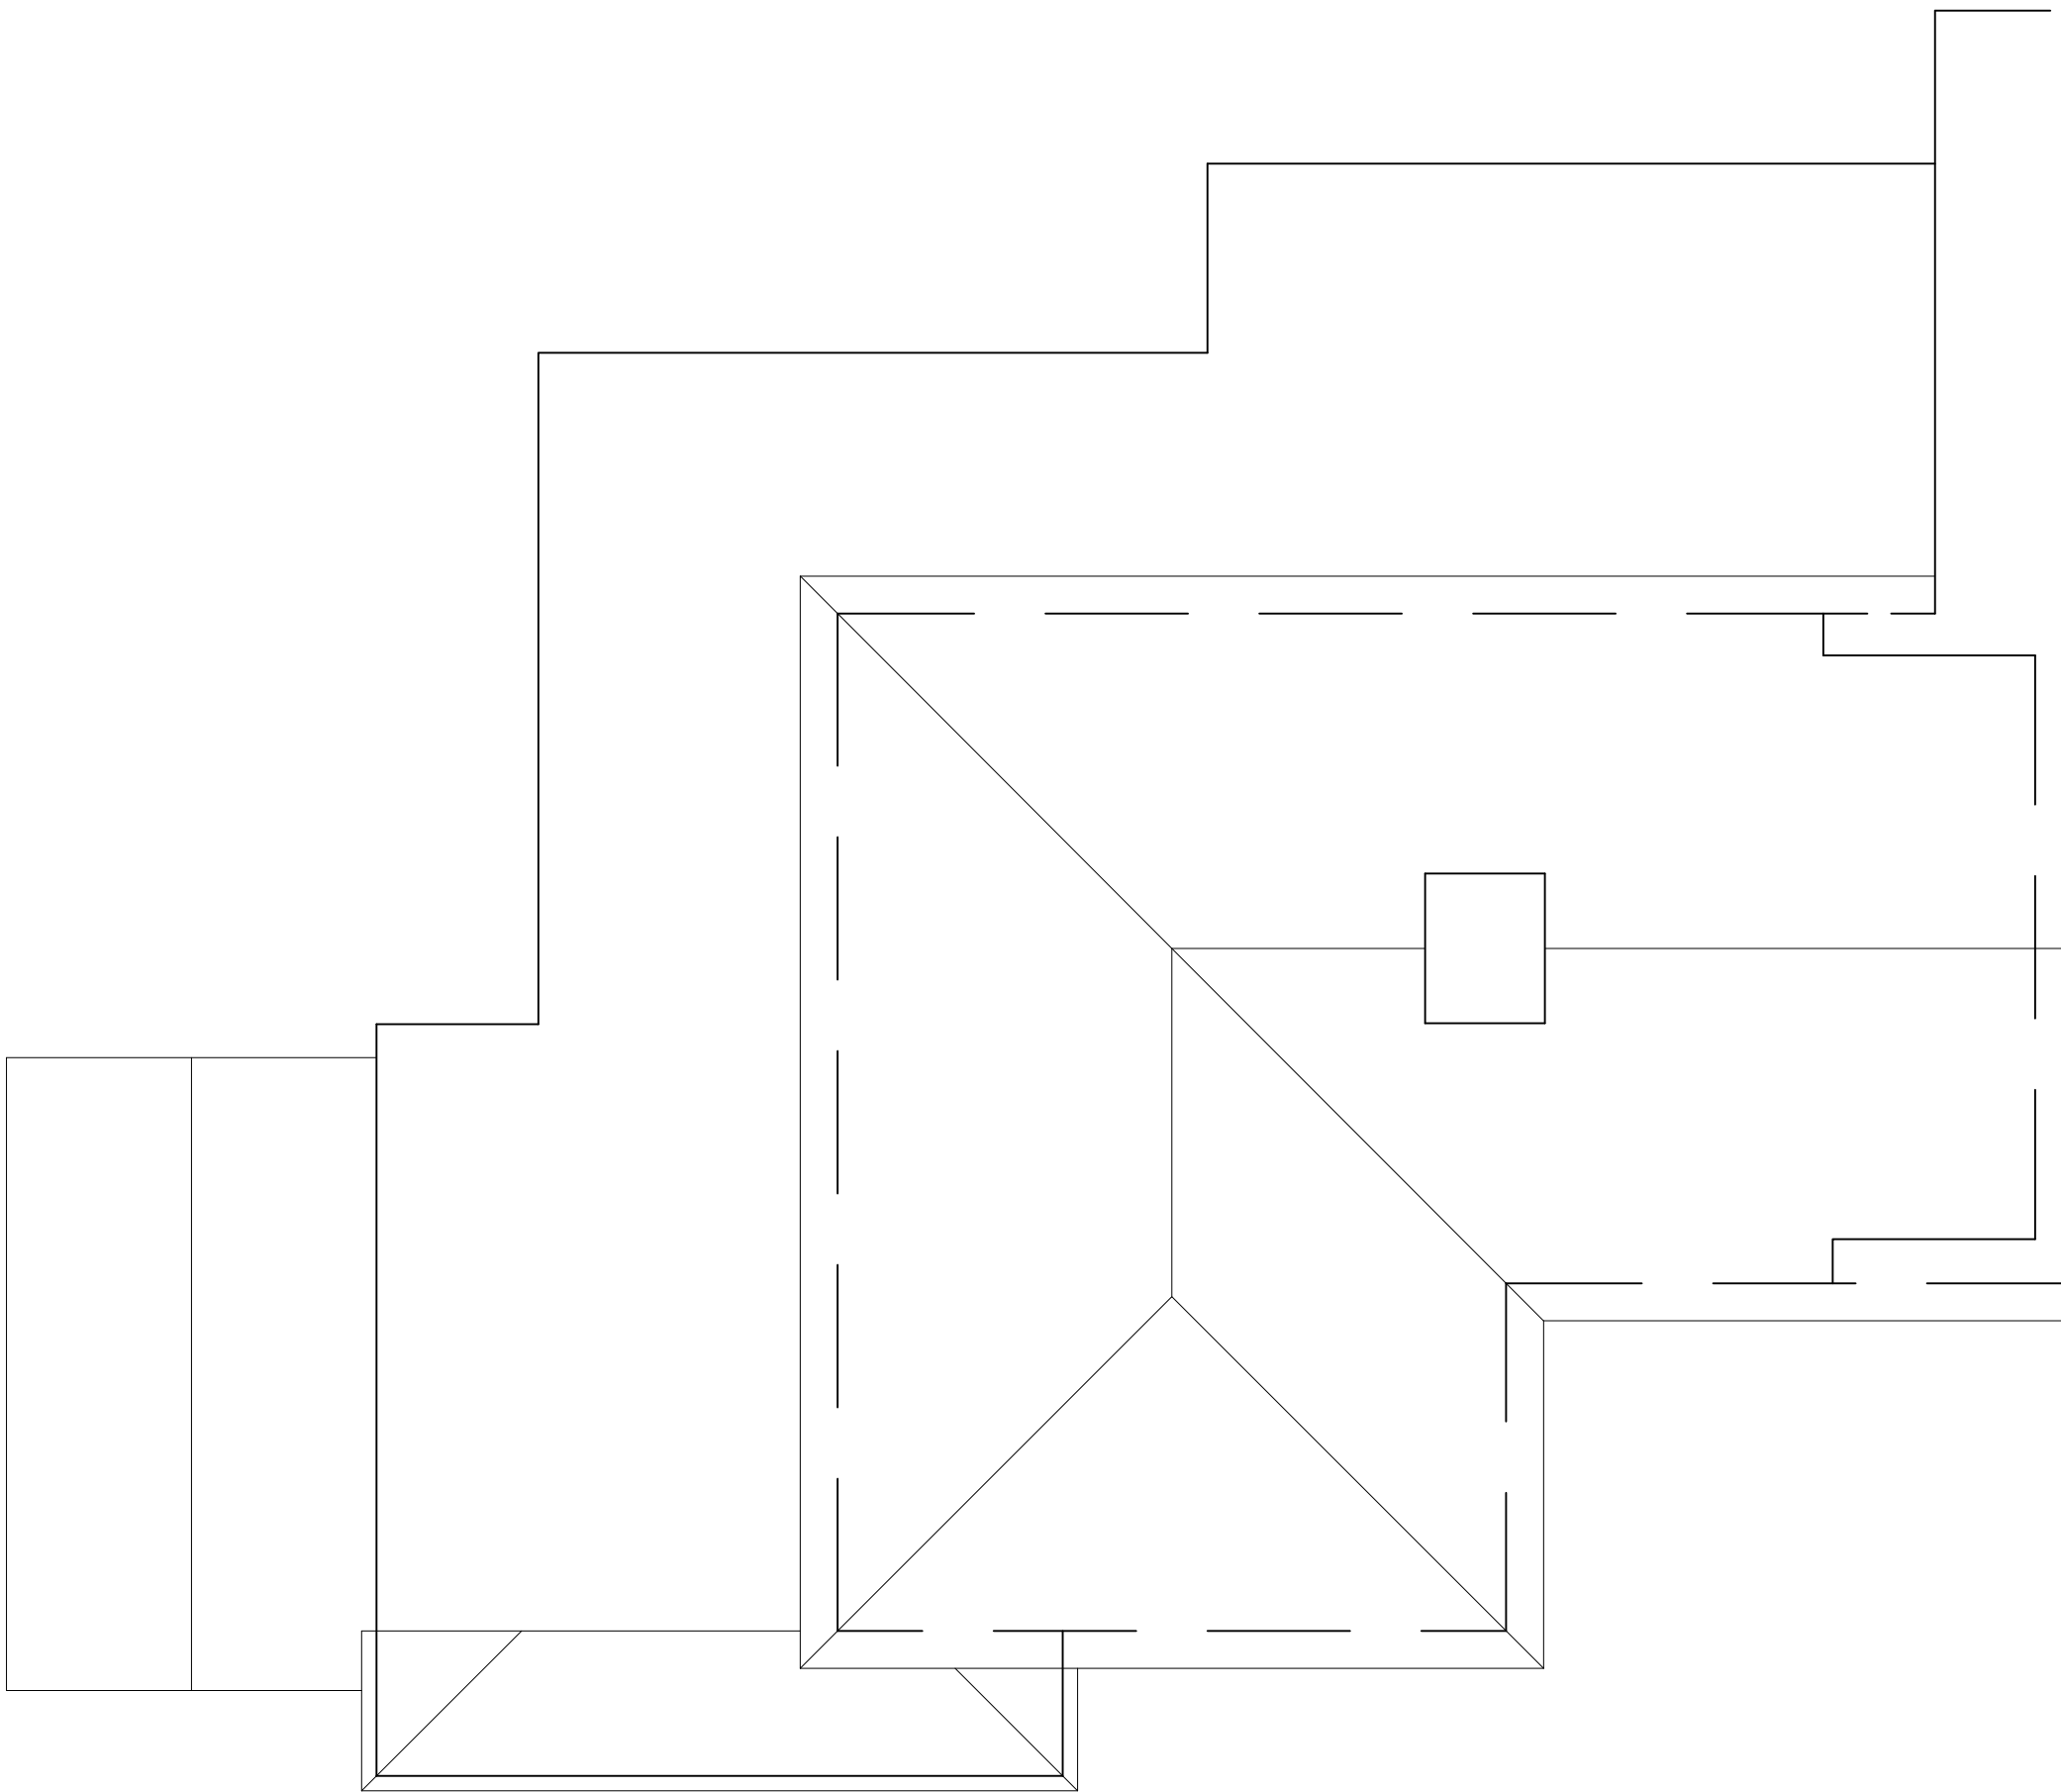

Roof Plan as Existing

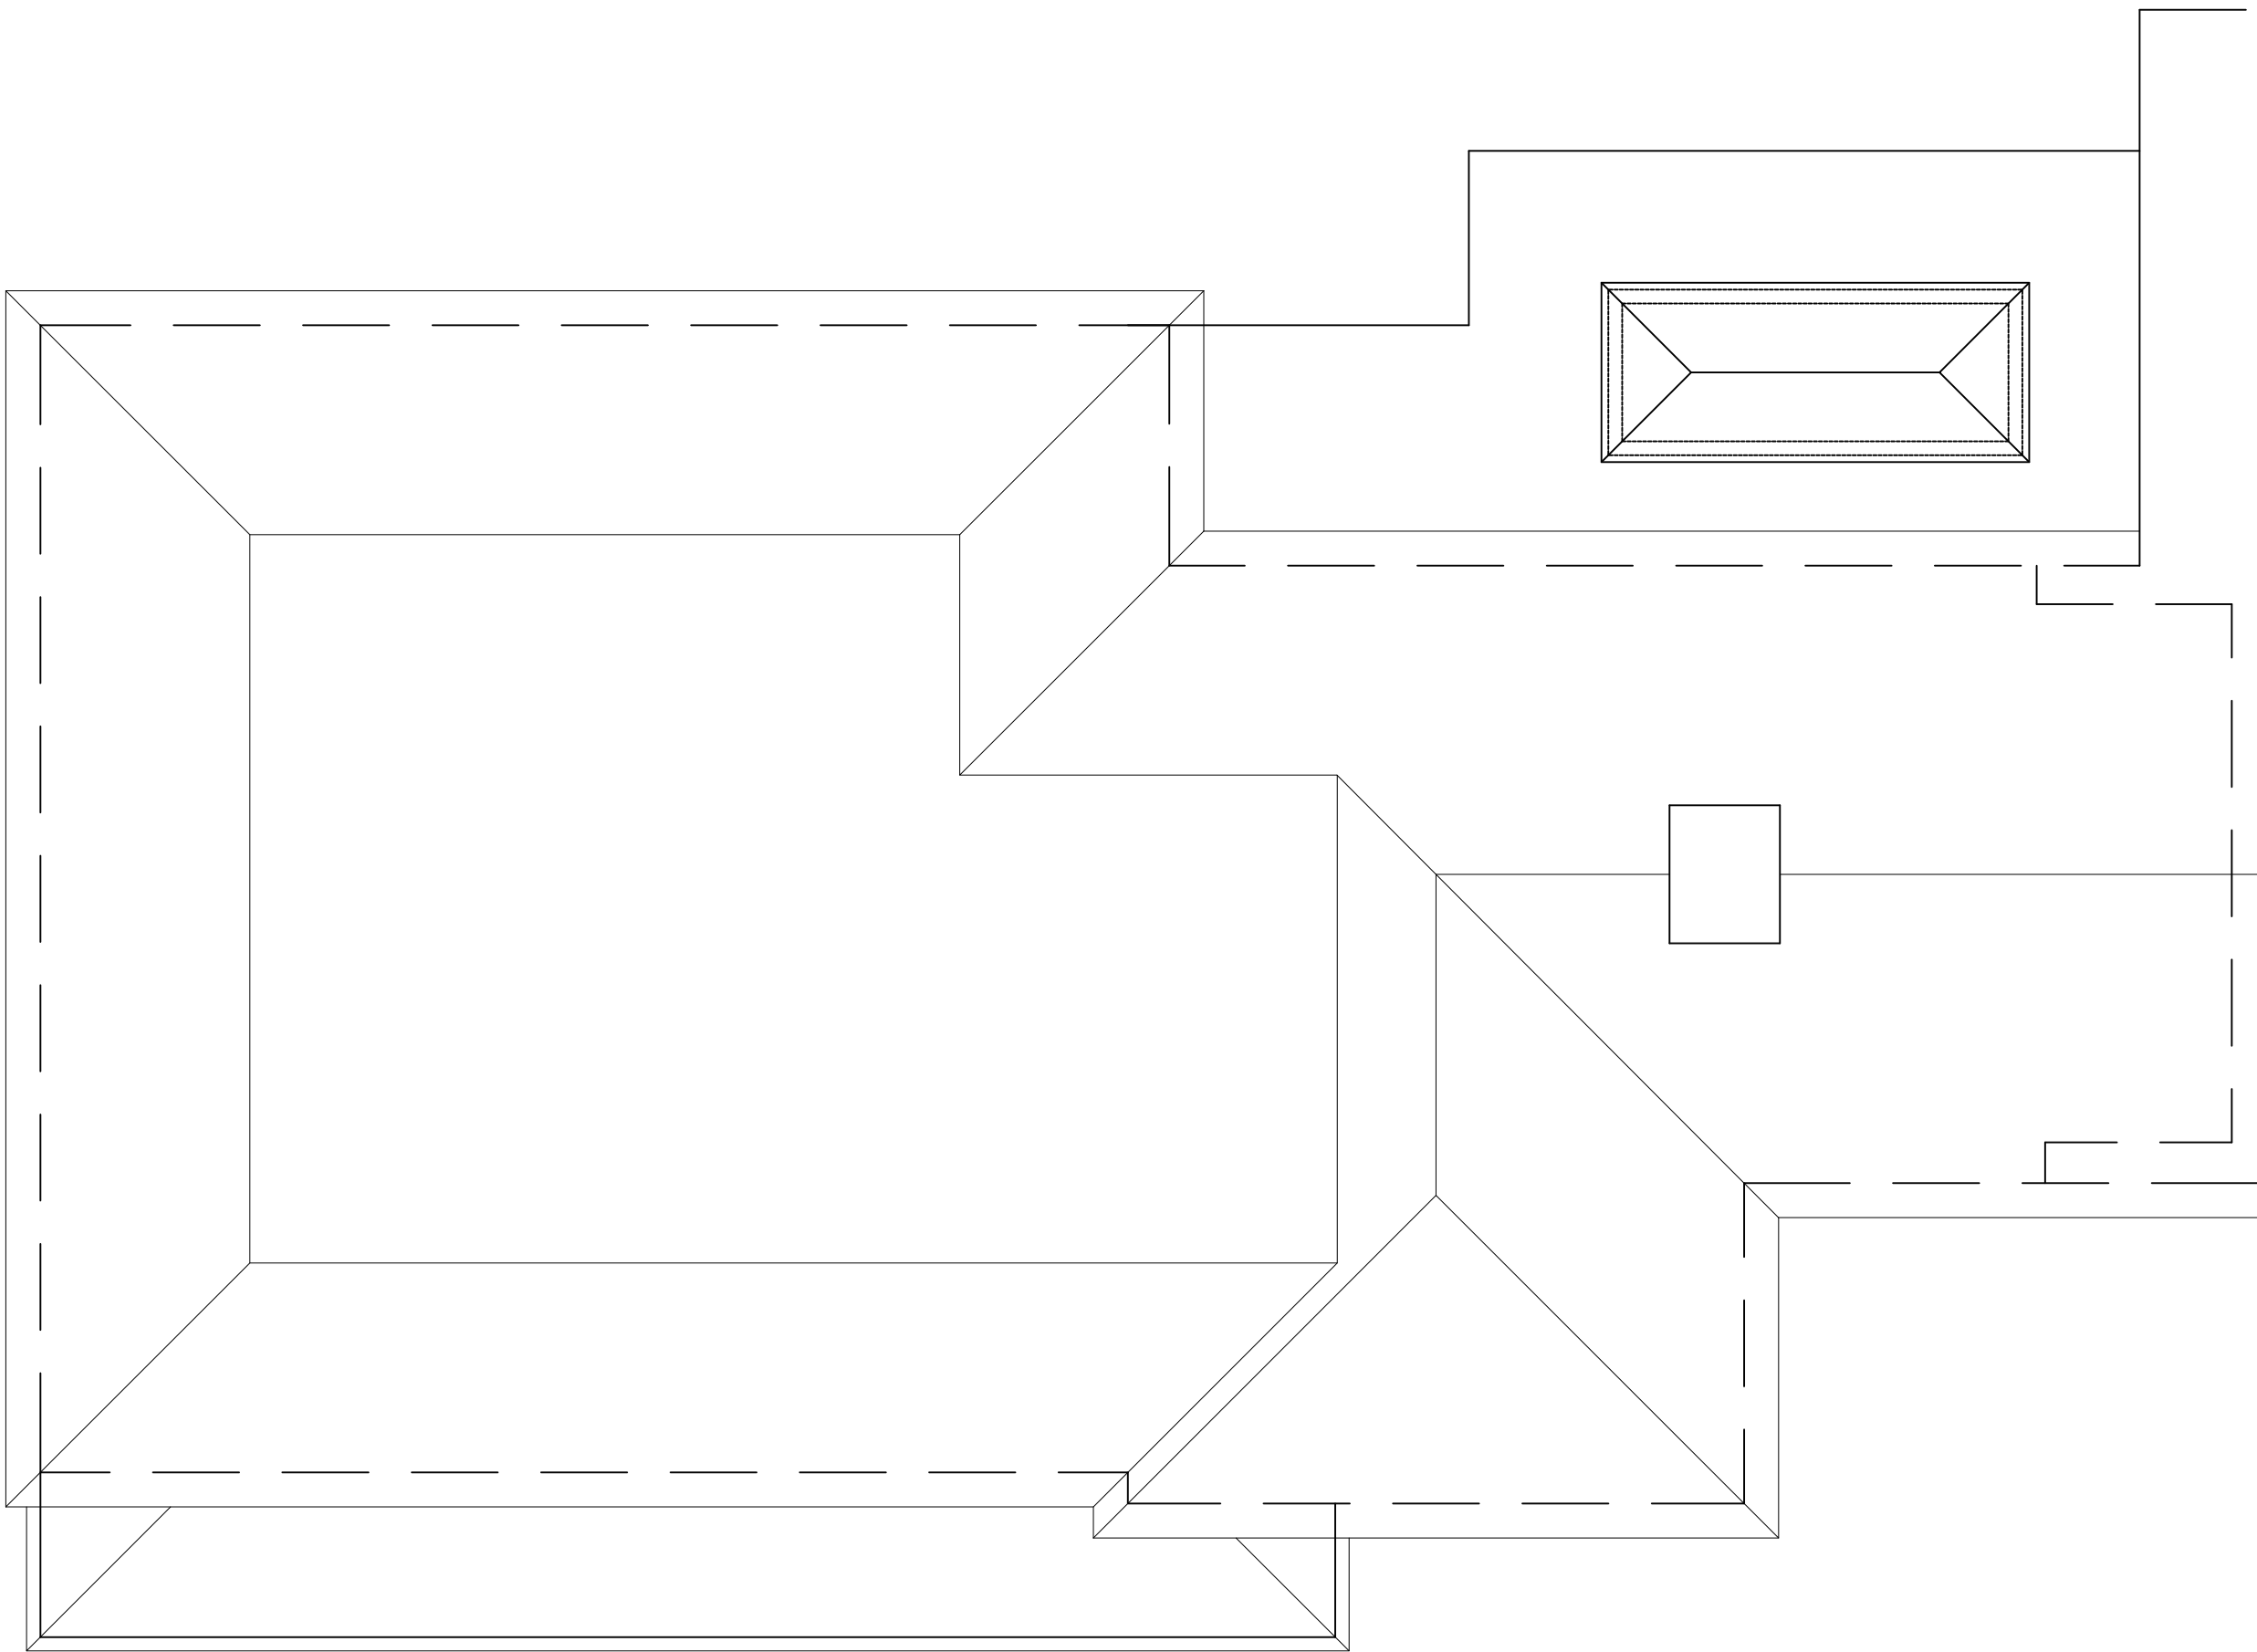

Roof Plan as Proposed

Rev	Date	By	Amendment
-----	------	----	-----------

--	--	--	--

Client
Mr & Mrs C Howes

Site Address
3 Cottage Homes Truslers Hill Lane Albourne BN6 9 JL

Project
Proposed two storey extension to the side of the property and replacement garage

Drawing Title
Existing and Proposed Roof Plans - Planning

Date	Scale	Drawn By	JM
Feb 2026	1:50@A1	Checked By	JTM
Job No	Dwg No	Rev	
B.017.25	05	✱	