




EXISTING FRONT ELEVATION
SCALE 1:200

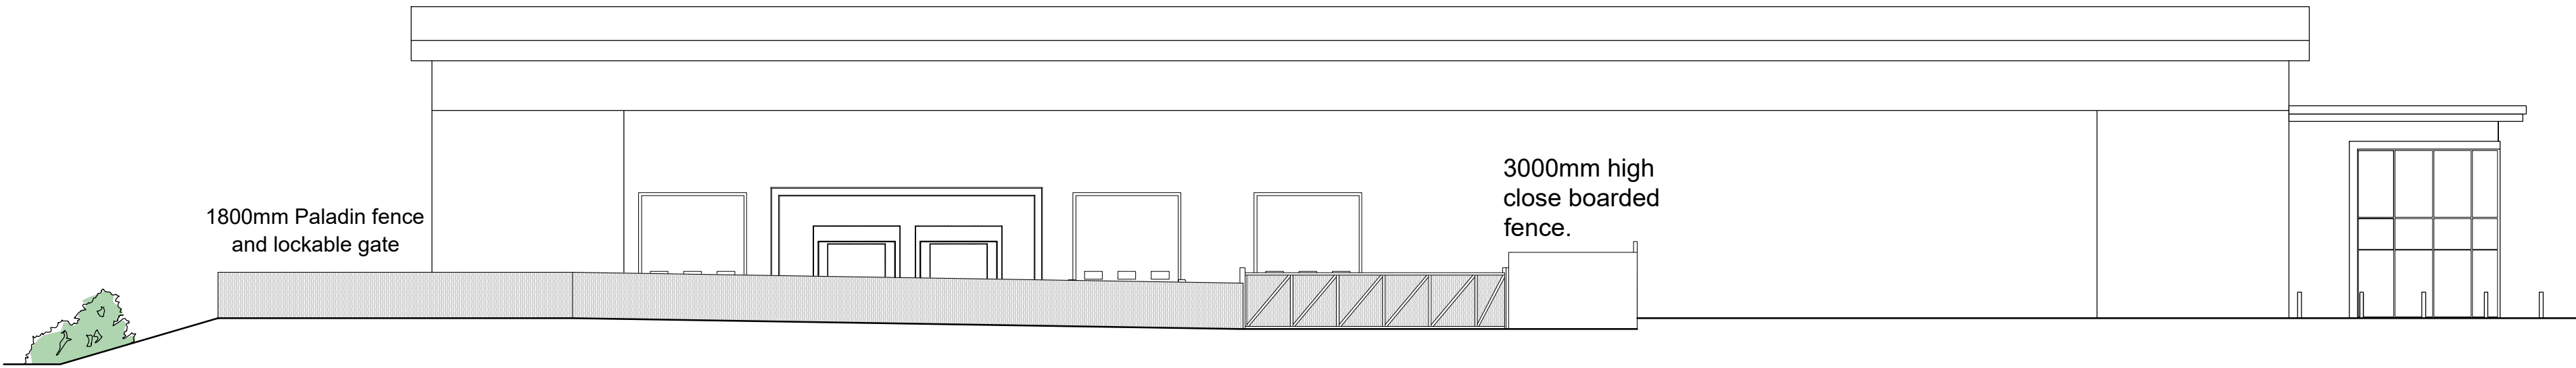


EXISTING SIDE ELEVATION
SCALE 1:200

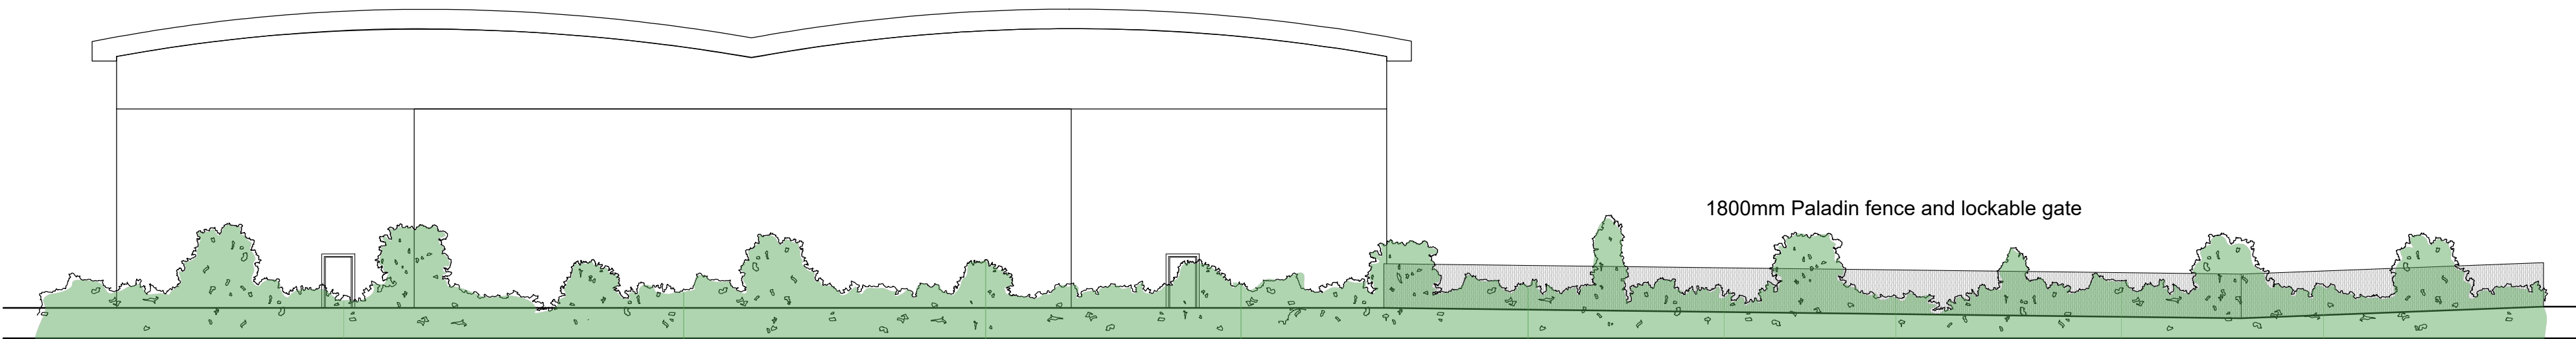

EXISTING REAR ELEVATION
SCALE 1:200

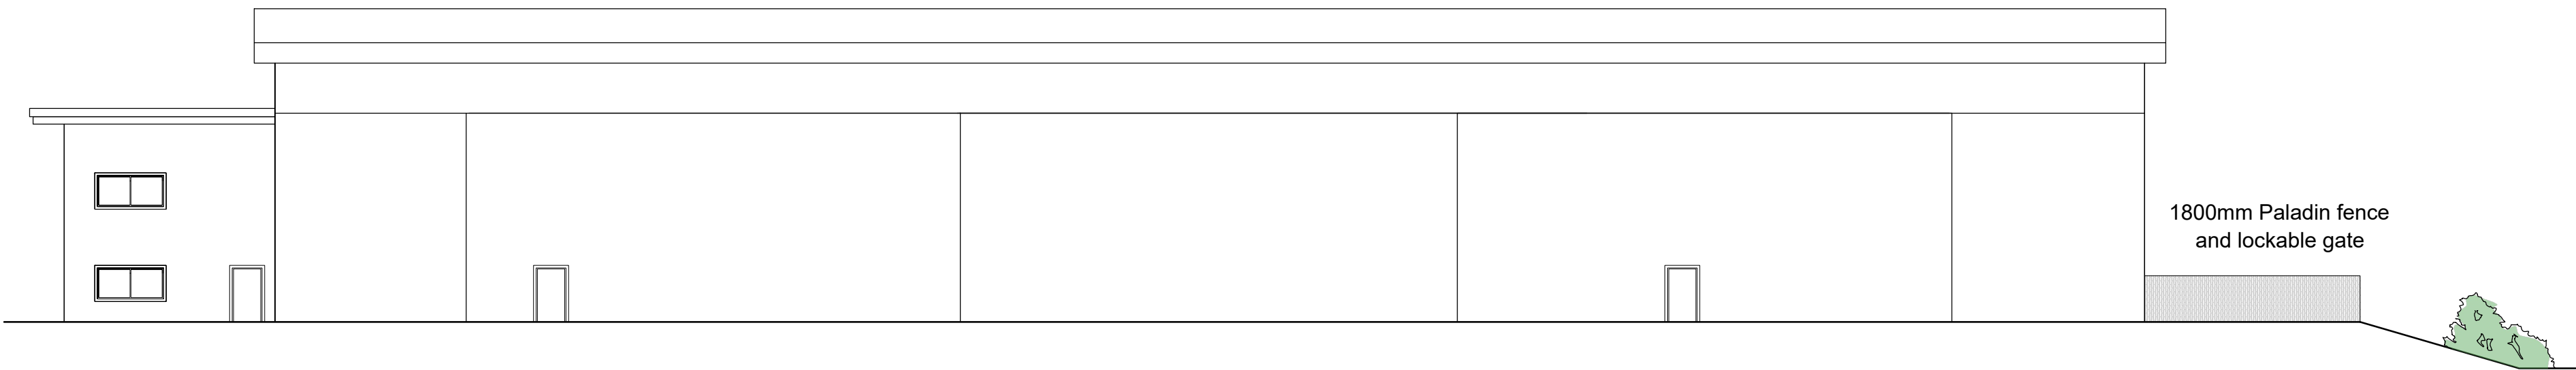

EXISTING SIDE ELEVATION
SCALE 1:200

 

Example of existing Paladin fence fencing
1800mm.

This drawing is to be read in conjunction with all other relevant drawings and specifications.
Do not scale from this drawing. Use figured dimensions only. All levels and dimensions to be checked on site. All dimensional discrepancies are to be brought to the immediate attention of DMA BUILDING DESIGNS.
Responsibility cannot be accepted for alteration and/or deviation from this design without prior knowledge of DMA BUILDING DESIGNS.
Copyright reserved. This drawing may only be used for the client and location specified in the title block. It may not be copied or disclosed to any other third party without prior written consent from DMA BUILDING DESIGNS.
Prior to any works commencing on site, DMA BUILDING DESIGNS is to be contacted regarding the current status, revision or regulatory approval of this drawing.

Notes

D1	ISSUED FOR PLANNING APPROVAL	24.04.2025
REV	DESCRIPTION	DATE
DMA BUILDING DESIGNS UNIT 4B, RUDGWICK BRICKWORKS, LYNNWICK ST RUDGWICK, HORSHAM, WEST SUSSEX, RH12 3DH. TEL. No 01403 822220 Mobile 07730 529447 Email - admin@dmabuildingdesigns.co.uk		
CLIENT	MR G SULLIVAN	
PROJECT	RETROSPECTIVE PLANNING FOR A NEW TIMBER CLOSE BOARDED FENCE REPLACING EXISTING PALADIN FENCE AND NEW WATER TANK WITH STEEL CLAD ENCLOSURE.	
DRAWING	EXISTING ELEVATIONS BIRCH SUSSEX LTD, UNIT 1, BOLNEY, HAYWARDS HEATH RH17 5RA	
STATUS	PLANNING	
SCALE @ A1	DATE	ORG No
1:200	APRIL 2025	DE1328 / FT / 03
		REVISION
		D1