



PROPOSED FRONT ELEVATION
SCALE 1:200

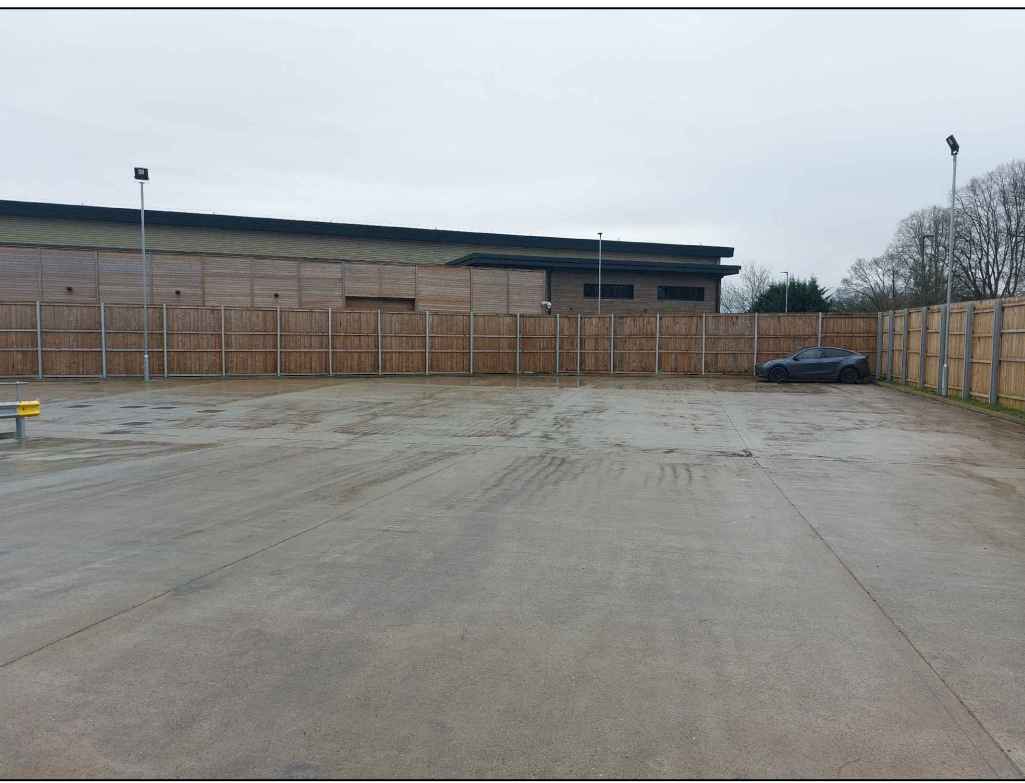


PROPOSED FENCE ON SITE.

NEW WATER TANK AND CONTROLS TO HAVE OPEN TOPPED SCREEN ENCLOSURE WITH ACCESS DOOR TO SIDE. ENCLOSURE TO COMPRISE A STEEL FRAME WITH SHEETING RAILS INTERNALLY TO SUPPORT VERTICAL COMPOSITE STEEL CLADDING SCREENING TO MATCH EXISTING MATERIALS AND COLOUR OF NEW BUILDING.

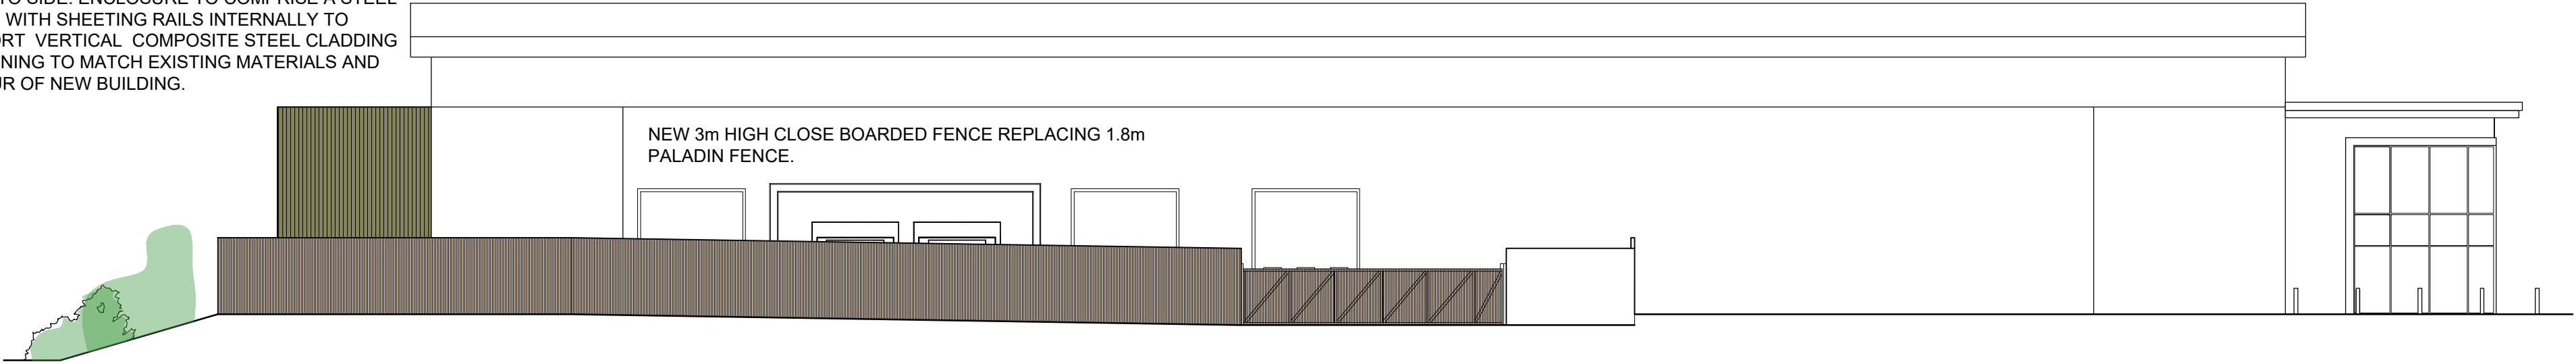


PROPOSED SIDE ELEVATION
SCALE 1:200

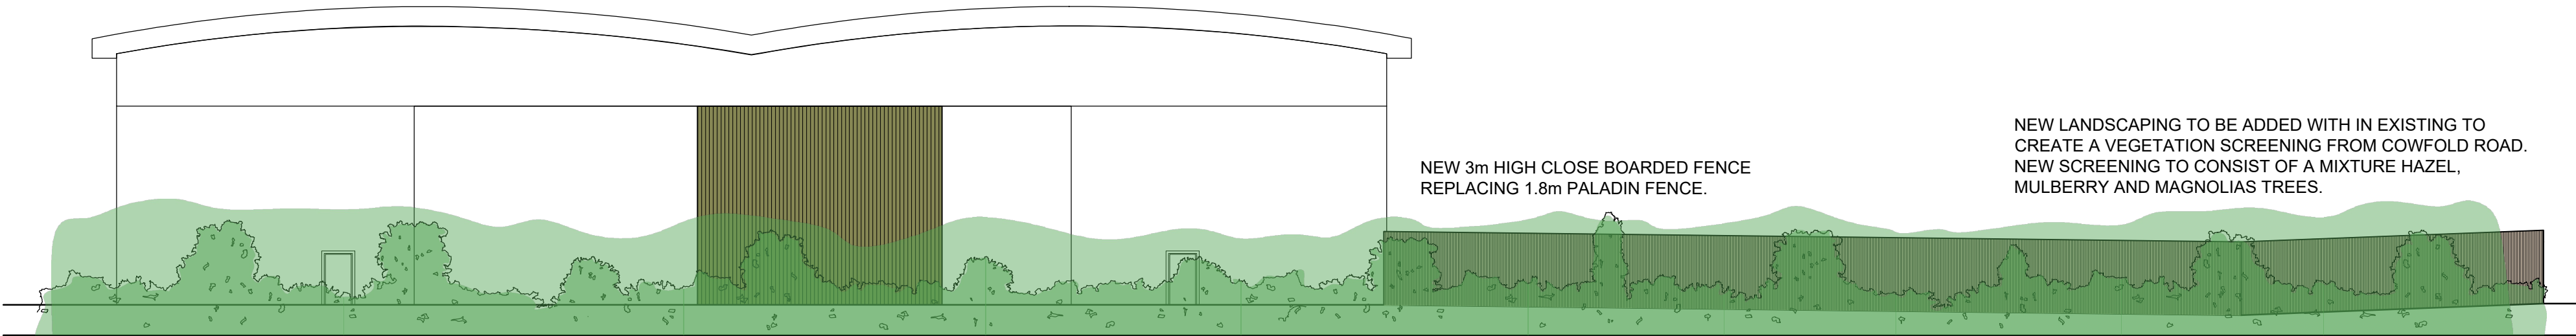

NEW WATER TANK AND CONTROLS TO HAVE OPEN TOPPED SCREEN ENCLOSURE WITH ACCESS DOOR TO SIDE. ENCLOSURE TO COMPRISE A STEEL FRAME WITH SHEETING RAILS INTERNALLY TO SUPPORT VERTICAL COMPOSITE STEEL CLADDING SCREENING TO MATCH EXISTING MATERIALS AND COLOUR OF NEW BUILDING.

PROPOSED REAR ELEVATION
SCALE 1:200

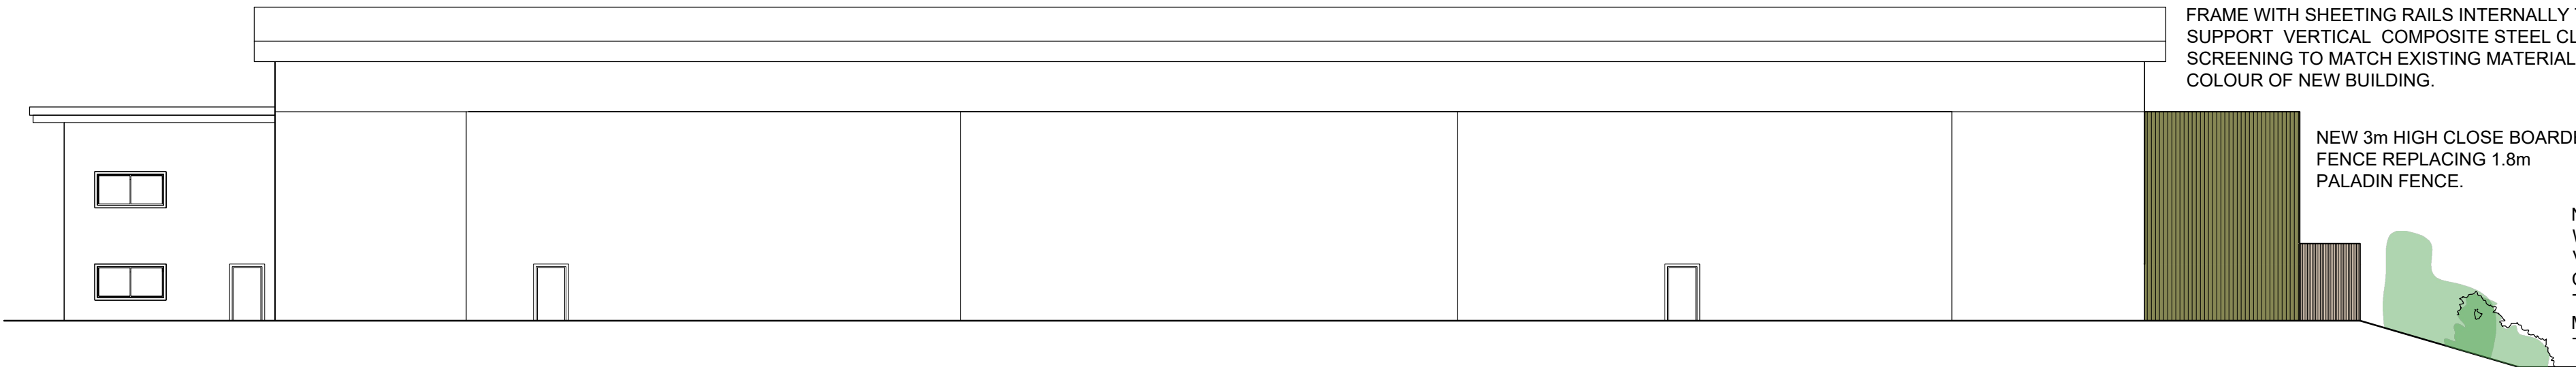


NEW WATER TANK AND CONTROLS TO HAVE OPEN TOPPED SCREEN ENCLOSURE WITH ACCESS DOOR TO SIDE. ENCLOSURE TO COMPRISE A STEEL FRAME WITH SHEETING RAILS INTERNALLY TO SUPPORT VERTICAL COMPOSITE STEEL CLADDING SCREENING TO MATCH EXISTING MATERIALS AND COLOUR OF NEW BUILDING.

NEW 3m HIGH CLOSE BOARDED FENCE REPLACING 1.8m PALADIN FENCE.

NEW LANDSCAPING TO BE ADDED WITH IN EXISTING TO CREATE A VEGETATION SCREENING FROM COWFOLD ROAD. NEW SCREENING TO CONSIST OF A MIXTURE HAZEL, MULBERRY AND MAGNOLIAS TREES.

PROPOSED SIDE ELEVATION
SCALE 1:200

 

This drawing is to be read in conjunction with all other relevant drawings and specifications.
Do not scale from this drawing. Use figured dimensions only. All levels and dimensions to be checked on site. All dimensional discrepancies are to be brought to the immediate attention of DMA BUILDING DESIGNS.
Responsibility cannot be accepted for alteration and/or deviation from this design without prior knowledge of DMA BUILDING DESIGNS.
Copyright reserved. This drawing may only be used for the client and location specified in the title block. It may not be copied or disclosed to any other third party without prior written consent from DMA BUILDING DESIGNS.
Prior to any works commencing on site, DMA BUILDING DESIGNS is to be contacted regarding the current status, revision or regulatory approval of this drawing.

Notes

D1	ISSUED FOR PLANNING APPROVAL	24.04.2025
REV	DESCRIPTION	DATE

DMA

BUILDING DESIGNS

UNIT 4B, RUDGWICK BRICKWORKS, LYNNWICK ST
RUDGWICK, HORSHAM, WEST SUSSEX, RH12 3DH.
TEL: No 01403 822220 Mobile 07730 523447
Email - admin@dmabuildingdesigns.co.uk

CLIENT
MR G SULLIVAN

PROJECT
RETROSPECTIVE PLANNING FOR A NEW TIMBER CLOSE BOARDED FENCE REPLACING EXISTING PALADIN FENCE AND NEW WATER TANK WITH STEEL CLAD ENCLOSURE.

DRAWING
PROPOSED ELEVATIONS
BIRCH SUSSEX LTD, UNIT 1, BOLNEY,
HAYWARDS HEATH RH17 5RA

SCALE @ A1 1:200	DATE APRIL 2025	ORG No DE1328 / FT / 05	REVISION D1
---------------------	--------------------	----------------------------	----------------