

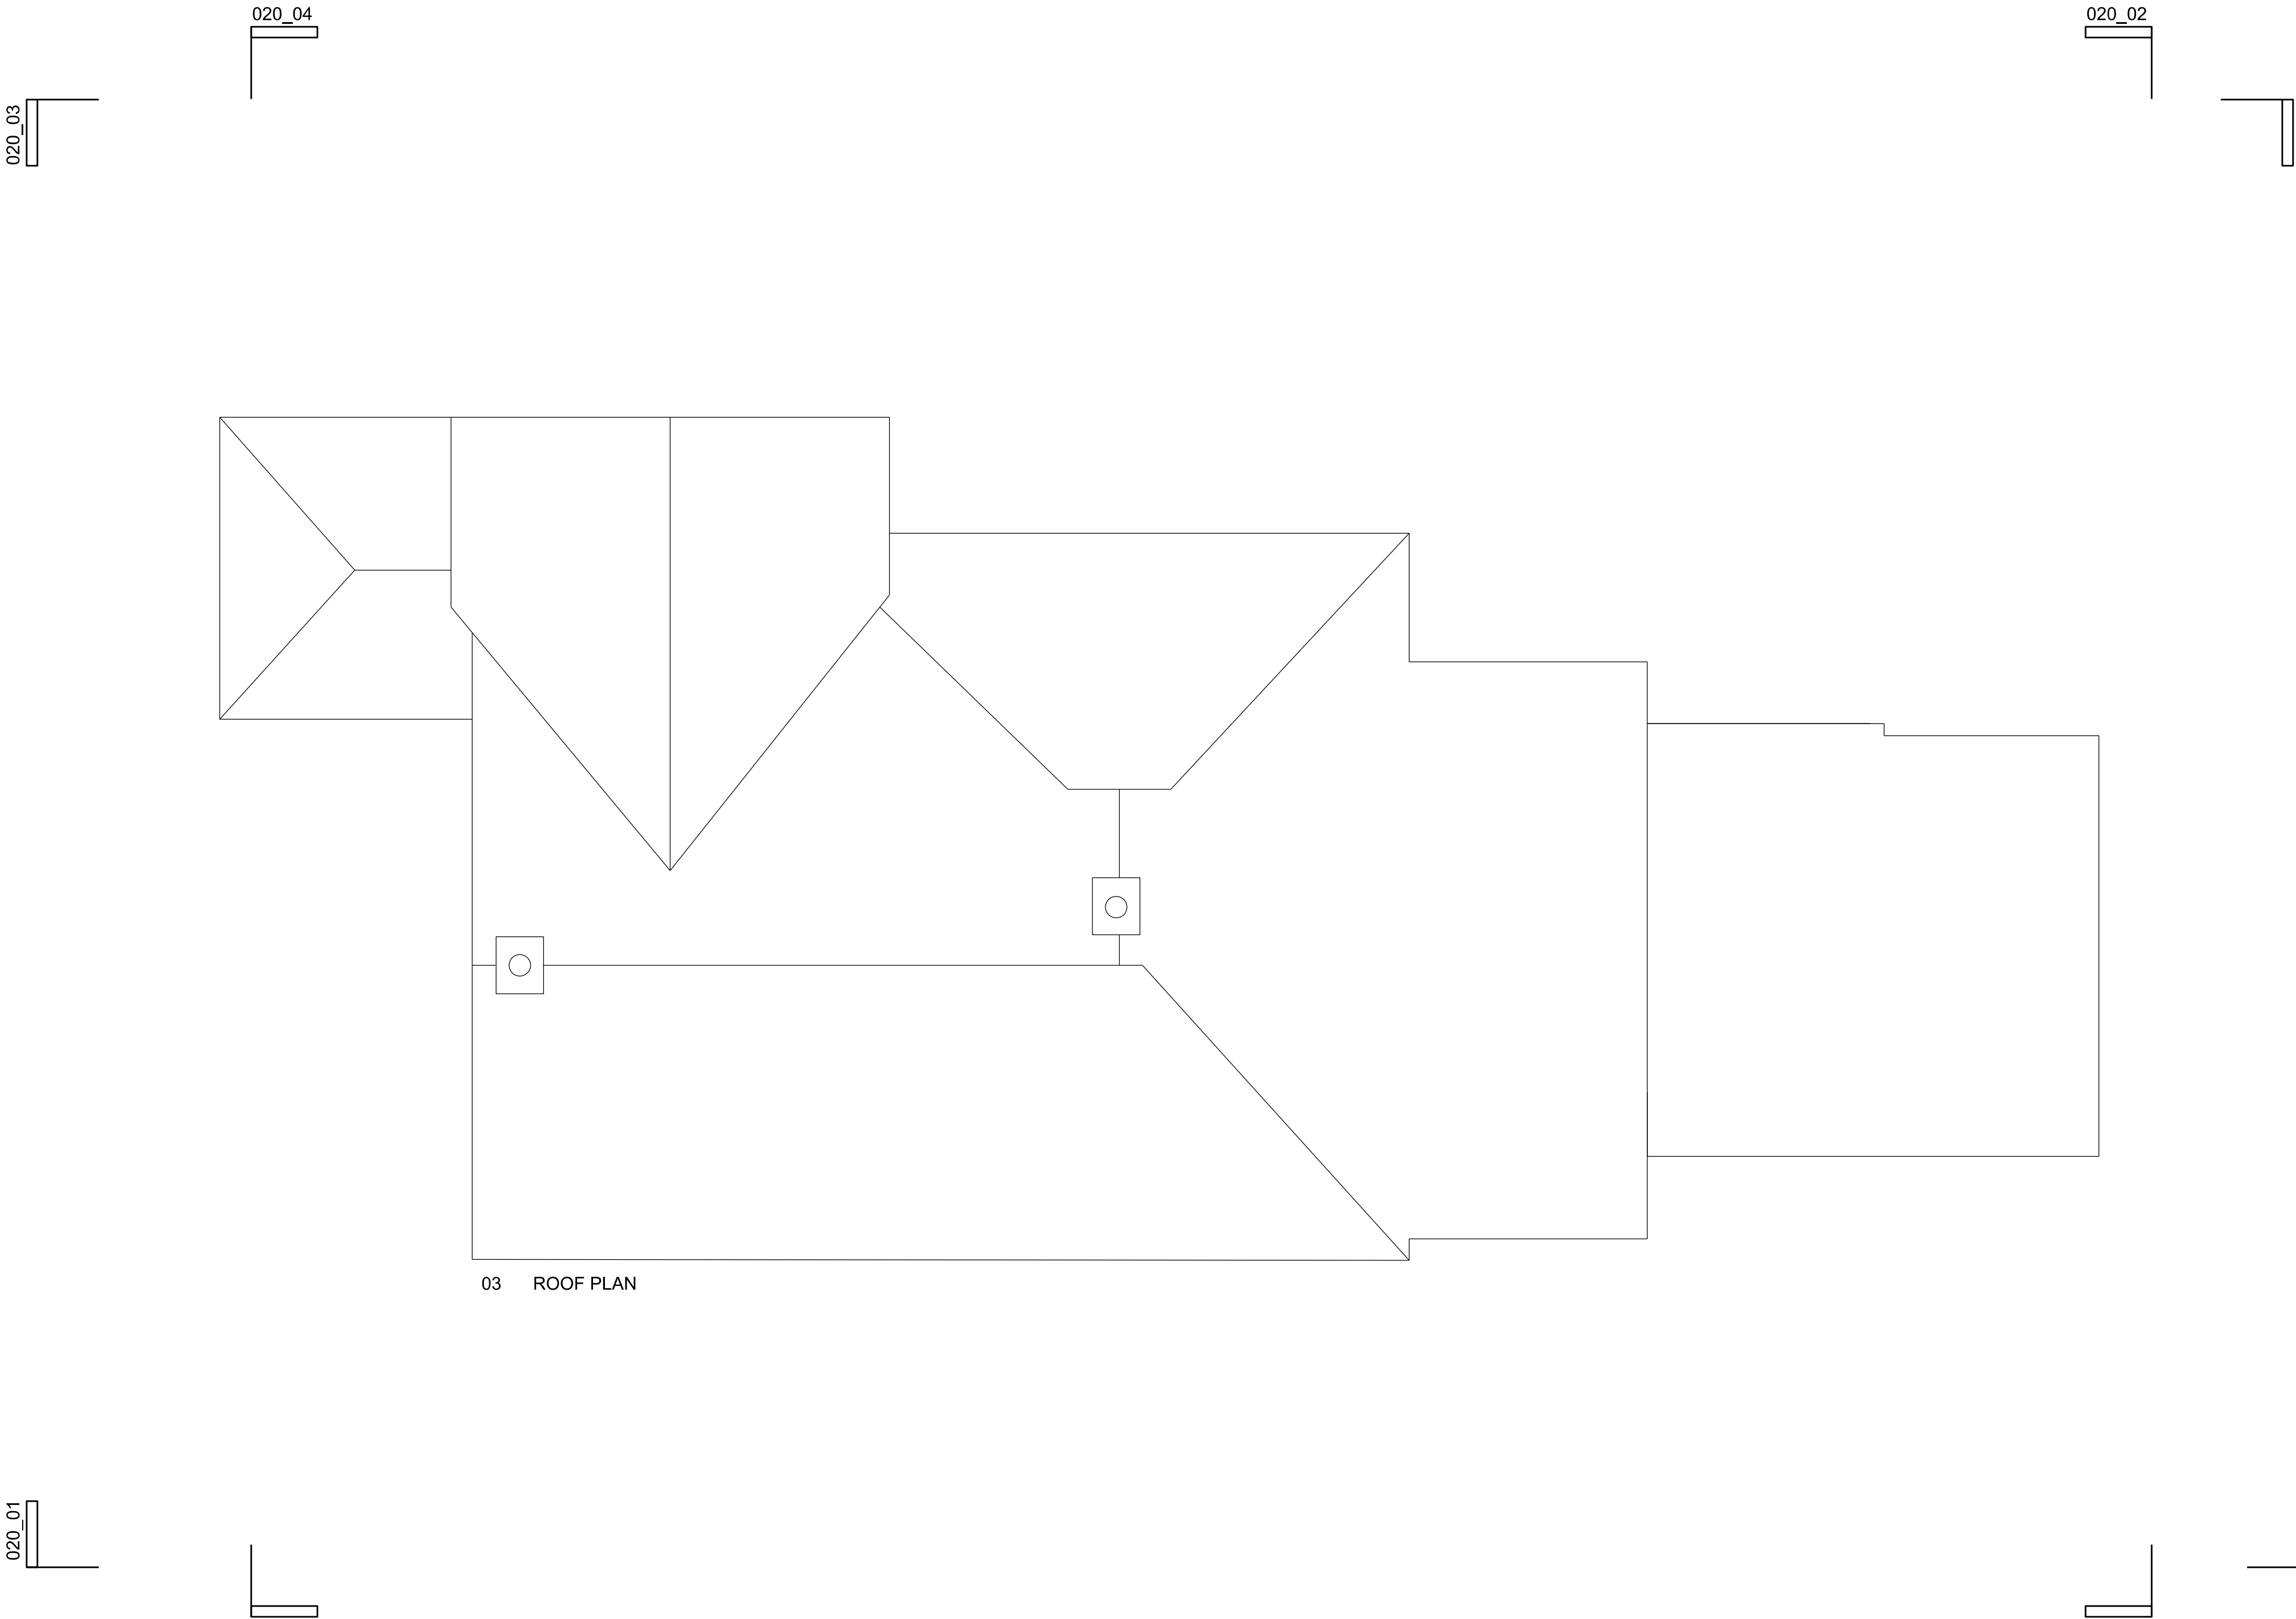


 

03 ROOF PLAN

ALL DIMENSIONS TO BE CHECKED ON SITE. DO NOT SCALE FROM DRAWINGS.

Existing Fabric

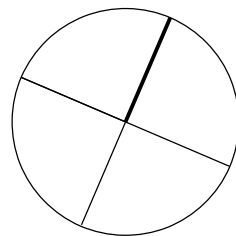

revision	date	
-	13.08.25	Issued for comment

**Andrew Paine
Architecture** T 020 7207 5898
E studio@aparchitecture.co.uk
W www.aparchitecture.co.uk

job title
MULBERRIES
drawing title
EXISTING ROOF PLAN

scale	status	
1:50 at A1; 1:100 at A3	FOR COMMENT	
project	drawing	revision
24019	012	-