


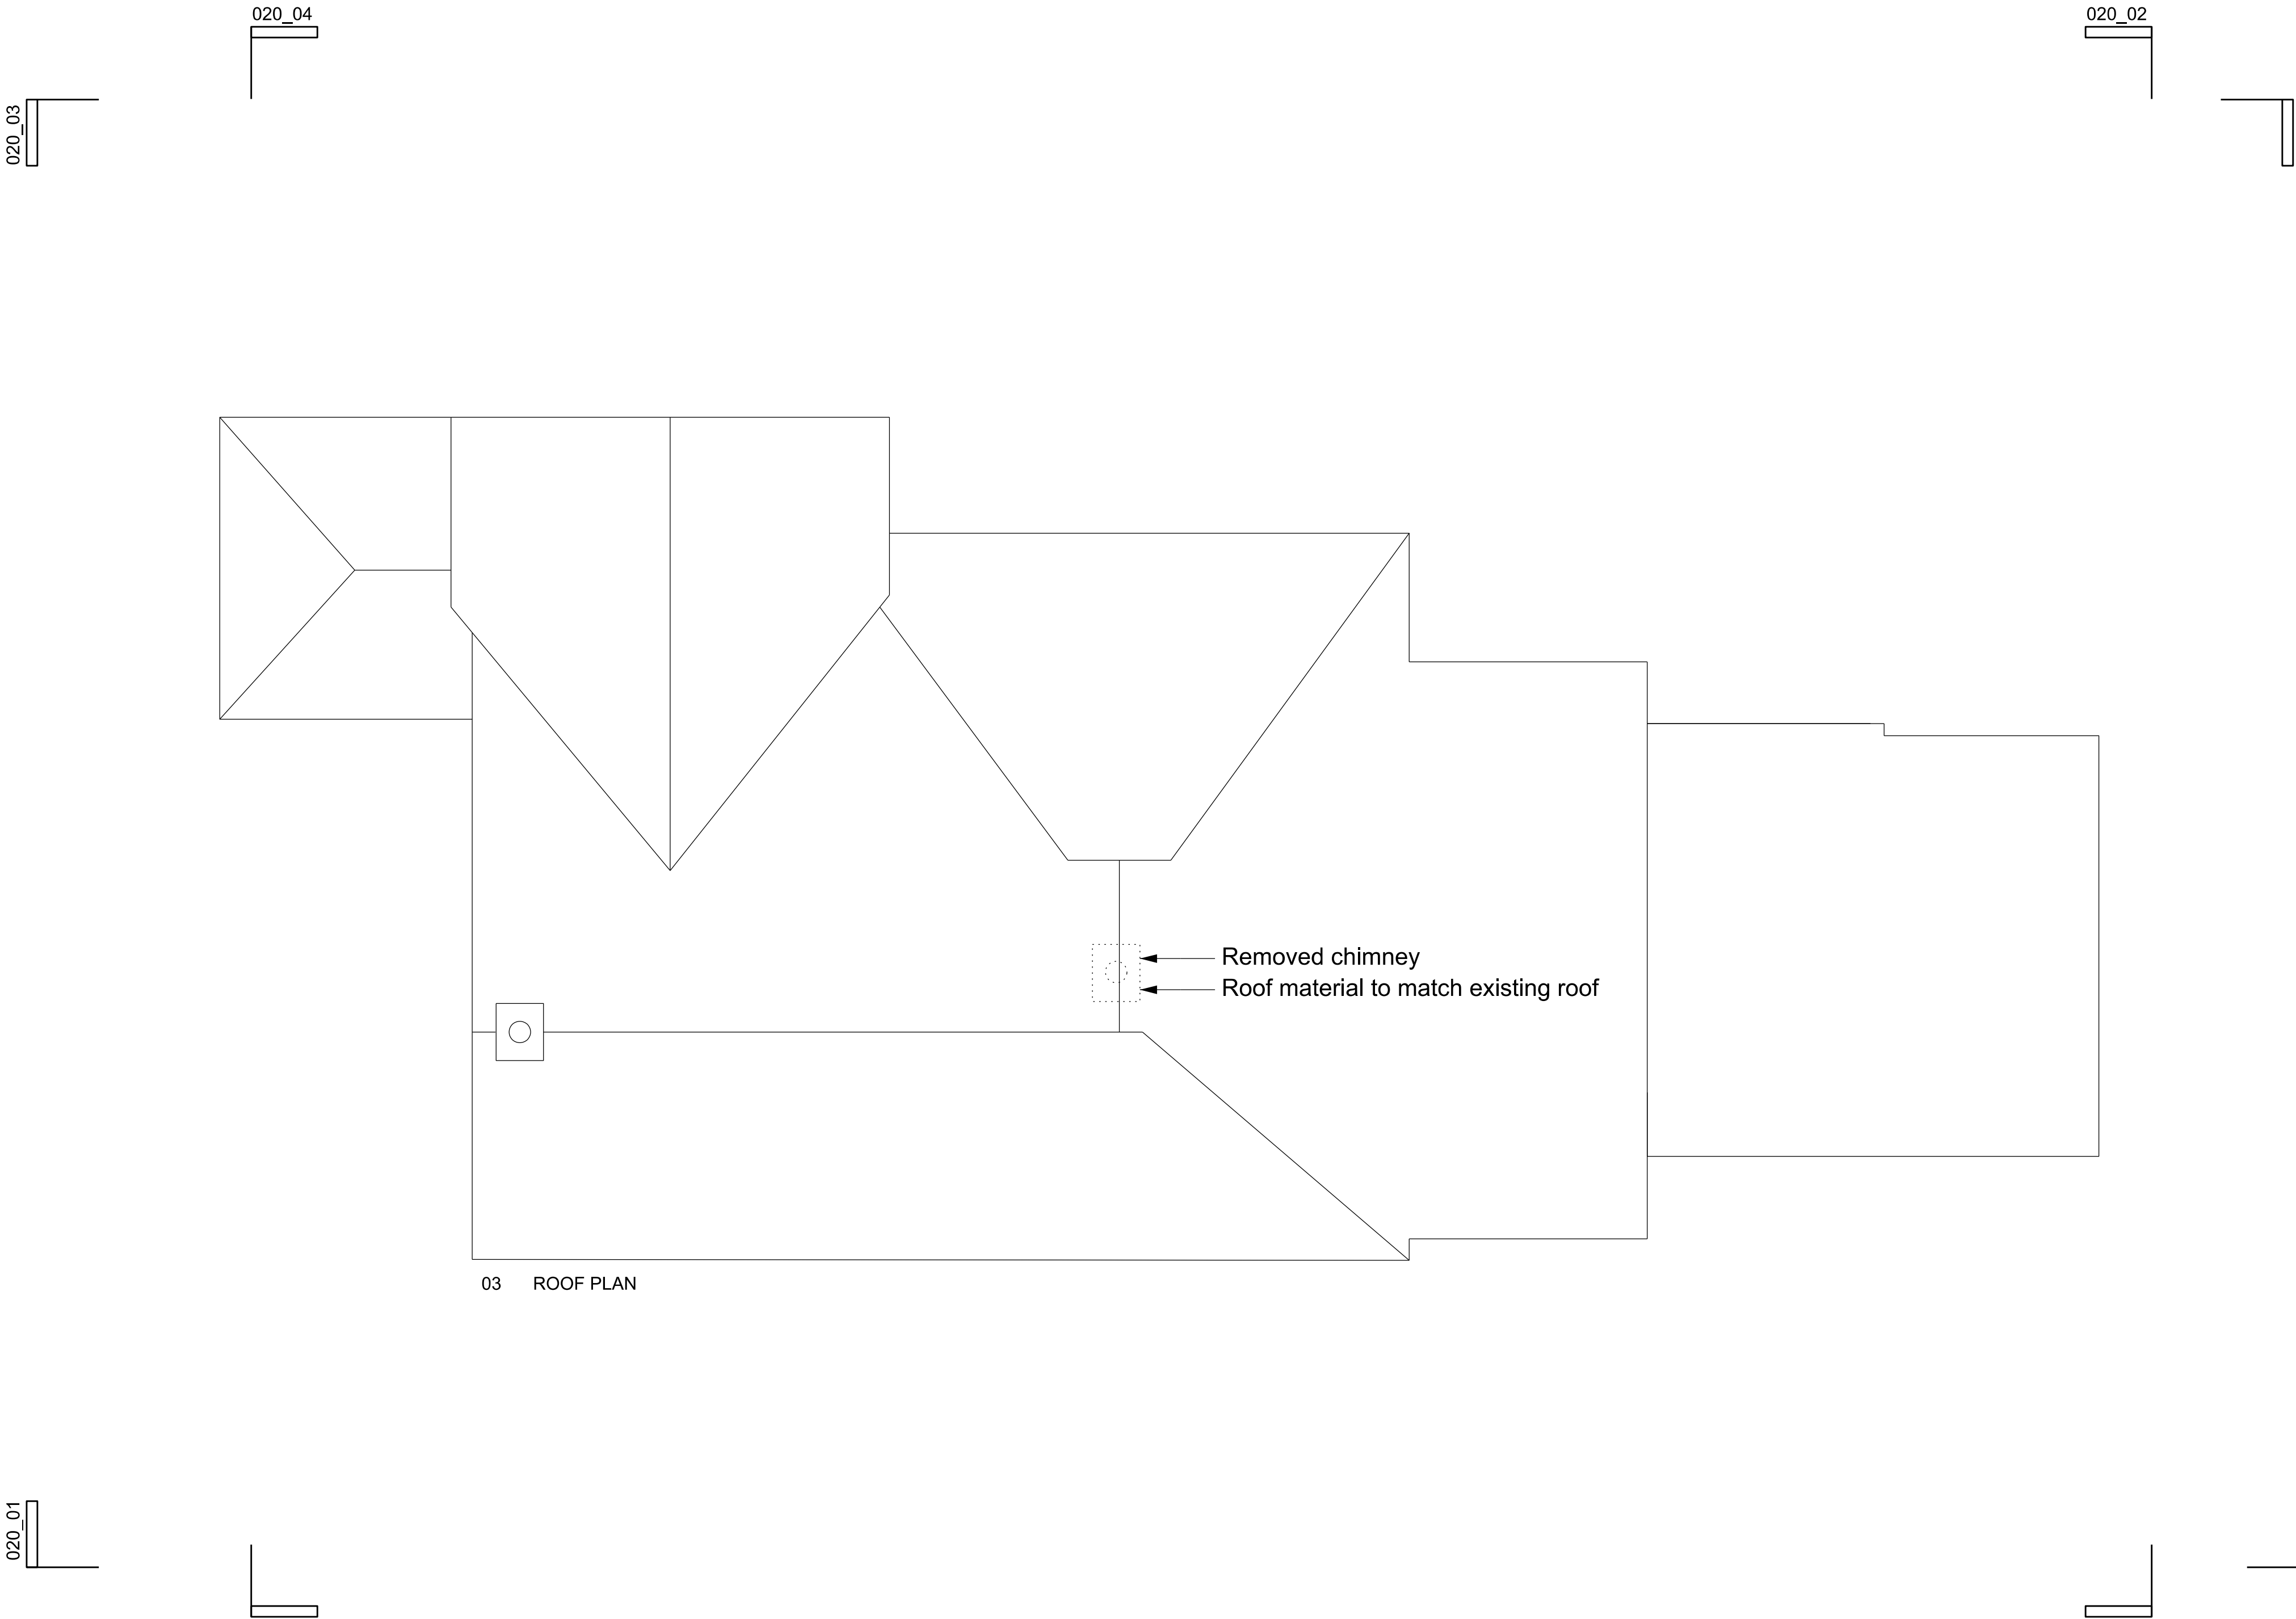

ALL DIMENSIONS TO BE CHECKED ON SITE. DO NOT SCALE FROM DRAWINGS.

Existing Fabric

02m

0

2

4m

revision	date	
-	13.08.25	Issued for comment

Andrew Paine
Architecture

T 020 7207 5898

E studio@aparchitecture.co.uk

W www.aparchitecture.co.uk

job title

MULBERRIES

drawing title

PROPOSED ROOF PLAN

scale	status	
1:50 at A1; 1:100 at A3	FOR COMMENT	
project	drawing	revision
24019	112	-