




01 FRONT ELEVATION

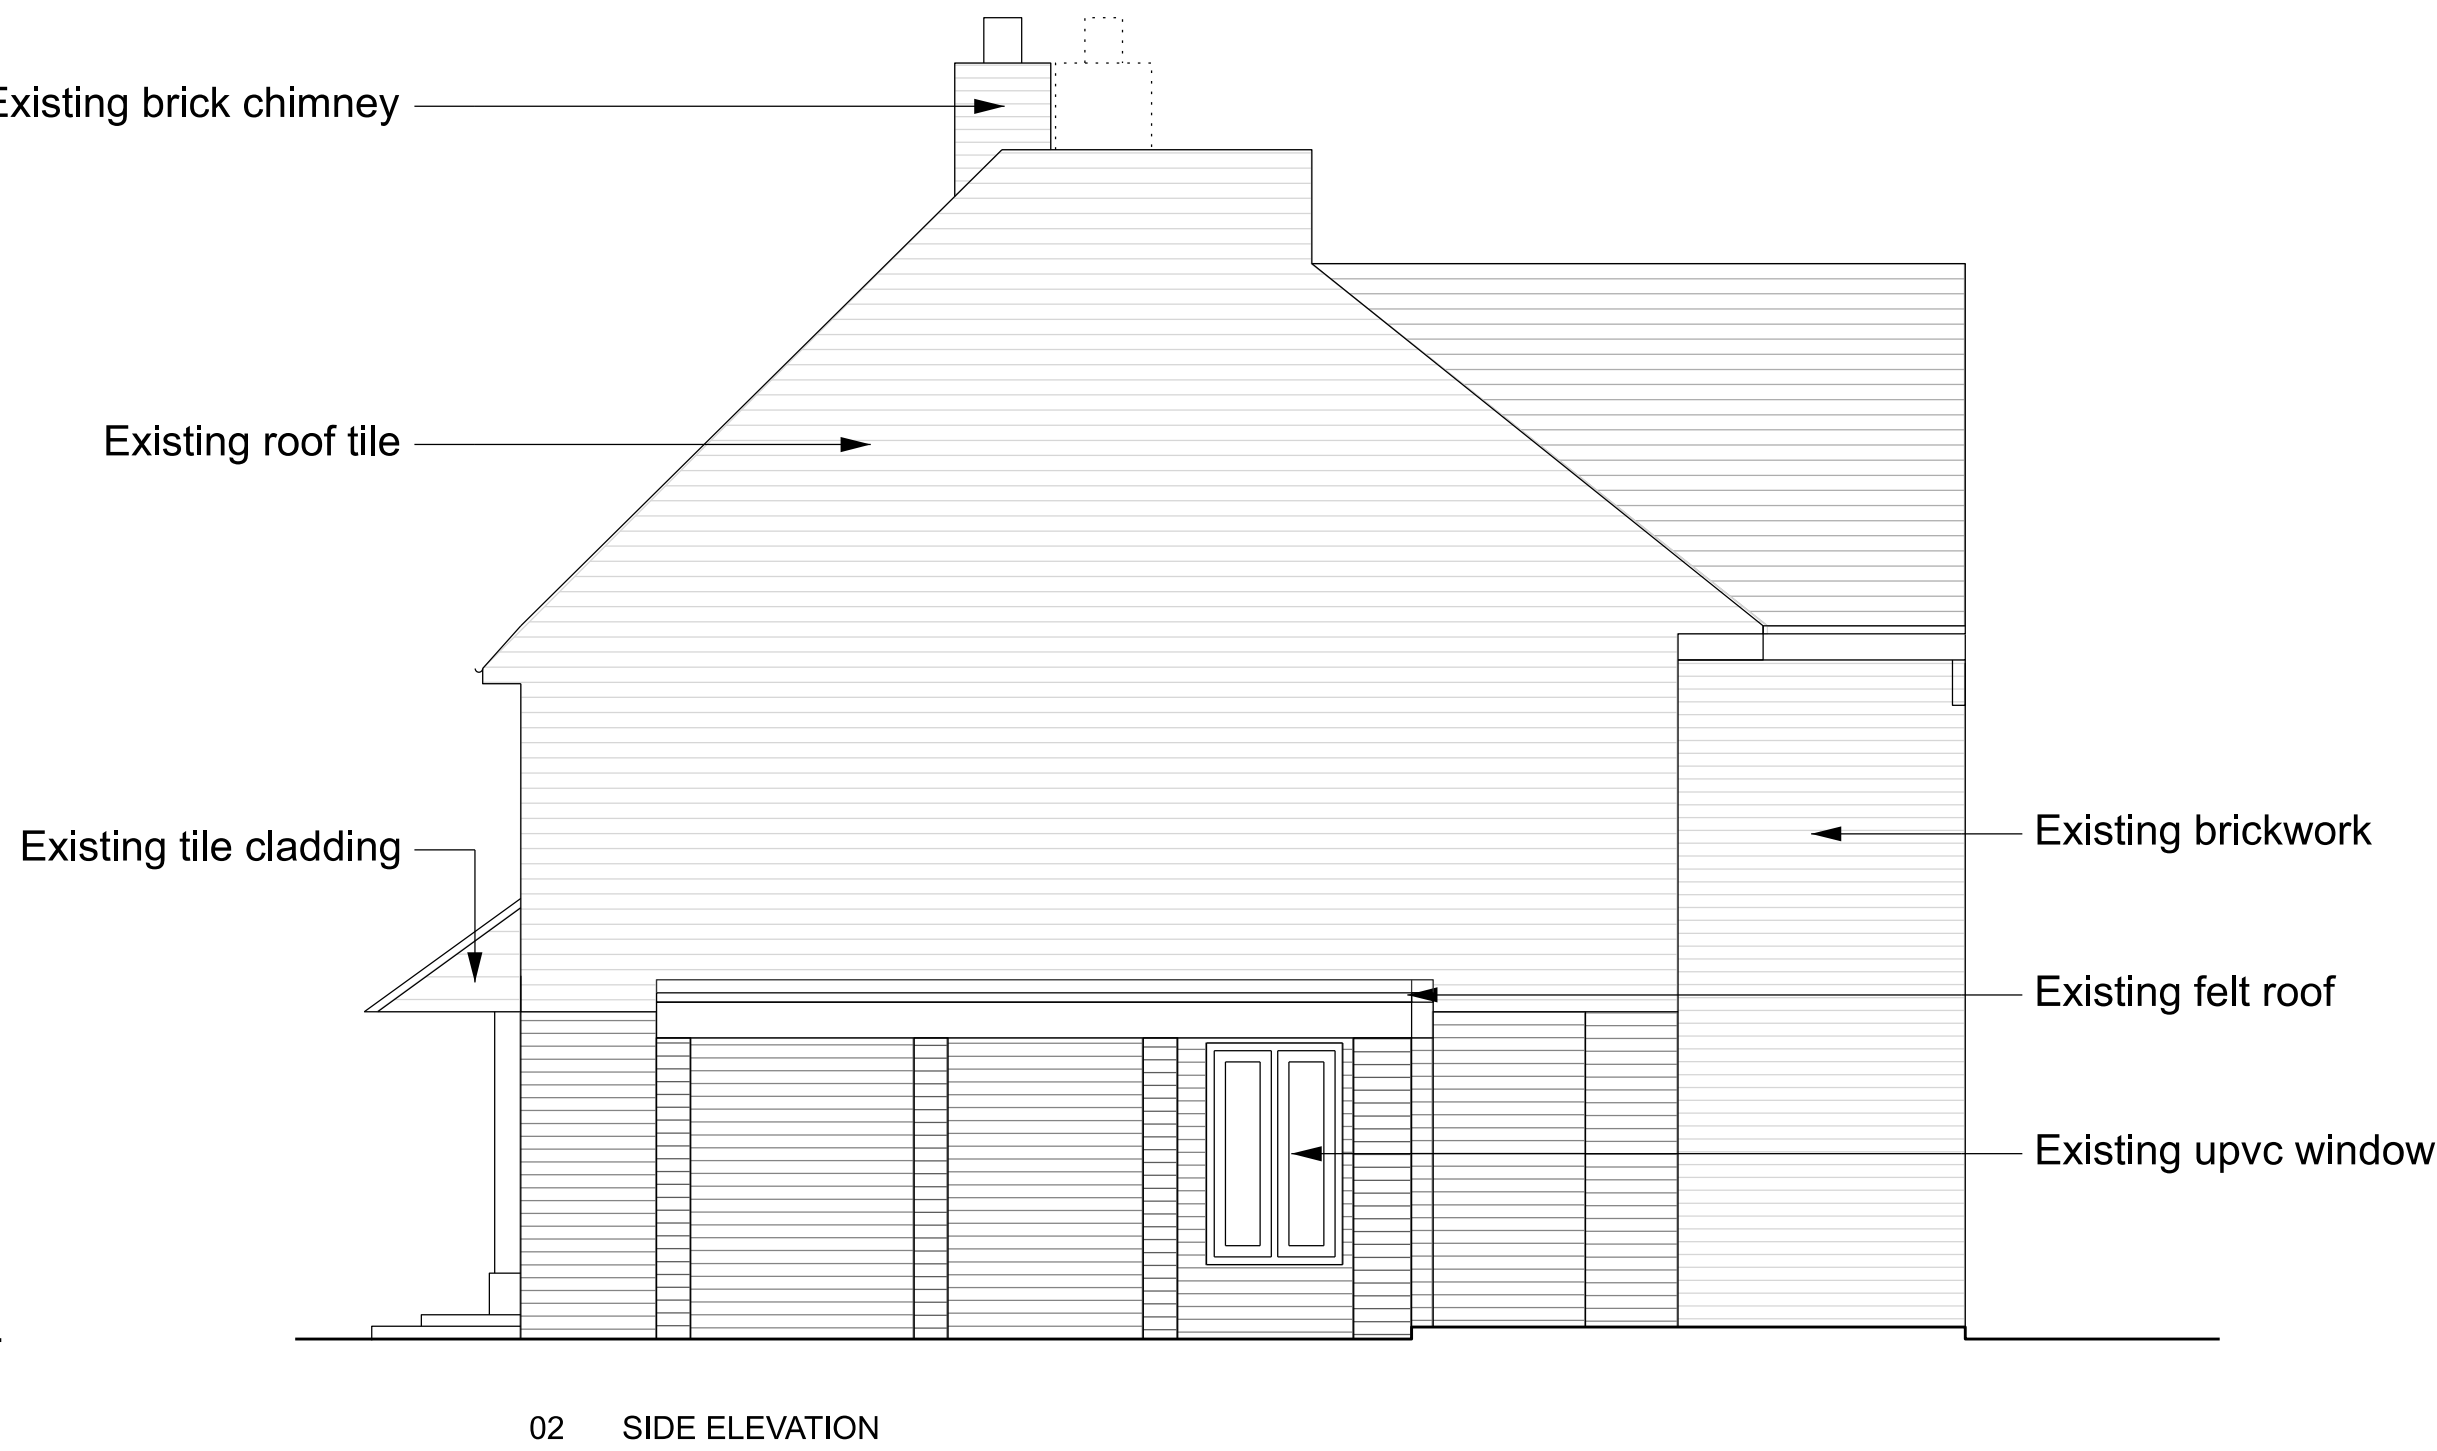

02 SIDE ELEVATION




03 REAR ELEVATION



04 SIDE ELEVATION

Existing Fabric

 

revision	date	status
-	13.08.25	Issued for information

Andrew Paine Architecture T 020 7207 5898 E studio@aparchitecture.co.uk W www.aparchitecture.co.uk		
job title MULBERRIES		
drawing title PROPOSED SECTIONS AND ELEVATIONS		
scale 1:50 at A1; 1:100 at A3	status FOR COMMENT	
project 24019	drawing 120	revision -