

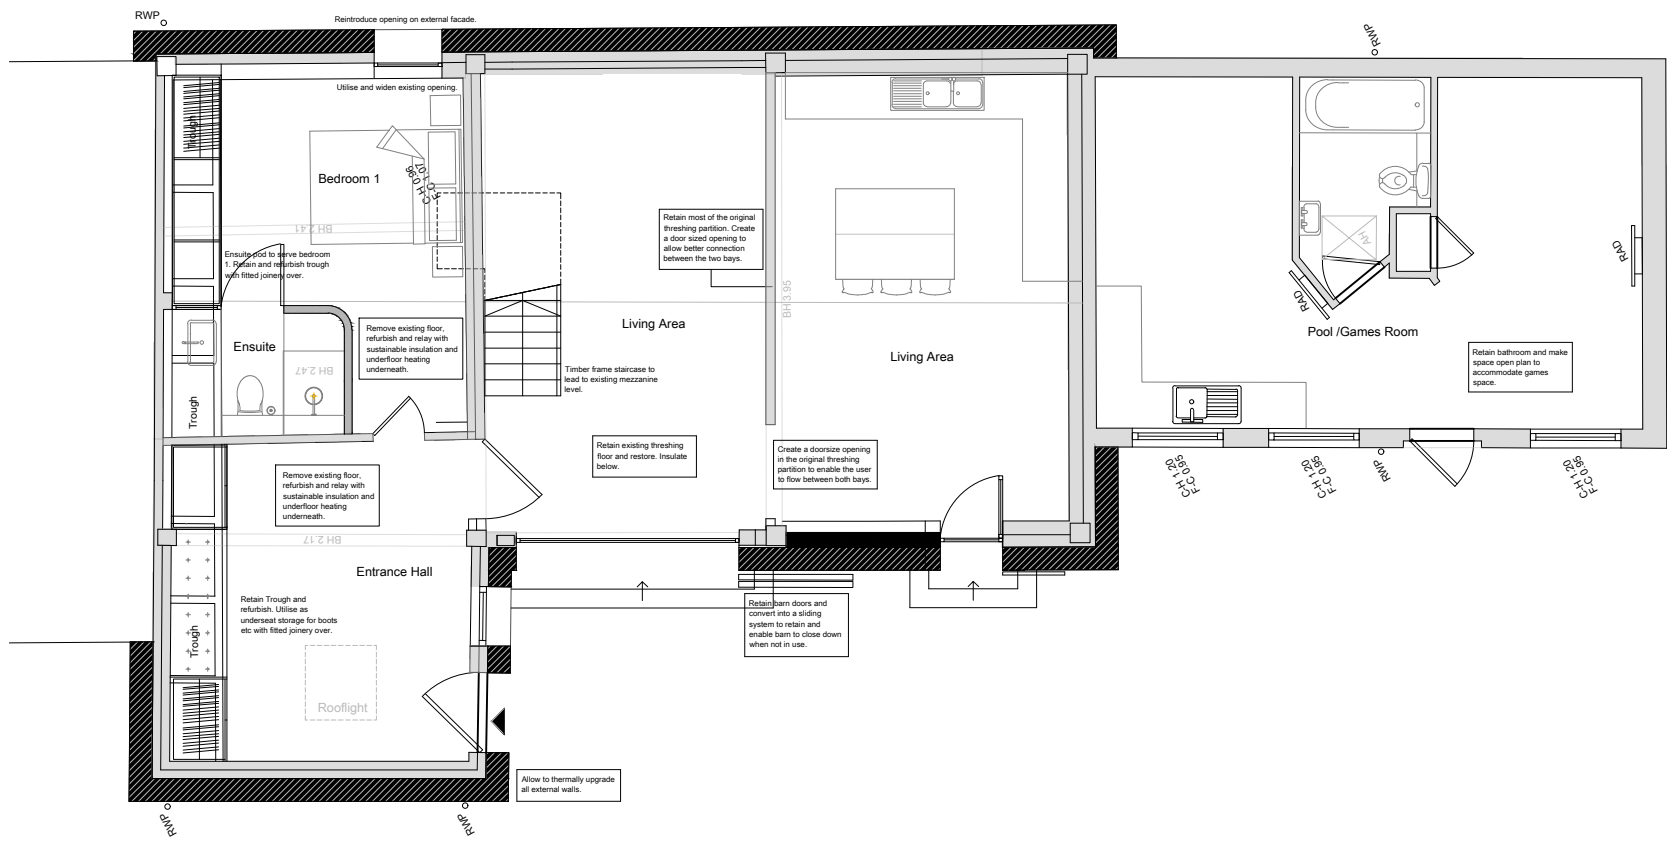


FOR PLANNING
PURPOSES ONLY


NOT FOR CONSTRUCTION

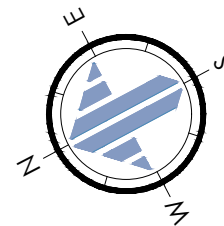


GROUND FLOOR PLAN - AS PROPOSED
SCALE @ 1:100 ON AN A1 SHEET

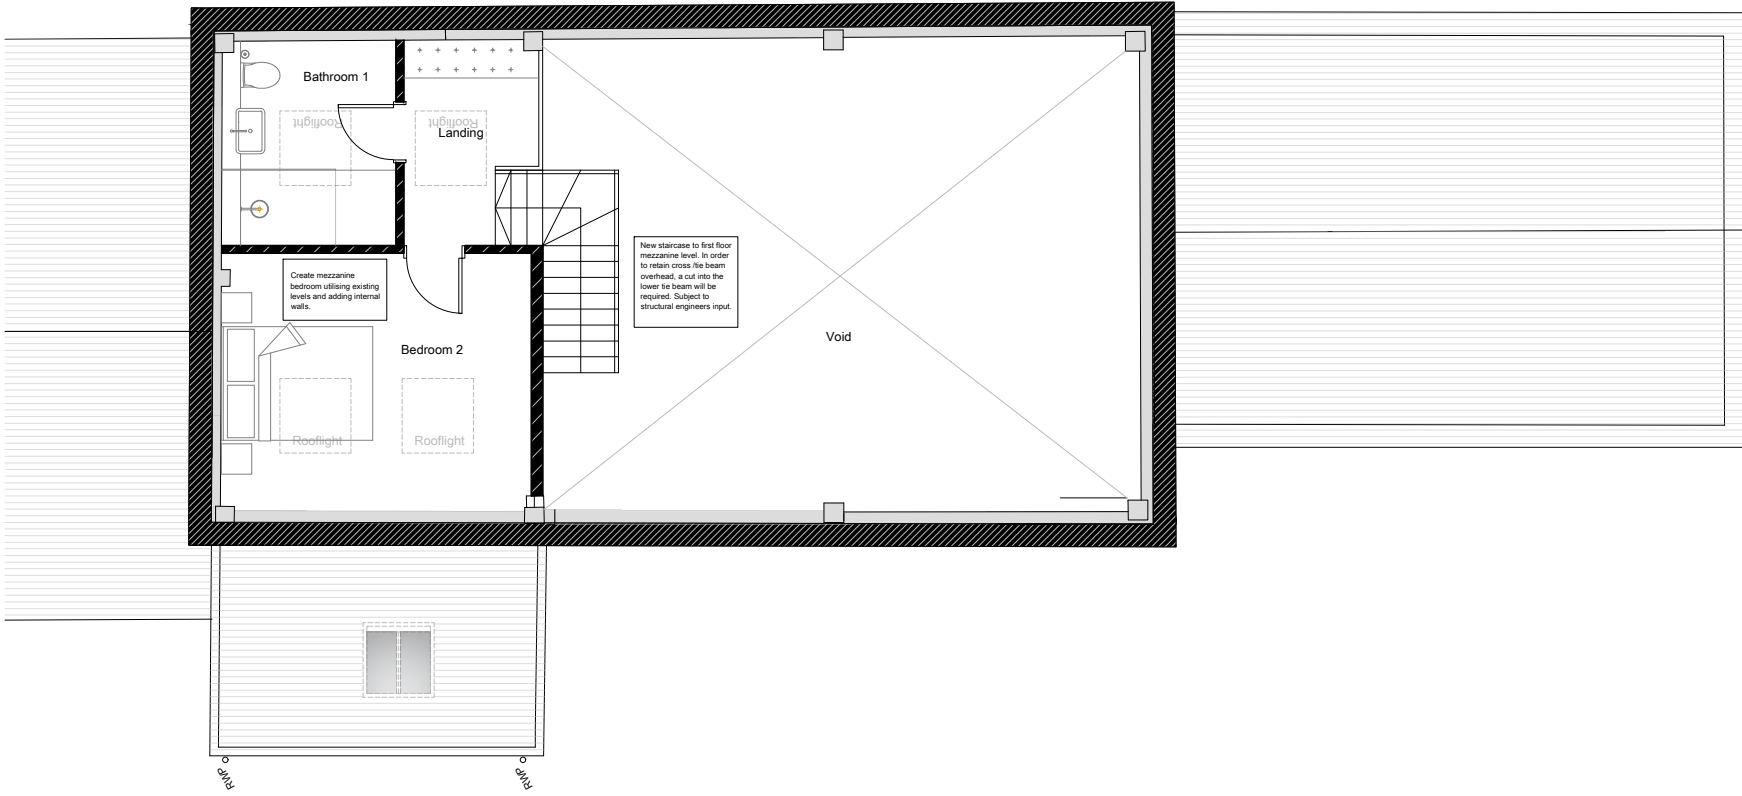


FIRST FLOOR PLAN - AS PROPOSED
SCALE @ 1:100 ON AN A1 SHEET

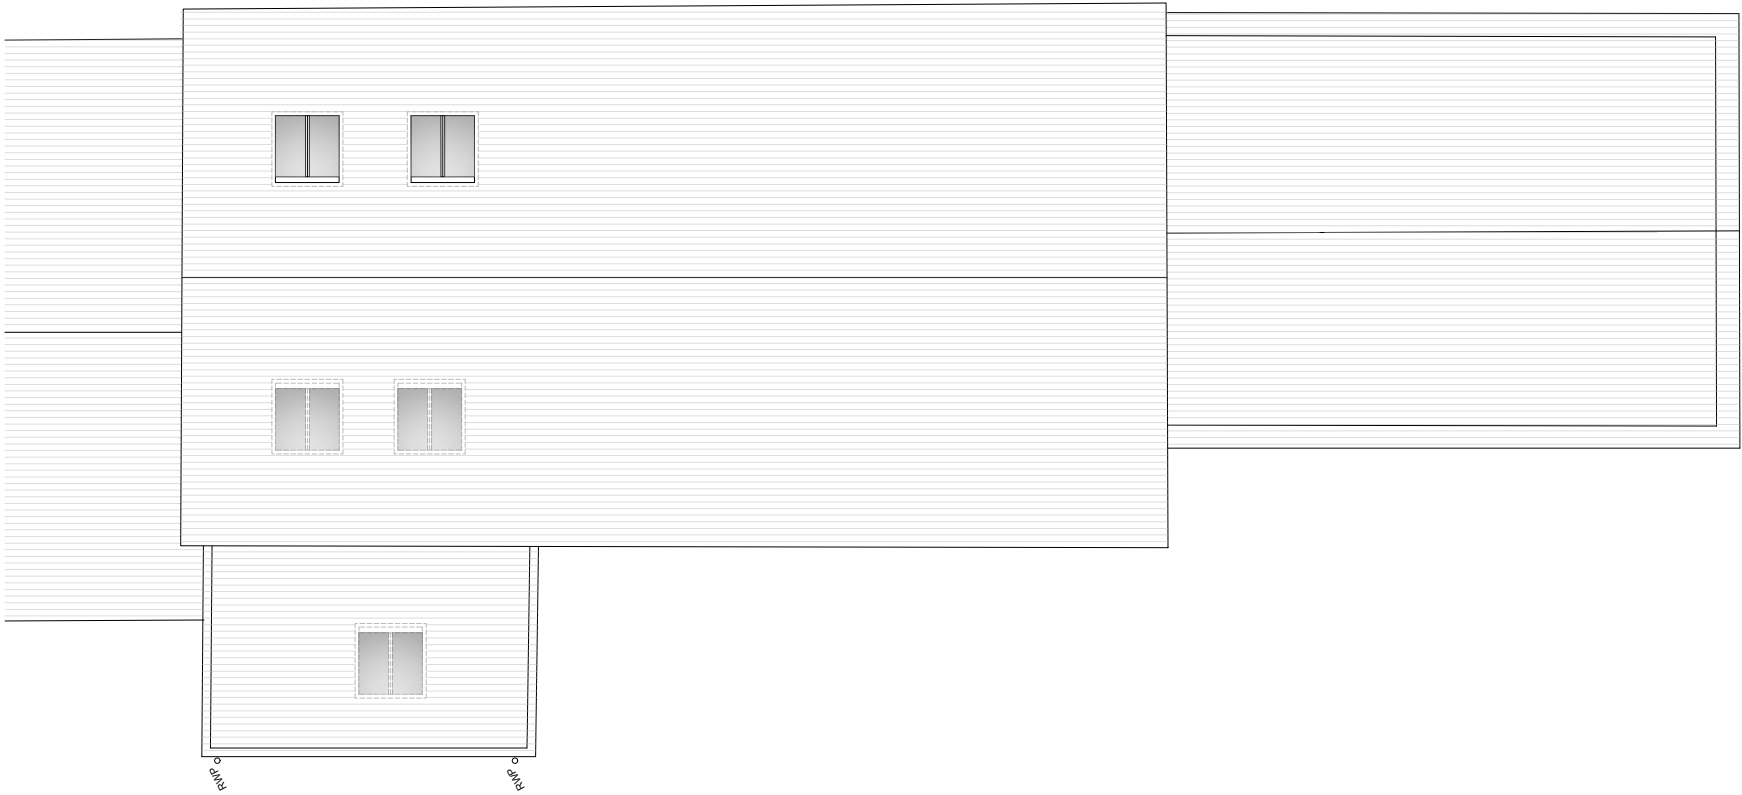

ROOF PLAN - AS PROPOSED
SCALE @ 1:100 ON AN A1 SHEET

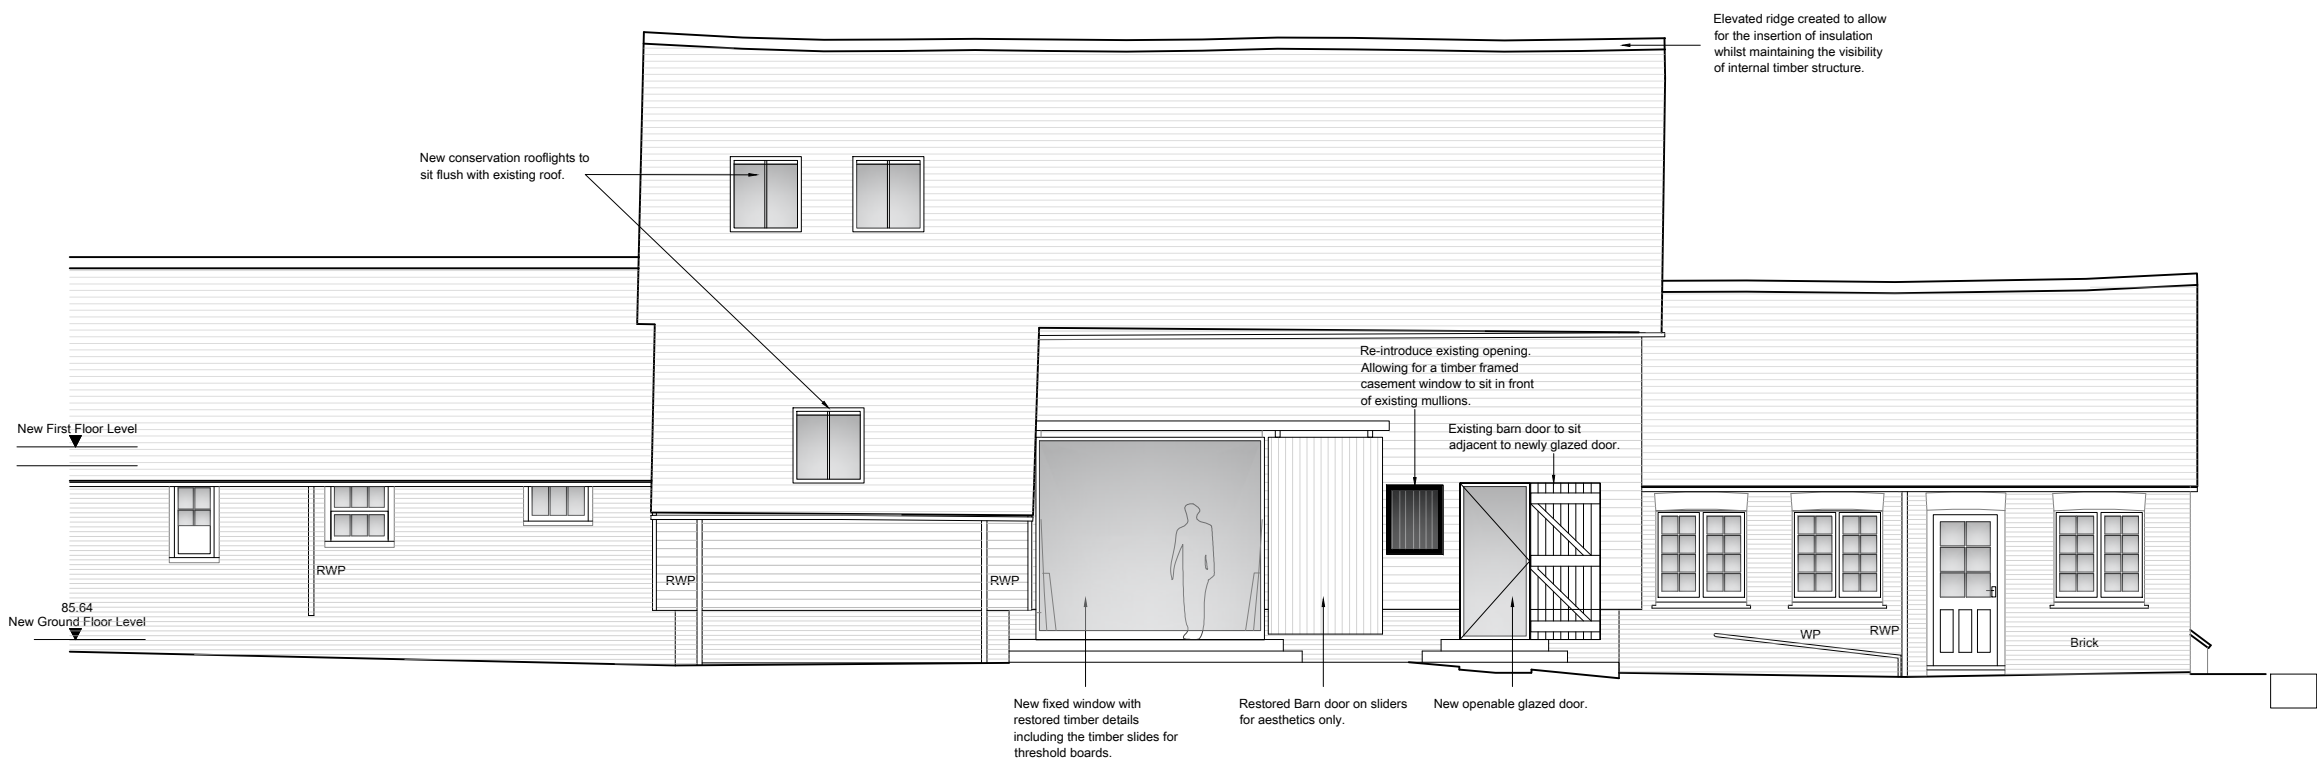


WEST ELEVATION - AS PROPOSED
SCALE @ 1:100 ON AN A1 SHEET

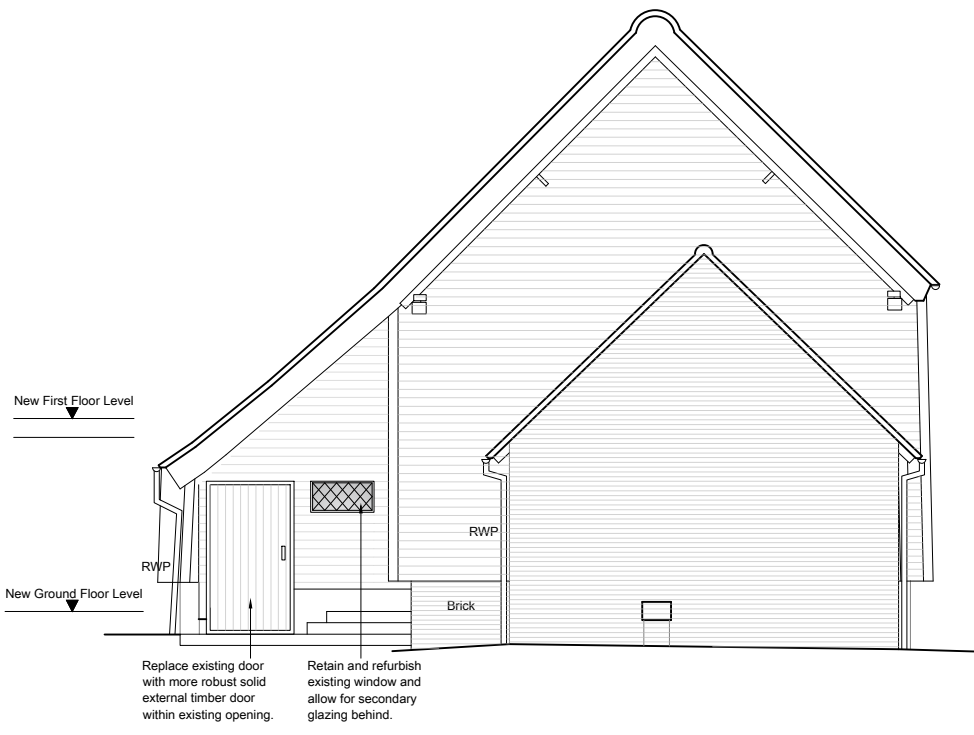

SOUTH ELEVATION - AS PROPOSED
SCALE @ 1:100 ON AN A1 SHEET



EAST ELEVATION - AS PROPOSED
SCALE @ 1:100 ON AN A1 SHEET

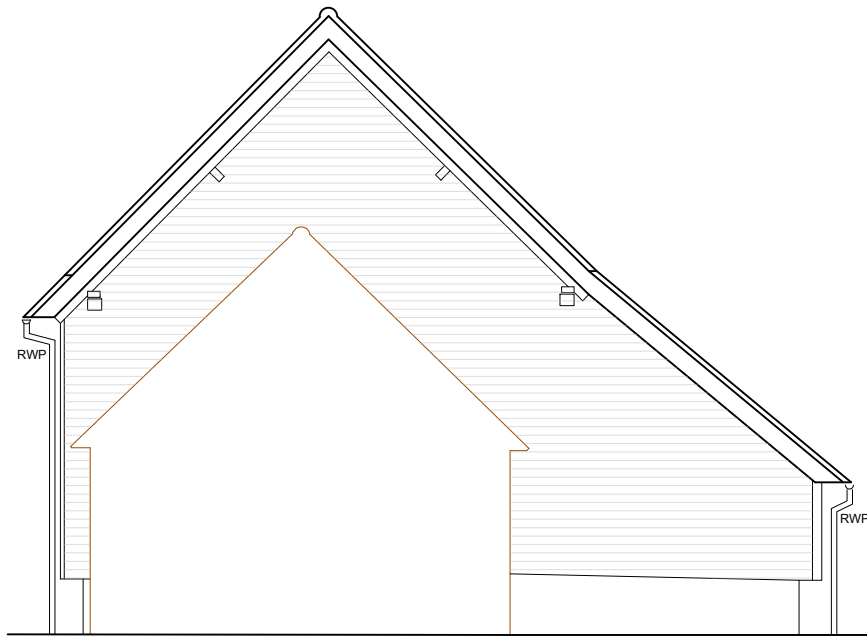

NORTH ELEVATION - AS PROPOSED
SCALE @ 1:100 ON AN A1 SHEET



REV.	DATE	BY	AMENDMENT	CHK.

PLANNING

gould baxter

2 Lucastes Mews, Paddockhall Road,
Haywards Heath,
West Sussex, RH16 1HE
(01444) 452604
hb@gouldbaxter.co.uk
www.gouldbaxter.co.uk

NOTES:
DO NOT SCALE OFF THIS DRAWING UNLESS FOR PLANNING PURPOSES.
CHECK ALL DIMENSIONS ON SITE BEFORE ANY WORK IS COMMENCED.
ALL GOODS MATERIALS AND WORKMANSHIP MUST CONFORM WITH
CURRENT BUILDING REGULATIONS, BRITISH STANDARDS AND CODES OF
PRACTICE.
COPYRIGHT OF THIS DRAWING IS RETAINED BY GOULD PROPERTY
CONSULTANTS LLP T/A GOULD BAXTER AND IT MUST NOT BE REPRODUCED
WITHOUT WRITTEN CONSENT.

CLIENT:
Kathryn Wade

PROJECT:
Keysford Annexe
Treemans Road
Horsted Keynes
Sussex
RH17 7EA

DRAWING:
General Arrangement Options
As Proposed

DATE: 28.04.24	SCALE AT A1: 1:100	DRAWN BY: AE CHECKED BY: MC
-------------------	-----------------------	--------------------------------

JOB NO. GH841	DRAWING NO. PL.10	REV. .
------------------	----------------------	-----------