


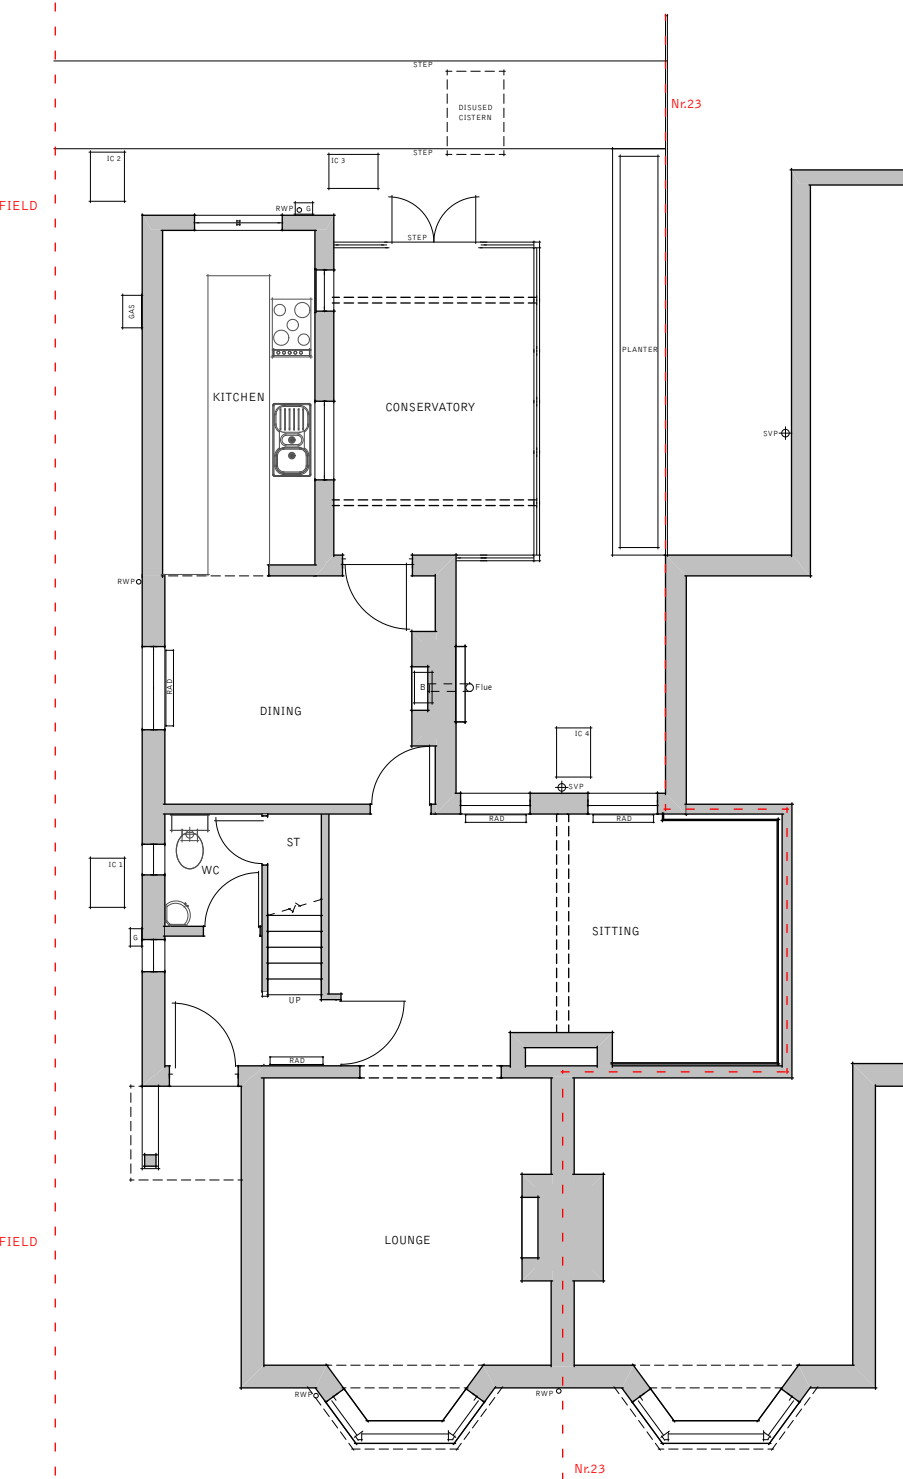


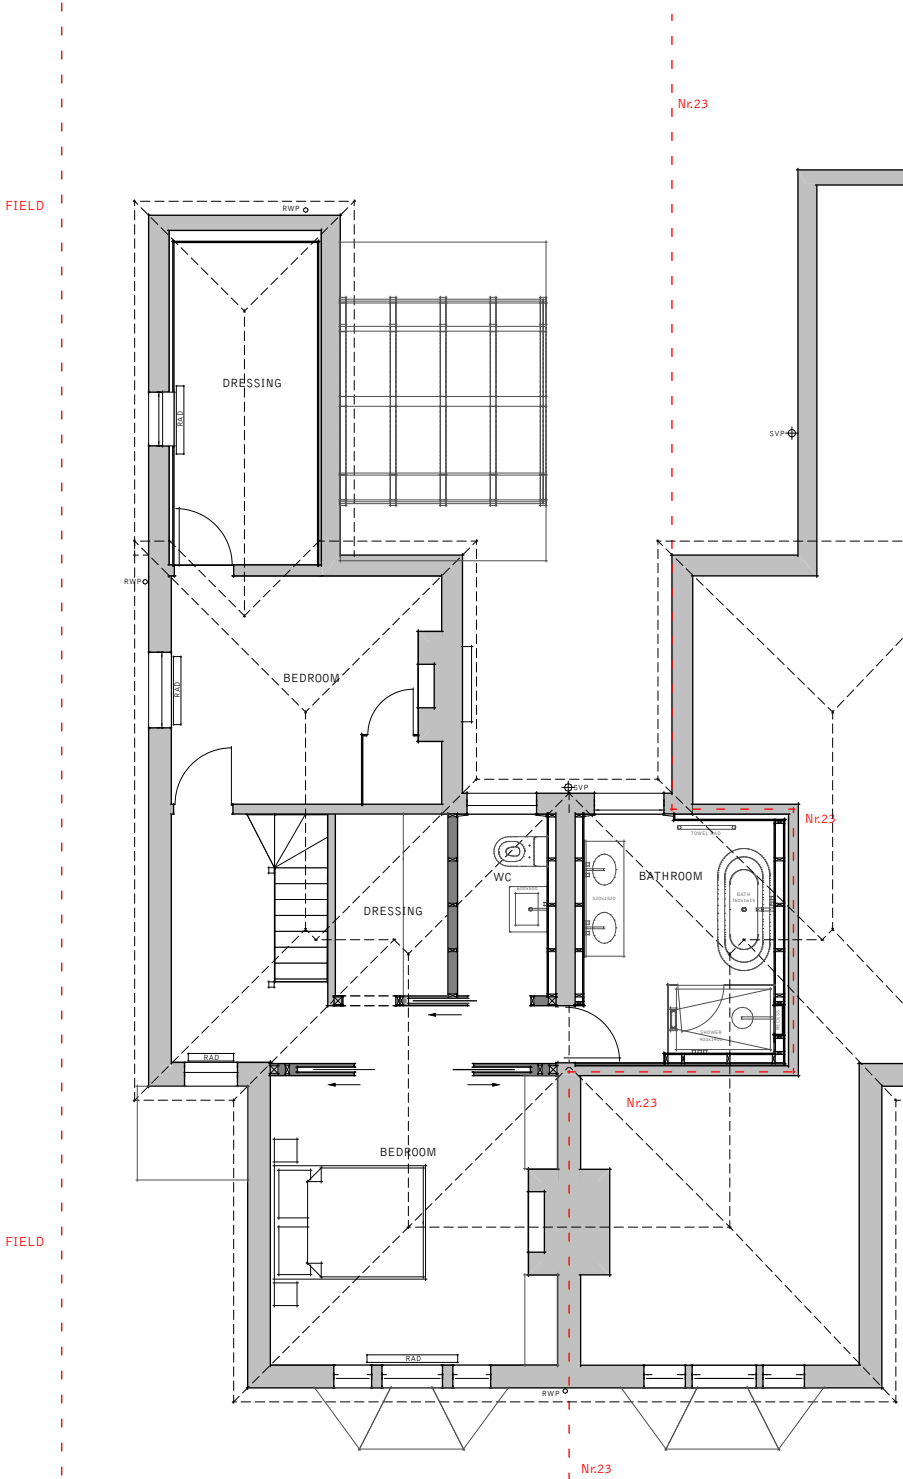

1 GF Plan
Scale: 1:100

 

2 1F Plan
Scale: 1:100

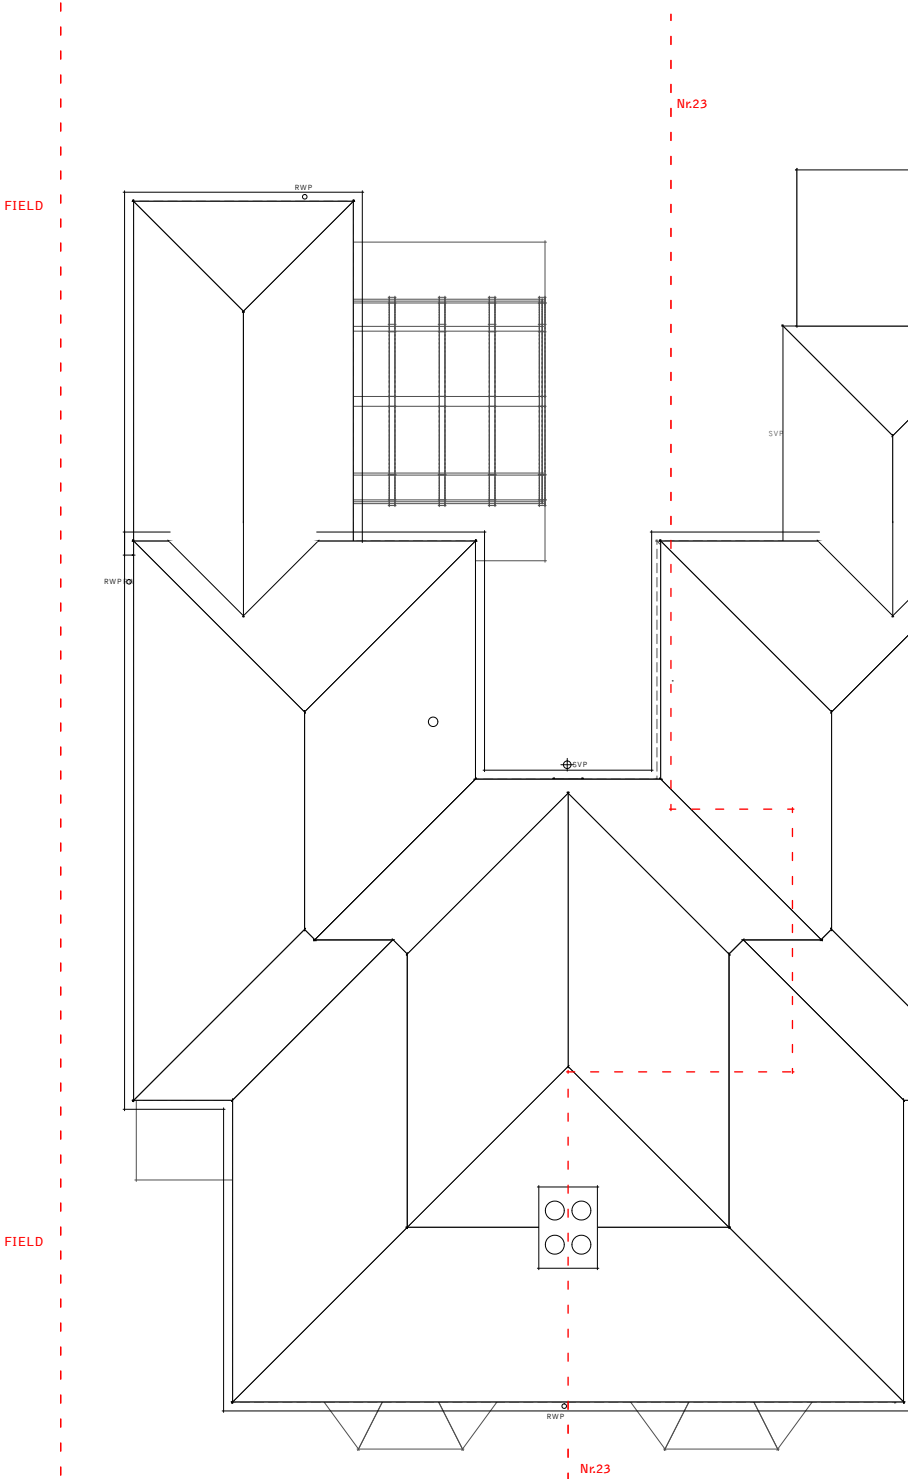

3 Roof Plan
Scale: 1:100

REV	DATE	DESCRIPTION
RIGHTFUL PLACE architectural design		
07810 016251 Info@rightfulplaced.co.uk		
PROJECT: 22 College Lane, BN6 9AQ Rear extension & Internal mods		
CLIENT: K. Hyatt		
SUBJECT: Existing arrangement Floor Plans		DATE: 01/26
PROJECT NR: 0158	DRAWING NR: P002	REVISION: SCALE: 1:100 @ A3

THIS DRAWING IS THE PROPERTY OF RIGHTFUL PLACE
ARCHITECTURAL DESIGN LTD. DO NOT SCALE FROM THIS
DRAWING. CHECK ALL LEVELS AND DIMENSIONS ON SITE AND
COORDINATE WITH ALL OTHER CONTRACT DOCUMENTATION
BEFORE ORDERING OR CARRYING OUT WORK ON SITE.