


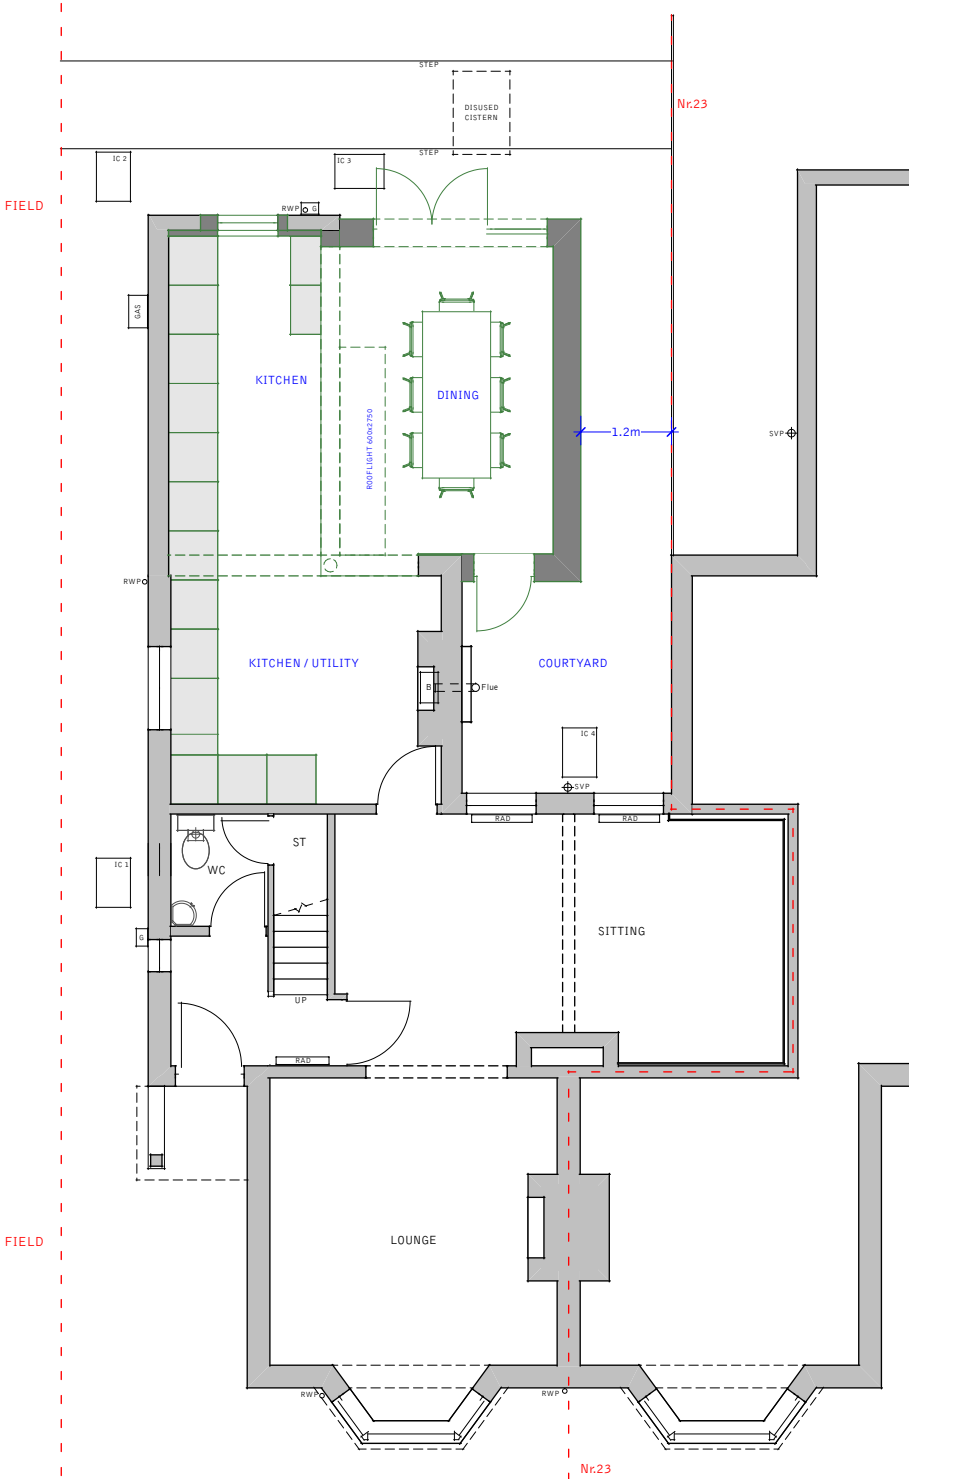


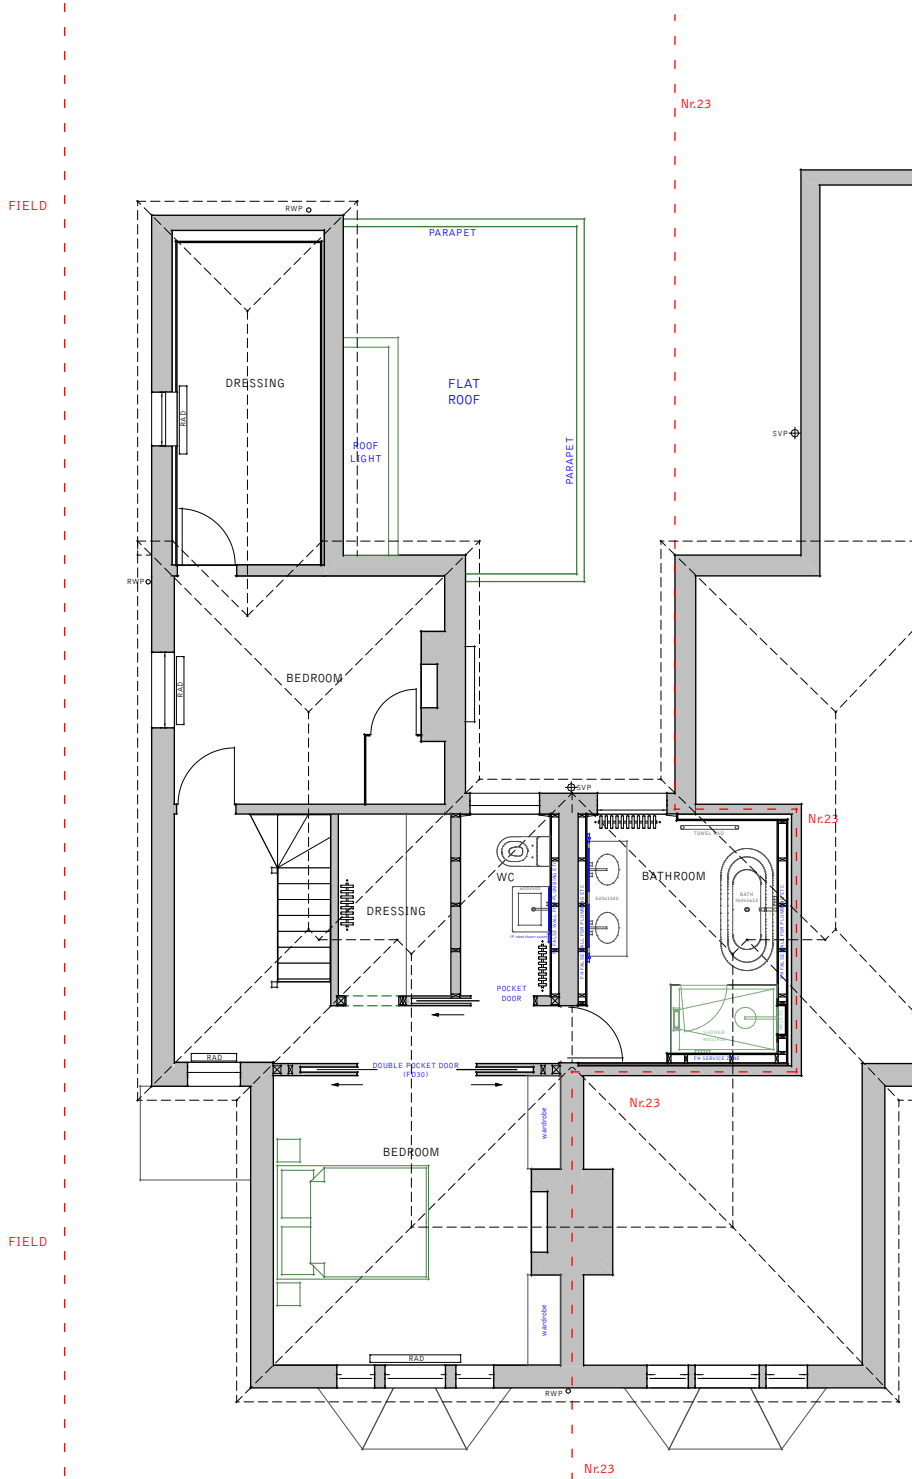

1 GF Plan  
Scale: 1:100

 

2 1F Plan  
Scale: 1:100

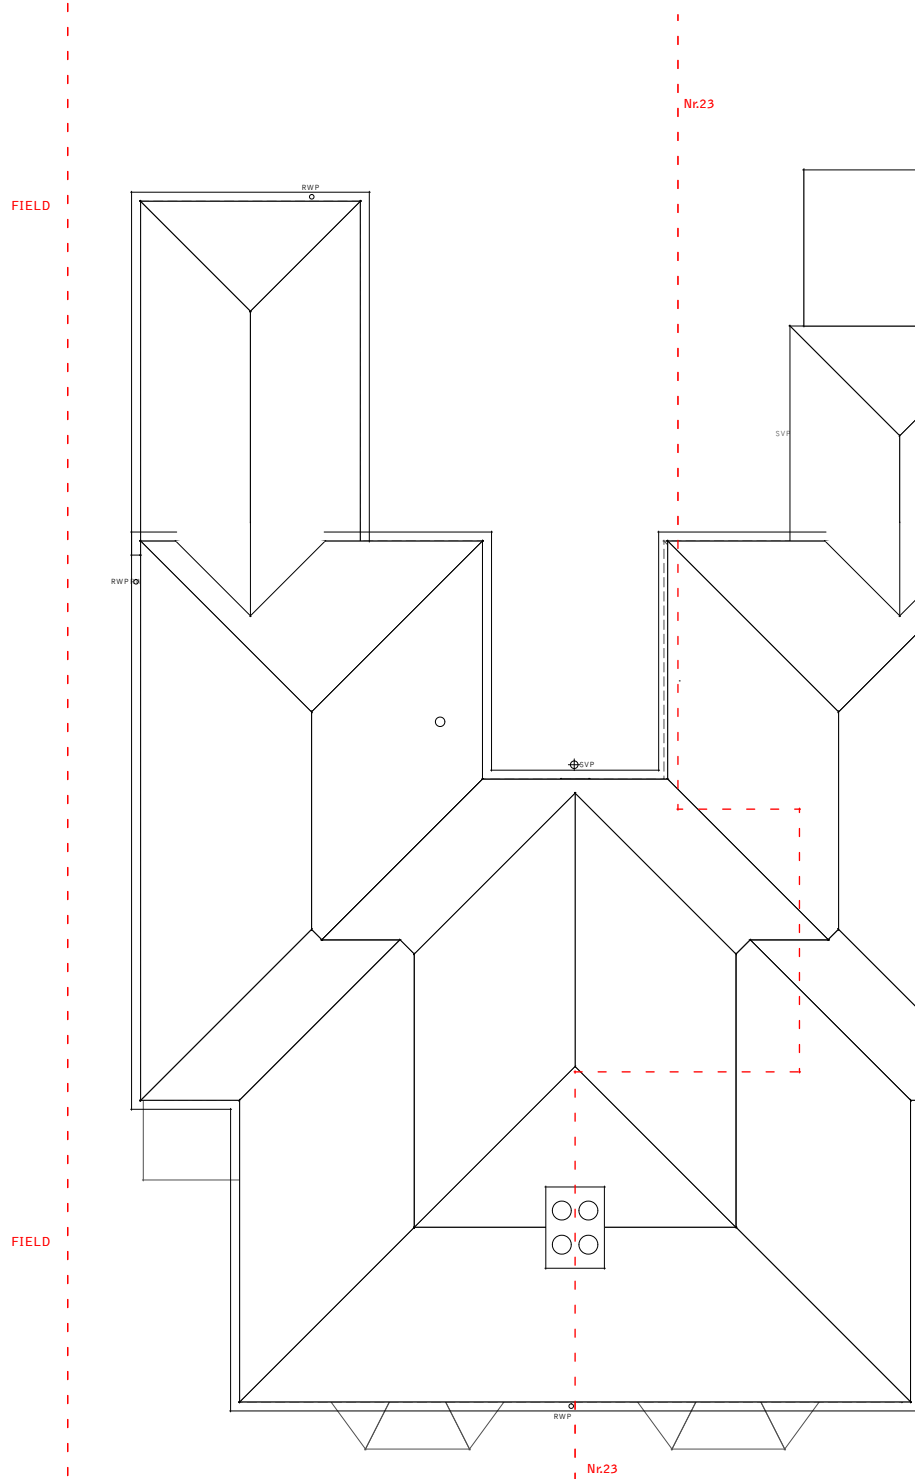

3 Roof Plan  
Scale: 1:100

| REV                                                                           | DATE                | DESCRIPTION                          |
|-------------------------------------------------------------------------------|---------------------|--------------------------------------|
| <b>RIGHTFUL PLACE</b><br>architectural design                                 |                     |                                      |
| 07810 016251   Info@rightfulplaced.co.uk                                      |                     |                                      |
| PROJECT:<br><b>22 College Lane, BN6 9AQ</b><br>Rear extension & Internal mods |                     |                                      |
| CLIENT:<br>K. Hyatt                                                           |                     |                                      |
| SUBJECT:<br>Proposed arrangement<br>Floor Plans                               |                     | DATE:<br>01/26                       |
| PROJECT NR:<br>0158                                                           | DRAWING NR:<br>P004 | REVISION:<br>SCALE:<br>1:100<br>@ A3 |

THIS DRAWING IS THE PROPERTY OF RIGHTFUL PLACE  
ARCHITECTURAL DESIGN LTD. DO NOT SCALE FROM THIS  
DRAWING. CHECK ALL LEVELS AND DIMENSIONS ON SITE AND  
COORDINATE WITH ALL OTHER CONTRACT DOCUMENTATION  
BEFORE ORDERING OR CARRYING OUT WORK ON SITE.