




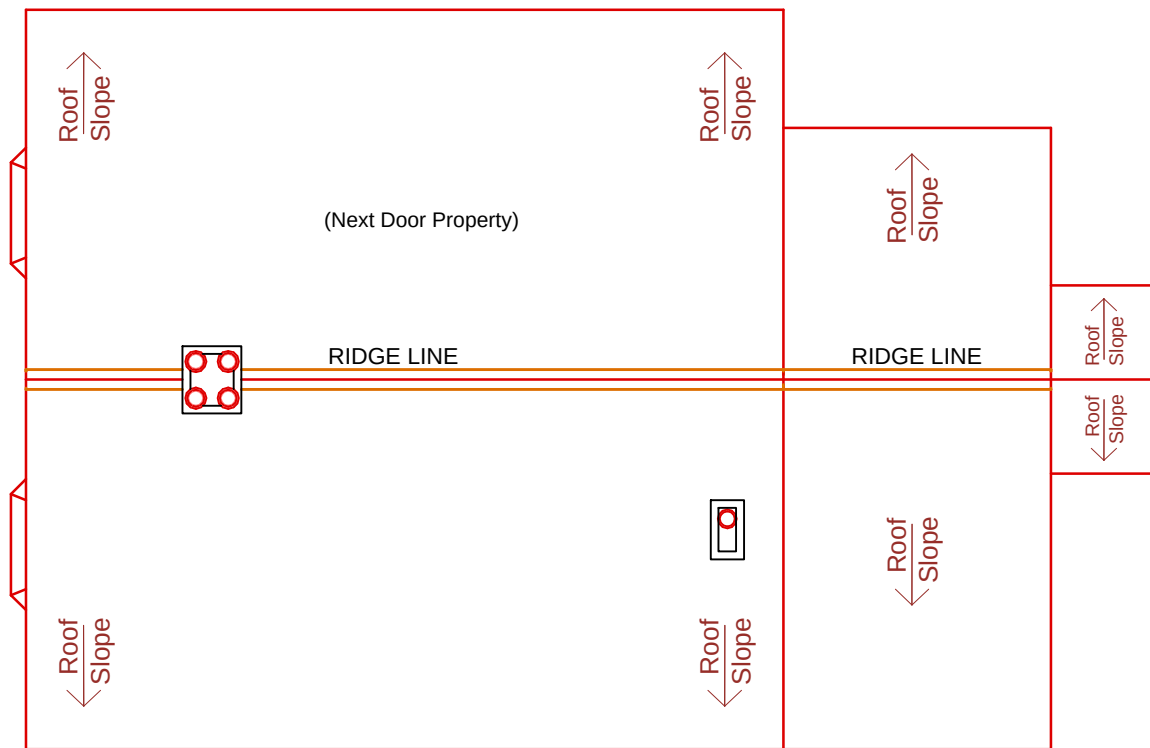

ROOF PLAN EXISTING SCALE 1:100

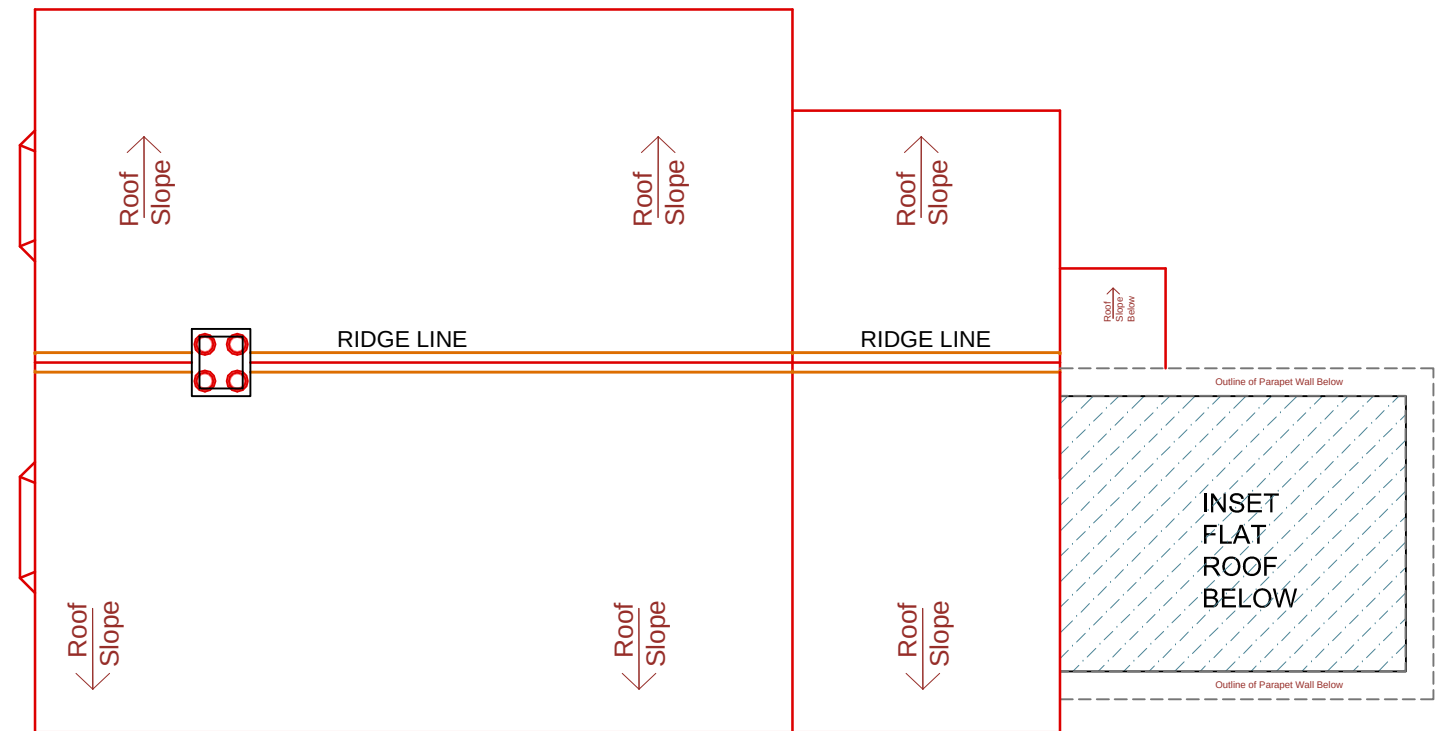

ROOF PLAN PROPOSED SCALE 1:100

 

NOTE: For construction, all dimensions must be checked on site and not scaled from this drawing

Client	Site:	Project Title	Drawing Title:	Date:	Scale:
Mr E Stokeley	35 Mill Green Road Haywards Heath West Sussex RH16 1XQ	Rear Single Storey Extension	Roof Plans	27/01/2026	1:100
				Paper Size	A 3