


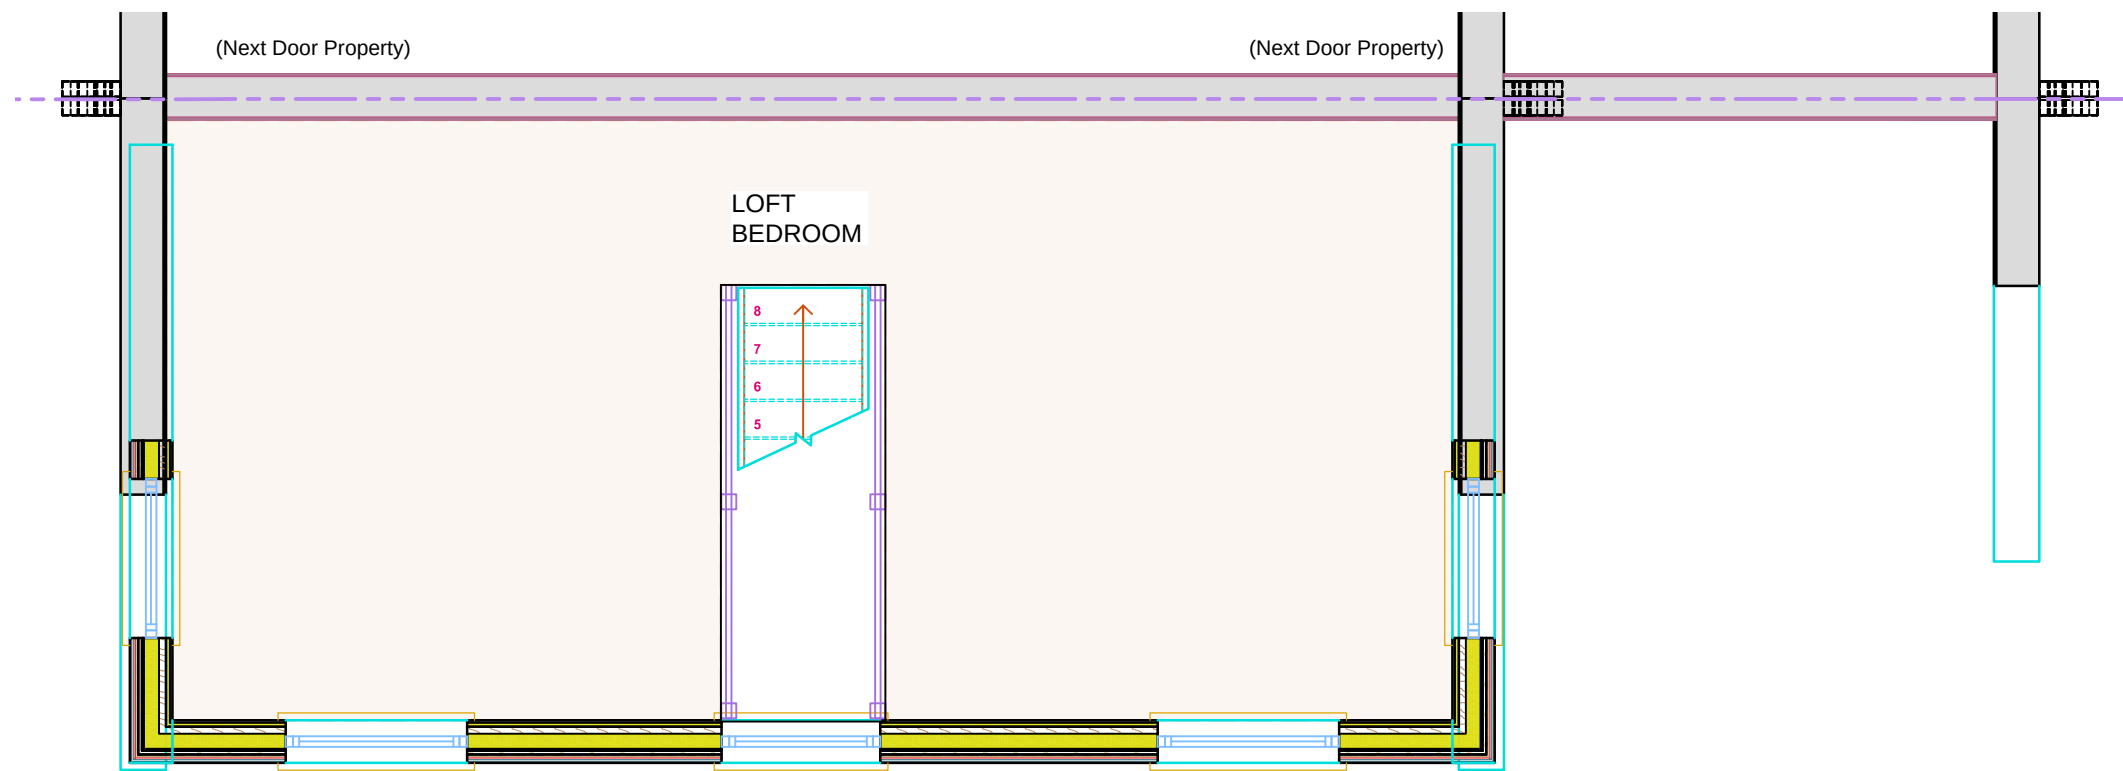

LOFT FLOOR PLAN (UNALTERED) SCALE 1:50



NOTE: For construction,all dimensions must be checked on site and not scaled from this drawing

Client

Mr E Stokeley

Site:

35 Mill Green Road
Haywards Heath
West Sussex RH16 1XQ

Project Title

Rear Single Storey Extension

Drawing Title:

Loft Floor Plan Unaltered

Scale:

1:50

Date:

27/01/2026

Paper Size

A 3