


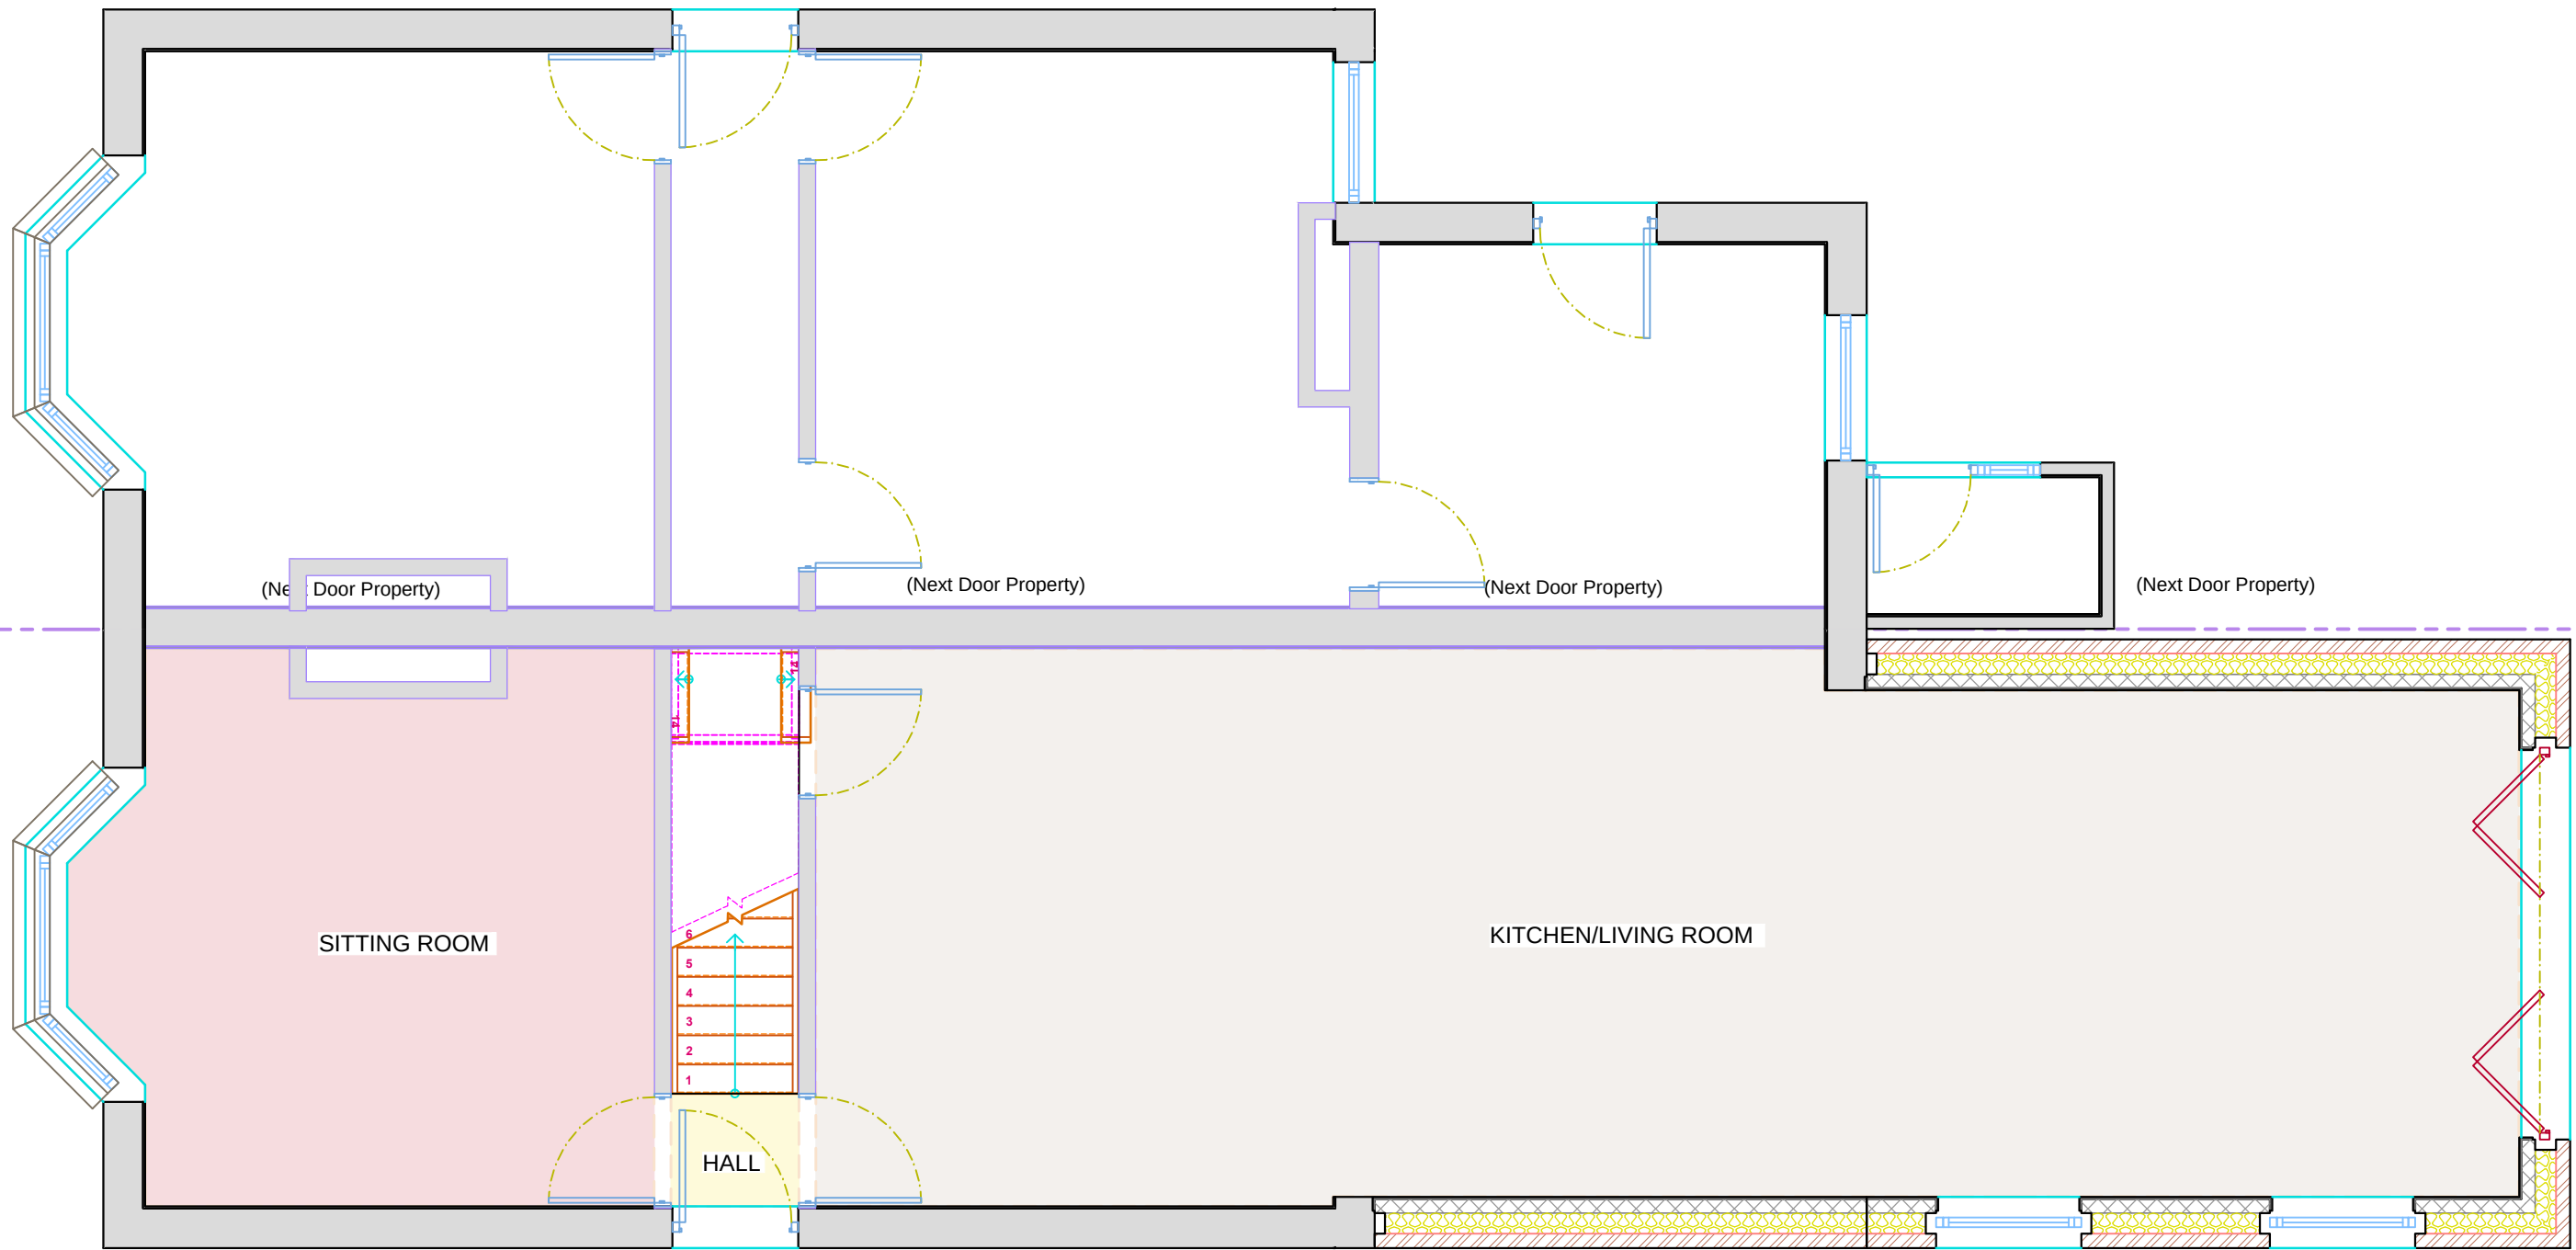


(Next Door Property)

GROUND FLOOR PLAN PROPOSED SCALE 1:50

(Next Door Property)

(Next Door Property)

 

NOTE: For construction, all dimensions must be checked on site and not scaled from this drawing

Client Mr E Stokeley	Site: 35 Mill Green Road Haywards Heath West Sussex RH16 1XQ	Project Title Rear Single Storey Extension	Drawing Title: Ground Floor Plan Proposed	Date:	Paper Size
				27/01/2026	A 3

Scale:

1:50