


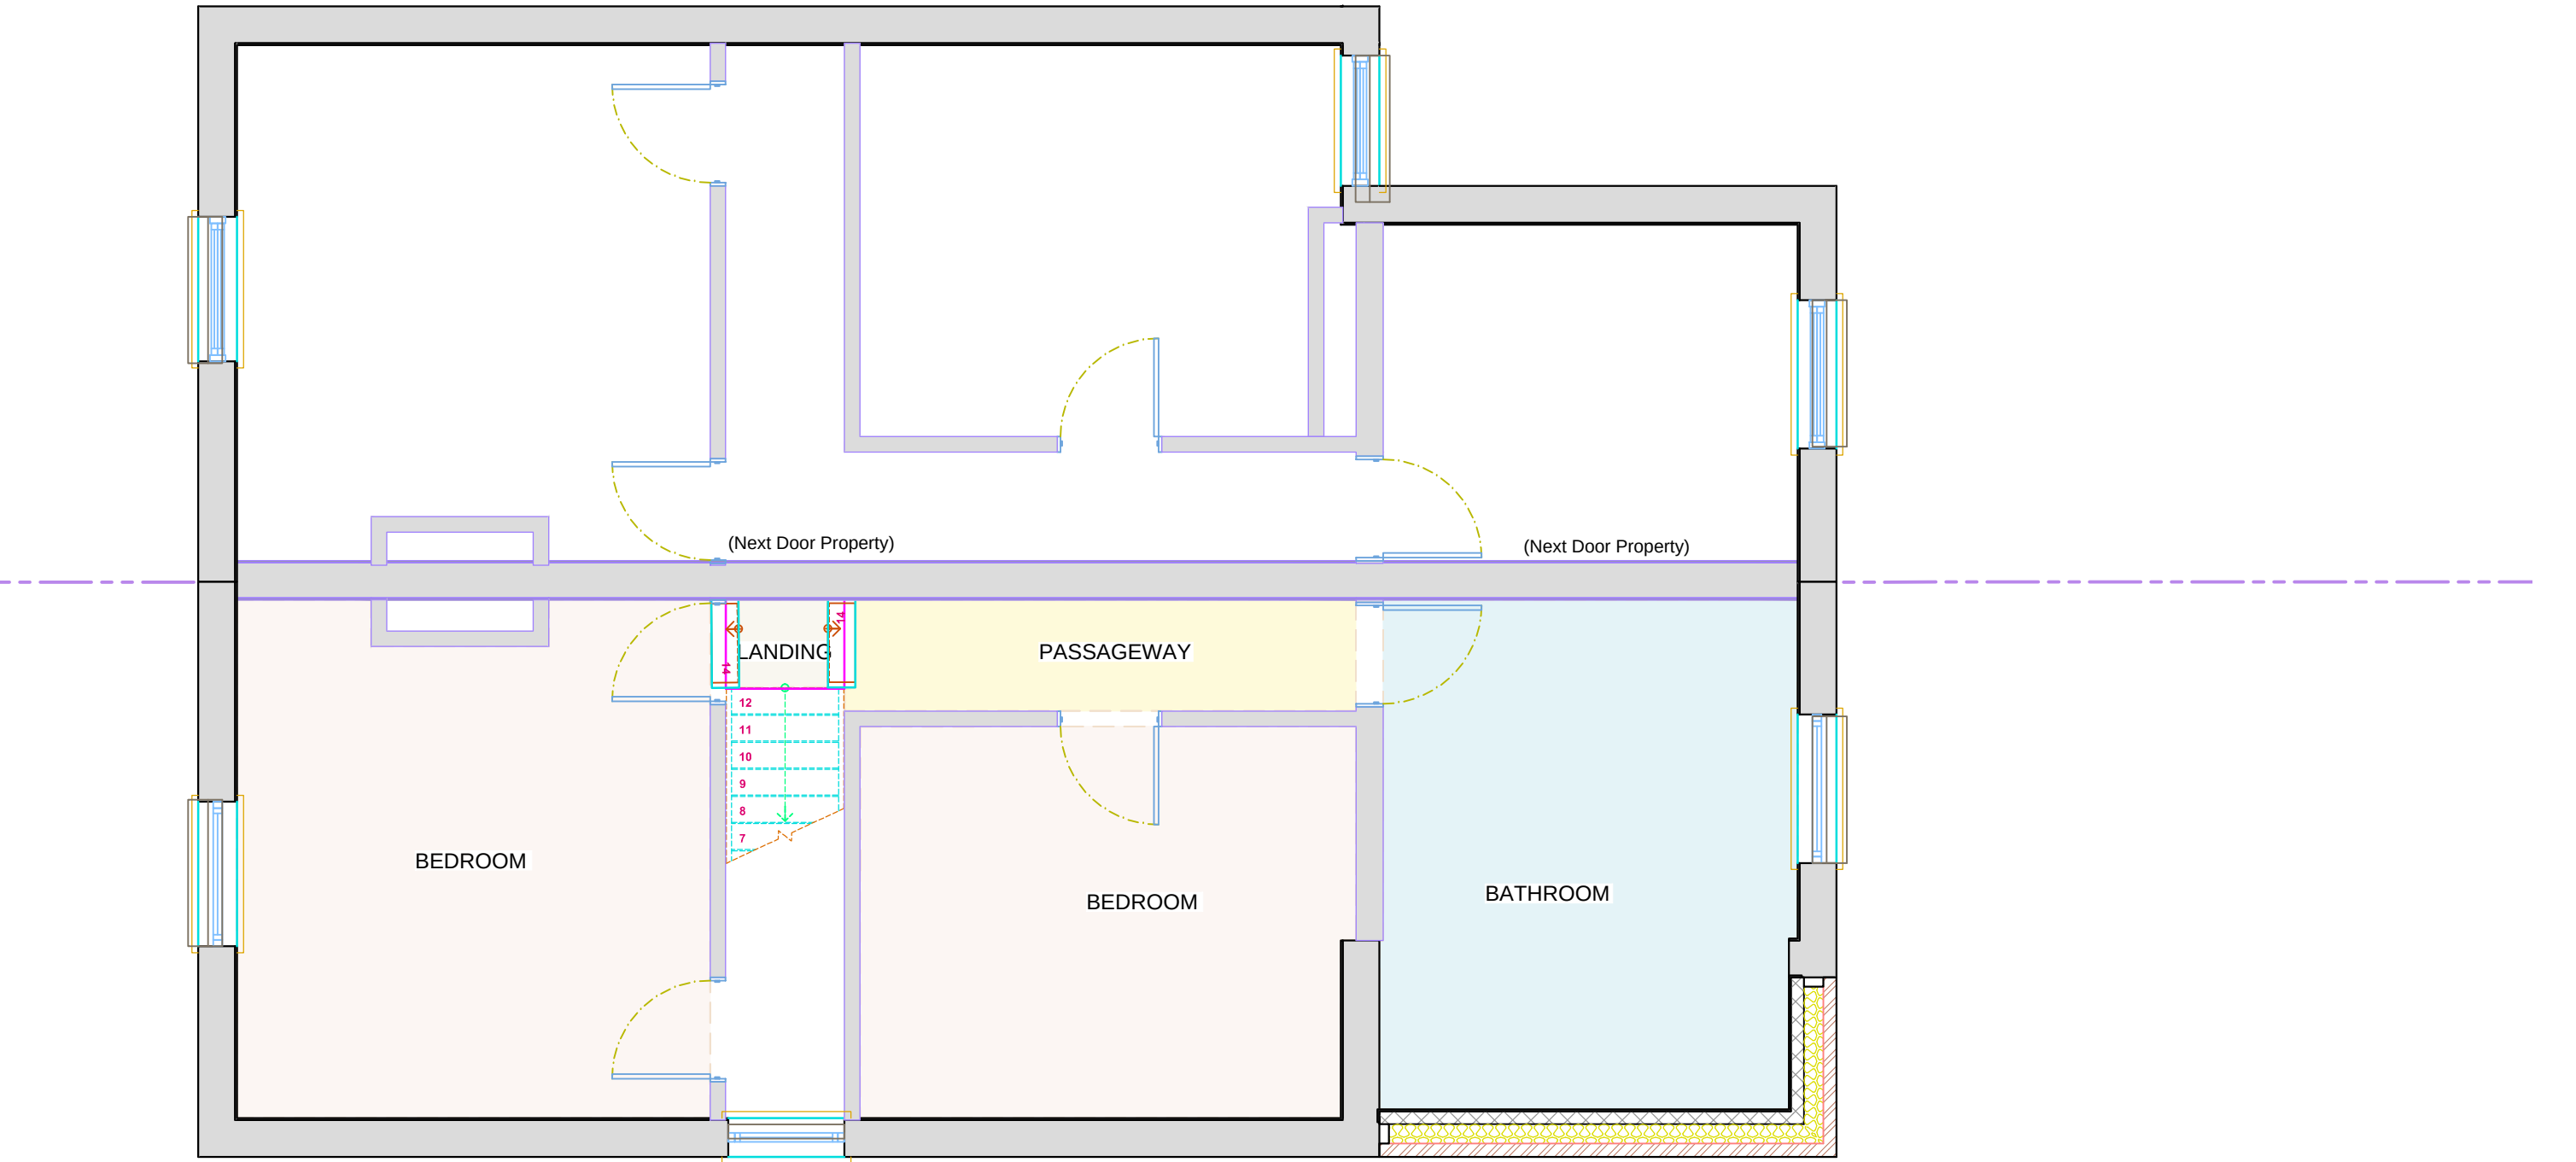

FIRST FLOOR PLAN (UNALTERED) SCALE 1:50



Client
Mr E Stokeley

Site: 35 Mill Green Road
Haywards Heath
West Sussex RH16 1XQ

NOTE: For construction,all dimensions must be checked on site and not scaled from this drawing

Project Title
Rear Single Storey Extension

Drawing Title:
First Floor Plan Unaltered

Date:
27/01/2026

Scale:
1:50

Paper Size
A 3