

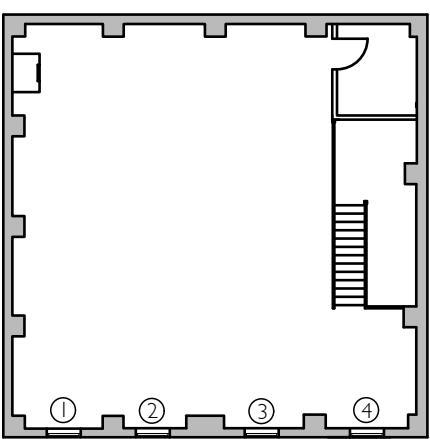
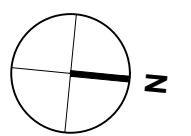


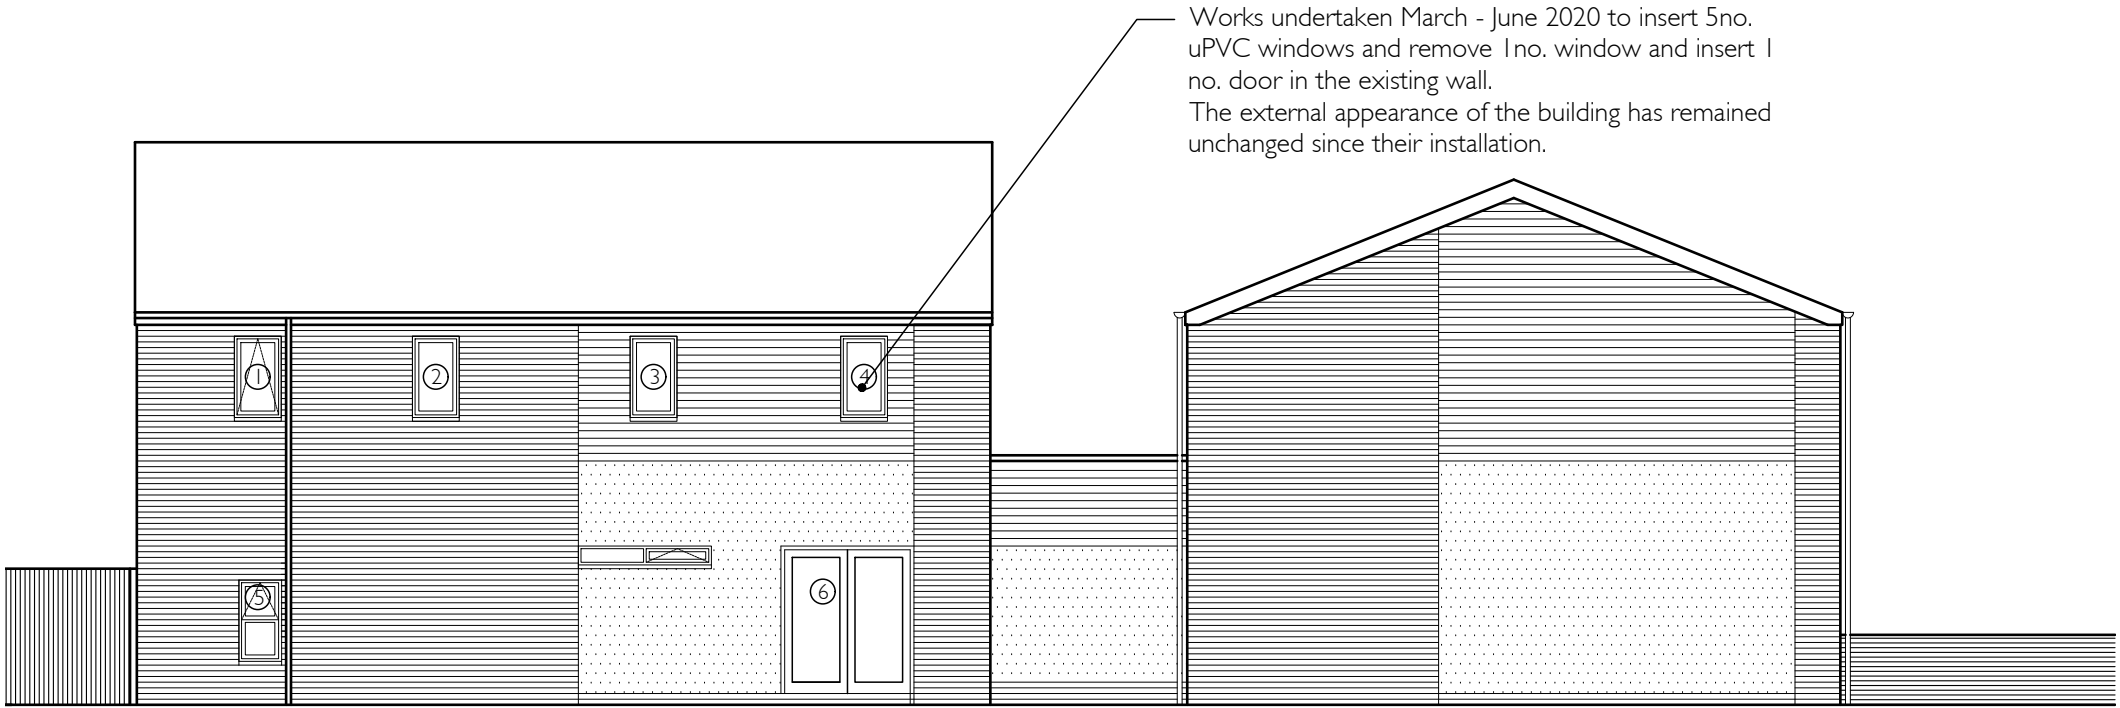


first floor **plan**
scale 1:200

Windows 1-4 are referenced to the elevations.
The external appearance of the building has remained unchanged since their installation.

east **elevation**
scale 1:100

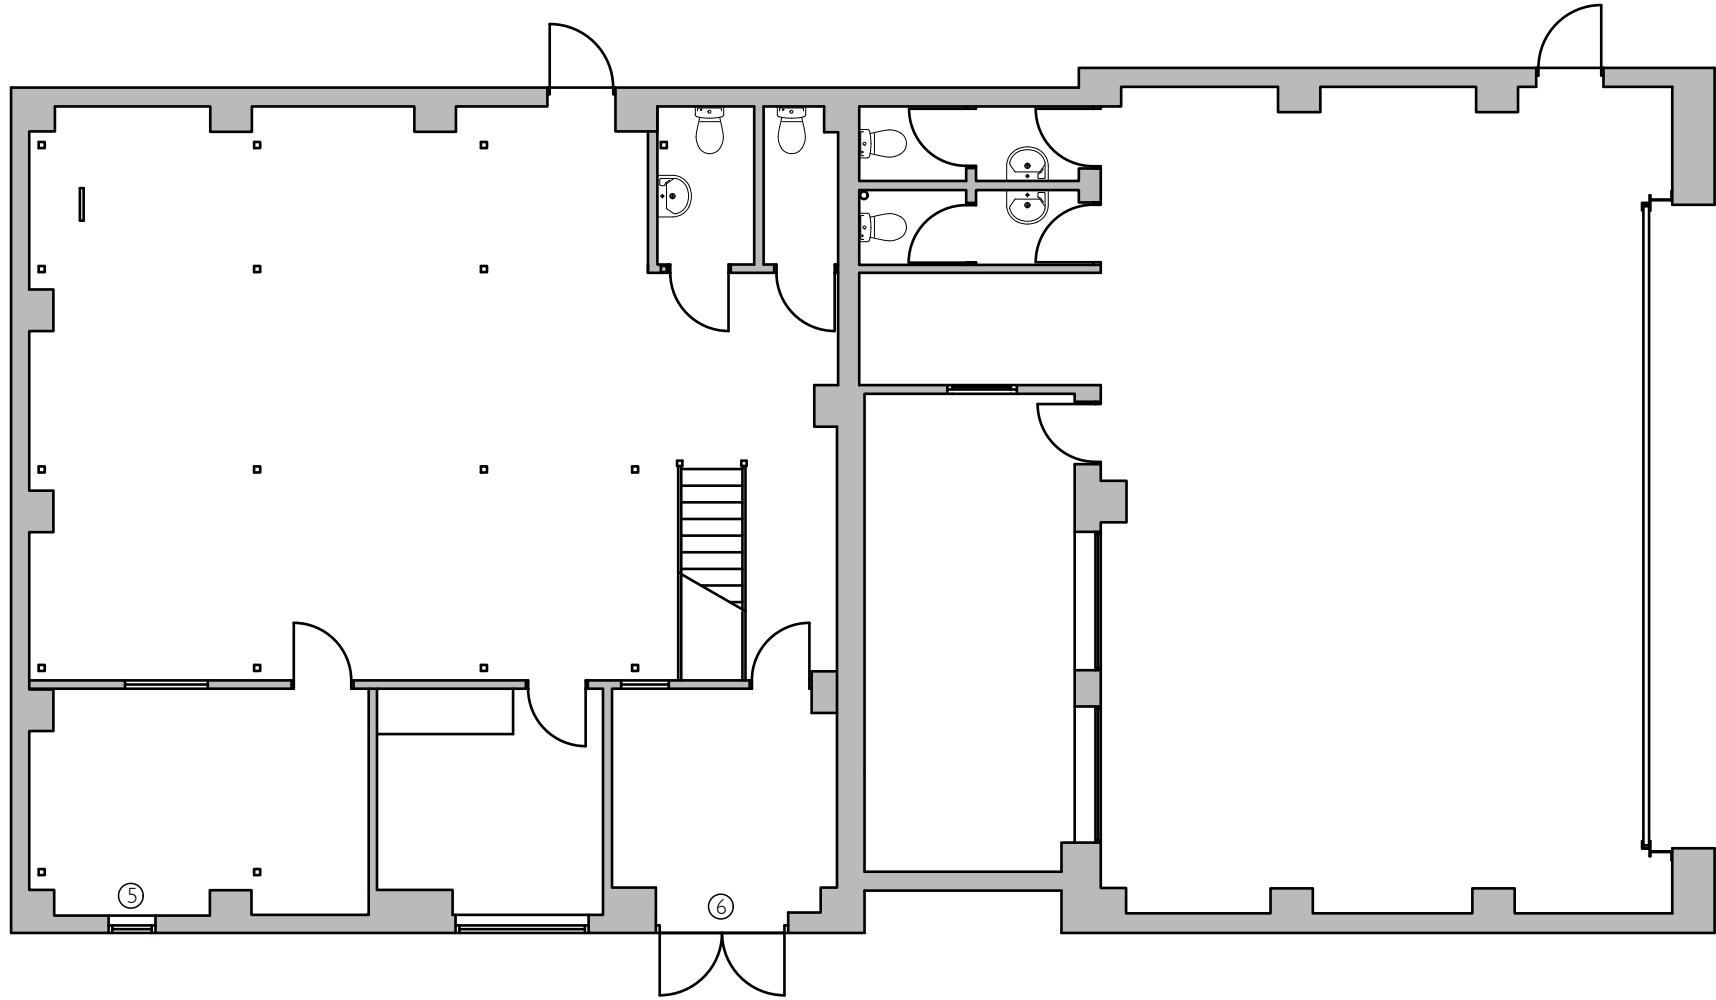

ground floor **plan**
scale 1:100

 

PI	Planning issue	rm	bw	19.03.26
Rev	Revision details	Drwn	Chkd	Date
evolution CHARTERED ARCHITECTS				
Client Friday Media Group				
Project Rear of 25 Gower Road Haywards Heath				
Drawing Floor plan and east elevation				
Drawn		DESIGN	PLANNING	X FOR INFORMATION
Designed		BUILDING CONTROL		FOR APPROVAL X
File ref.		TENDER		FOR MEASUREMENT
Tel No.	01273 734064	CONSTRUCTION		FOR RECORD
Drawing No 584 02			Scale @ A3 as shown	Rev PI