


Datum 48.00m A.O.D

SOUTH ELEVATION
scale 1:100


EAST ELEVATION
scale 1:100

NORTH ELEVATION
scale 1:100

WEST ELEVATION
scale 1:100

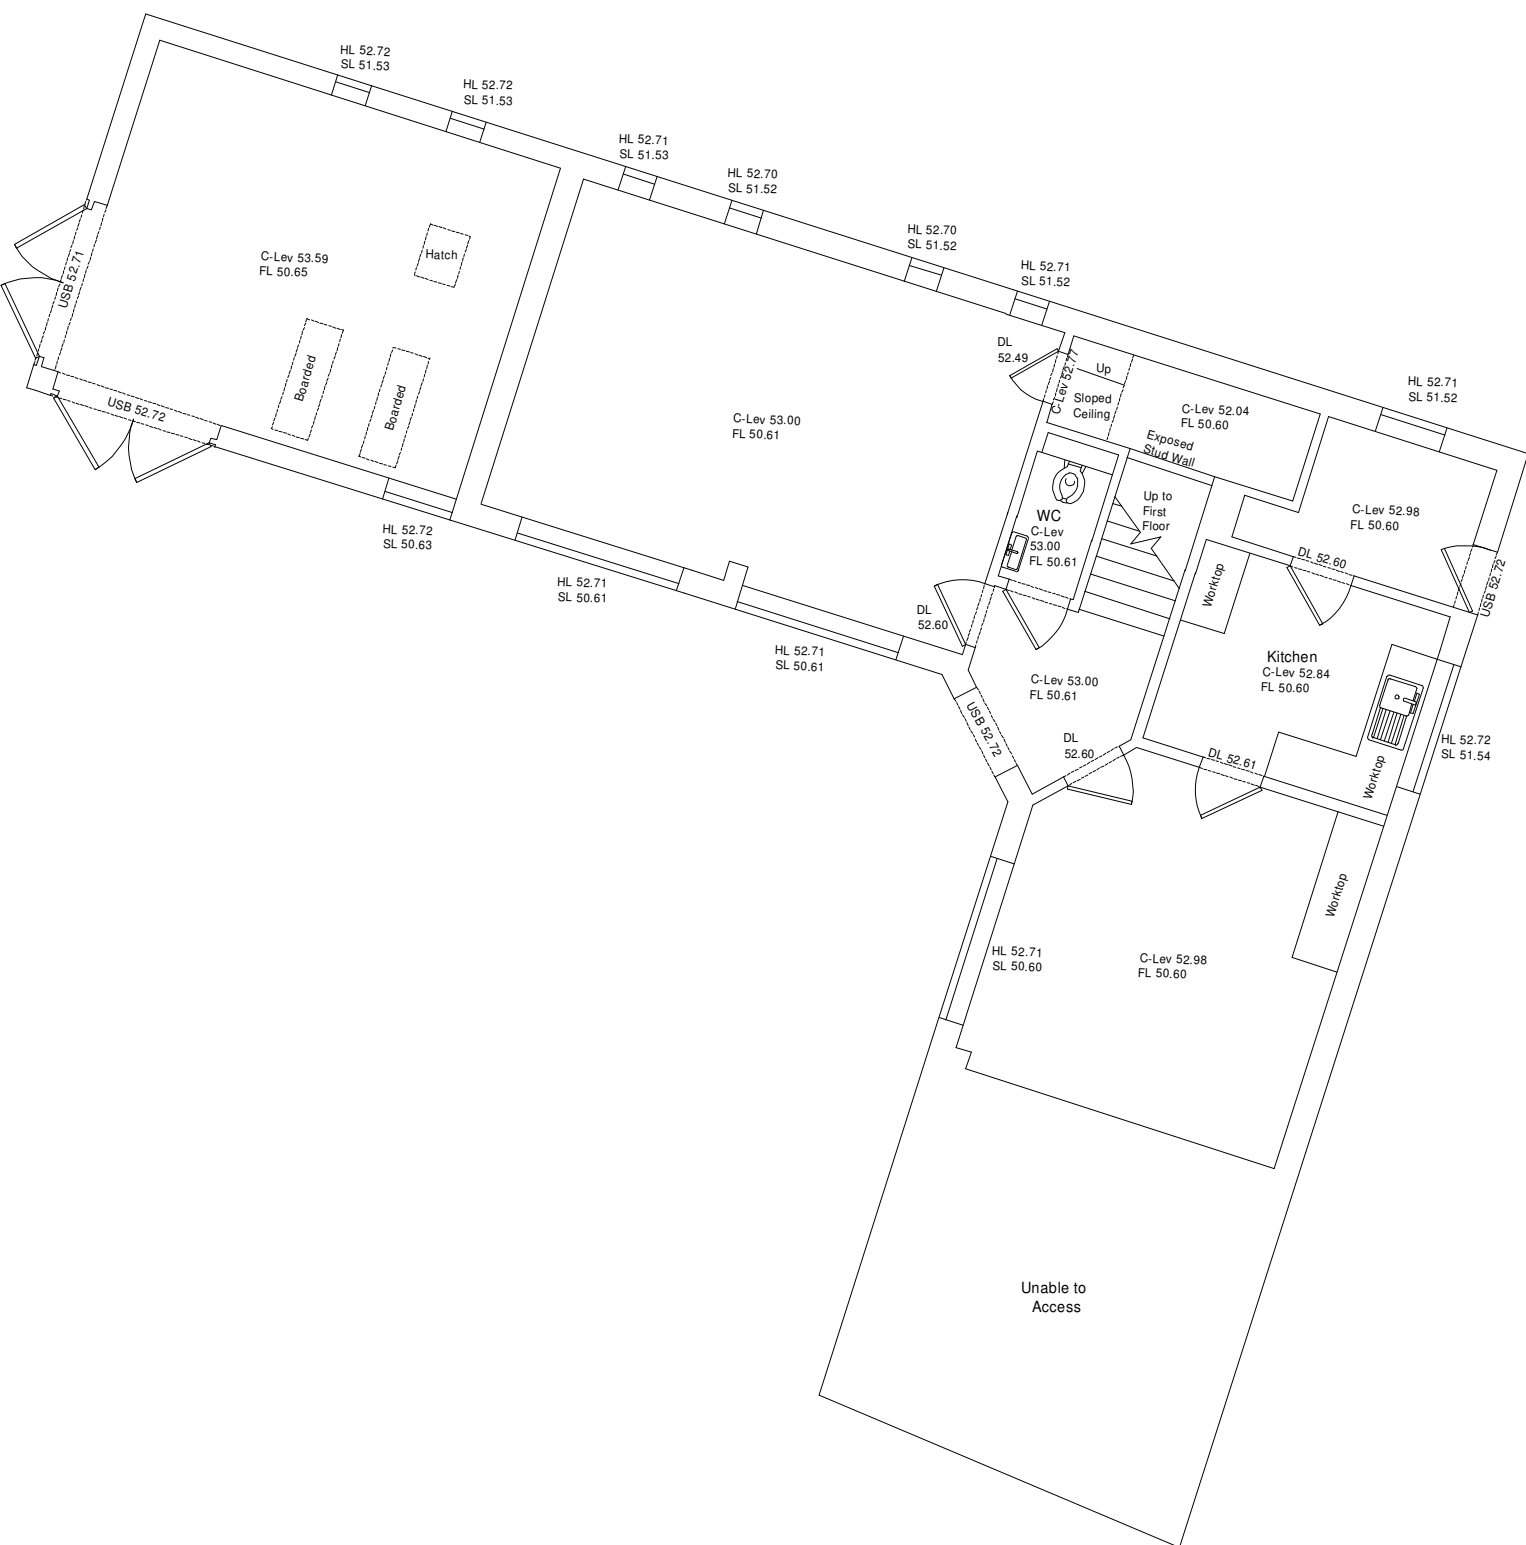

GROUND FLOOR PLAN
scale 1:100

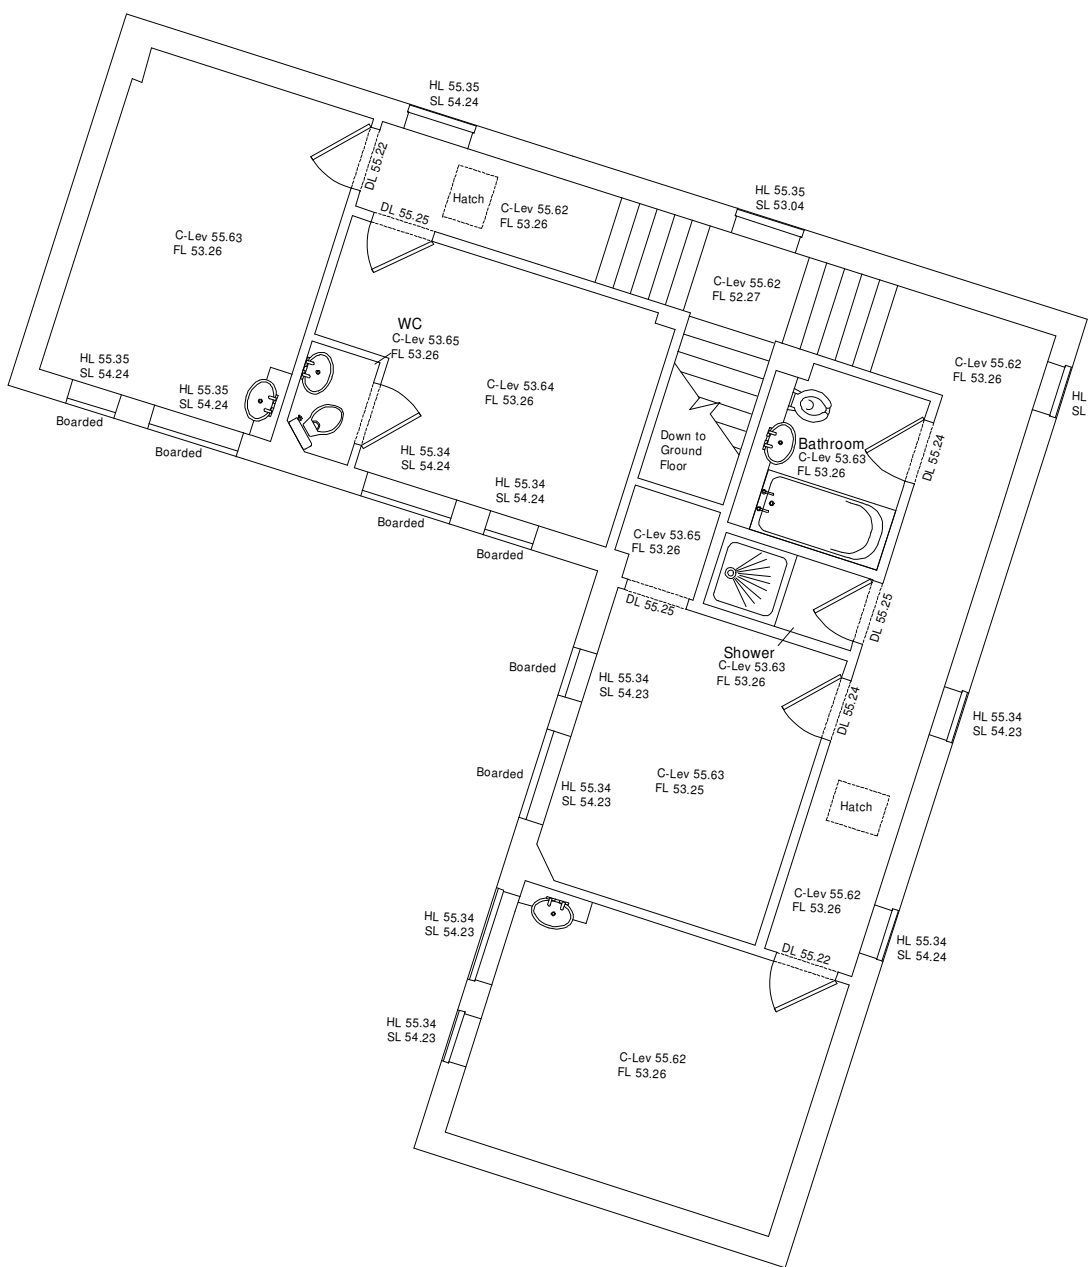

FIRST FLOOR PLAN
scale 1:100

OAKWOOD PLANS & ELEVATIONS
scale 1:100

Rev.	Date	Description

Client
ST MARKS PROPERTIES (XVII) LTD

Project
RESIDENTIAL DEVELOPMENT
HOLLYWOOD HOUSE
ARDINGLEY ROAD
LINDFIELD
RH16 2QY

Drawing Title
SURVEY:
OAKWOOD PLANS
AND ELEVATIONS

Scale	1:100	Job No.	3404
Date	JULY'24	Drawing No.	11
Drawn	KLS	Revision	*

