




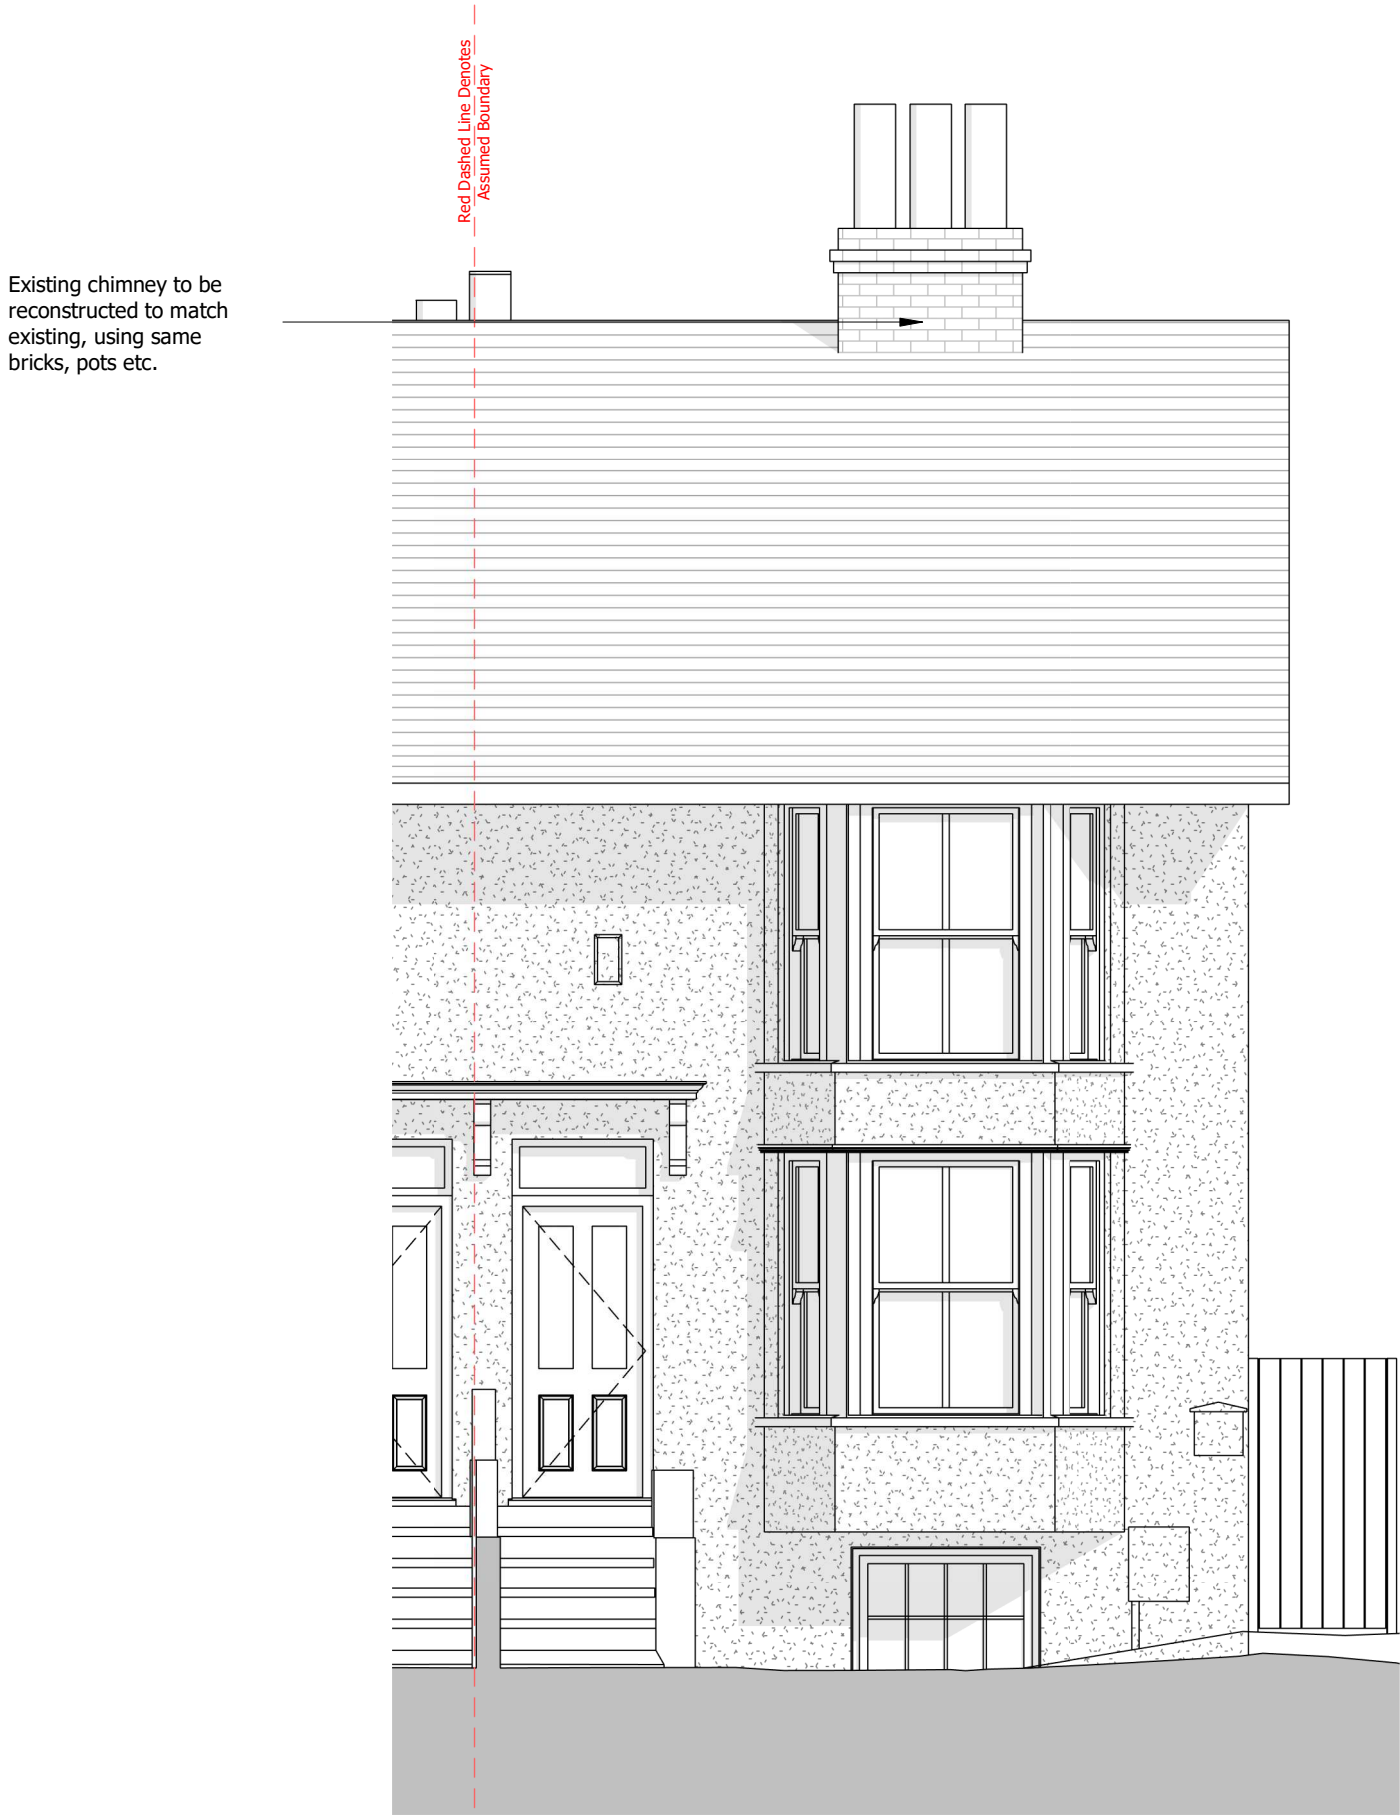


South East Elevation
1 : 50

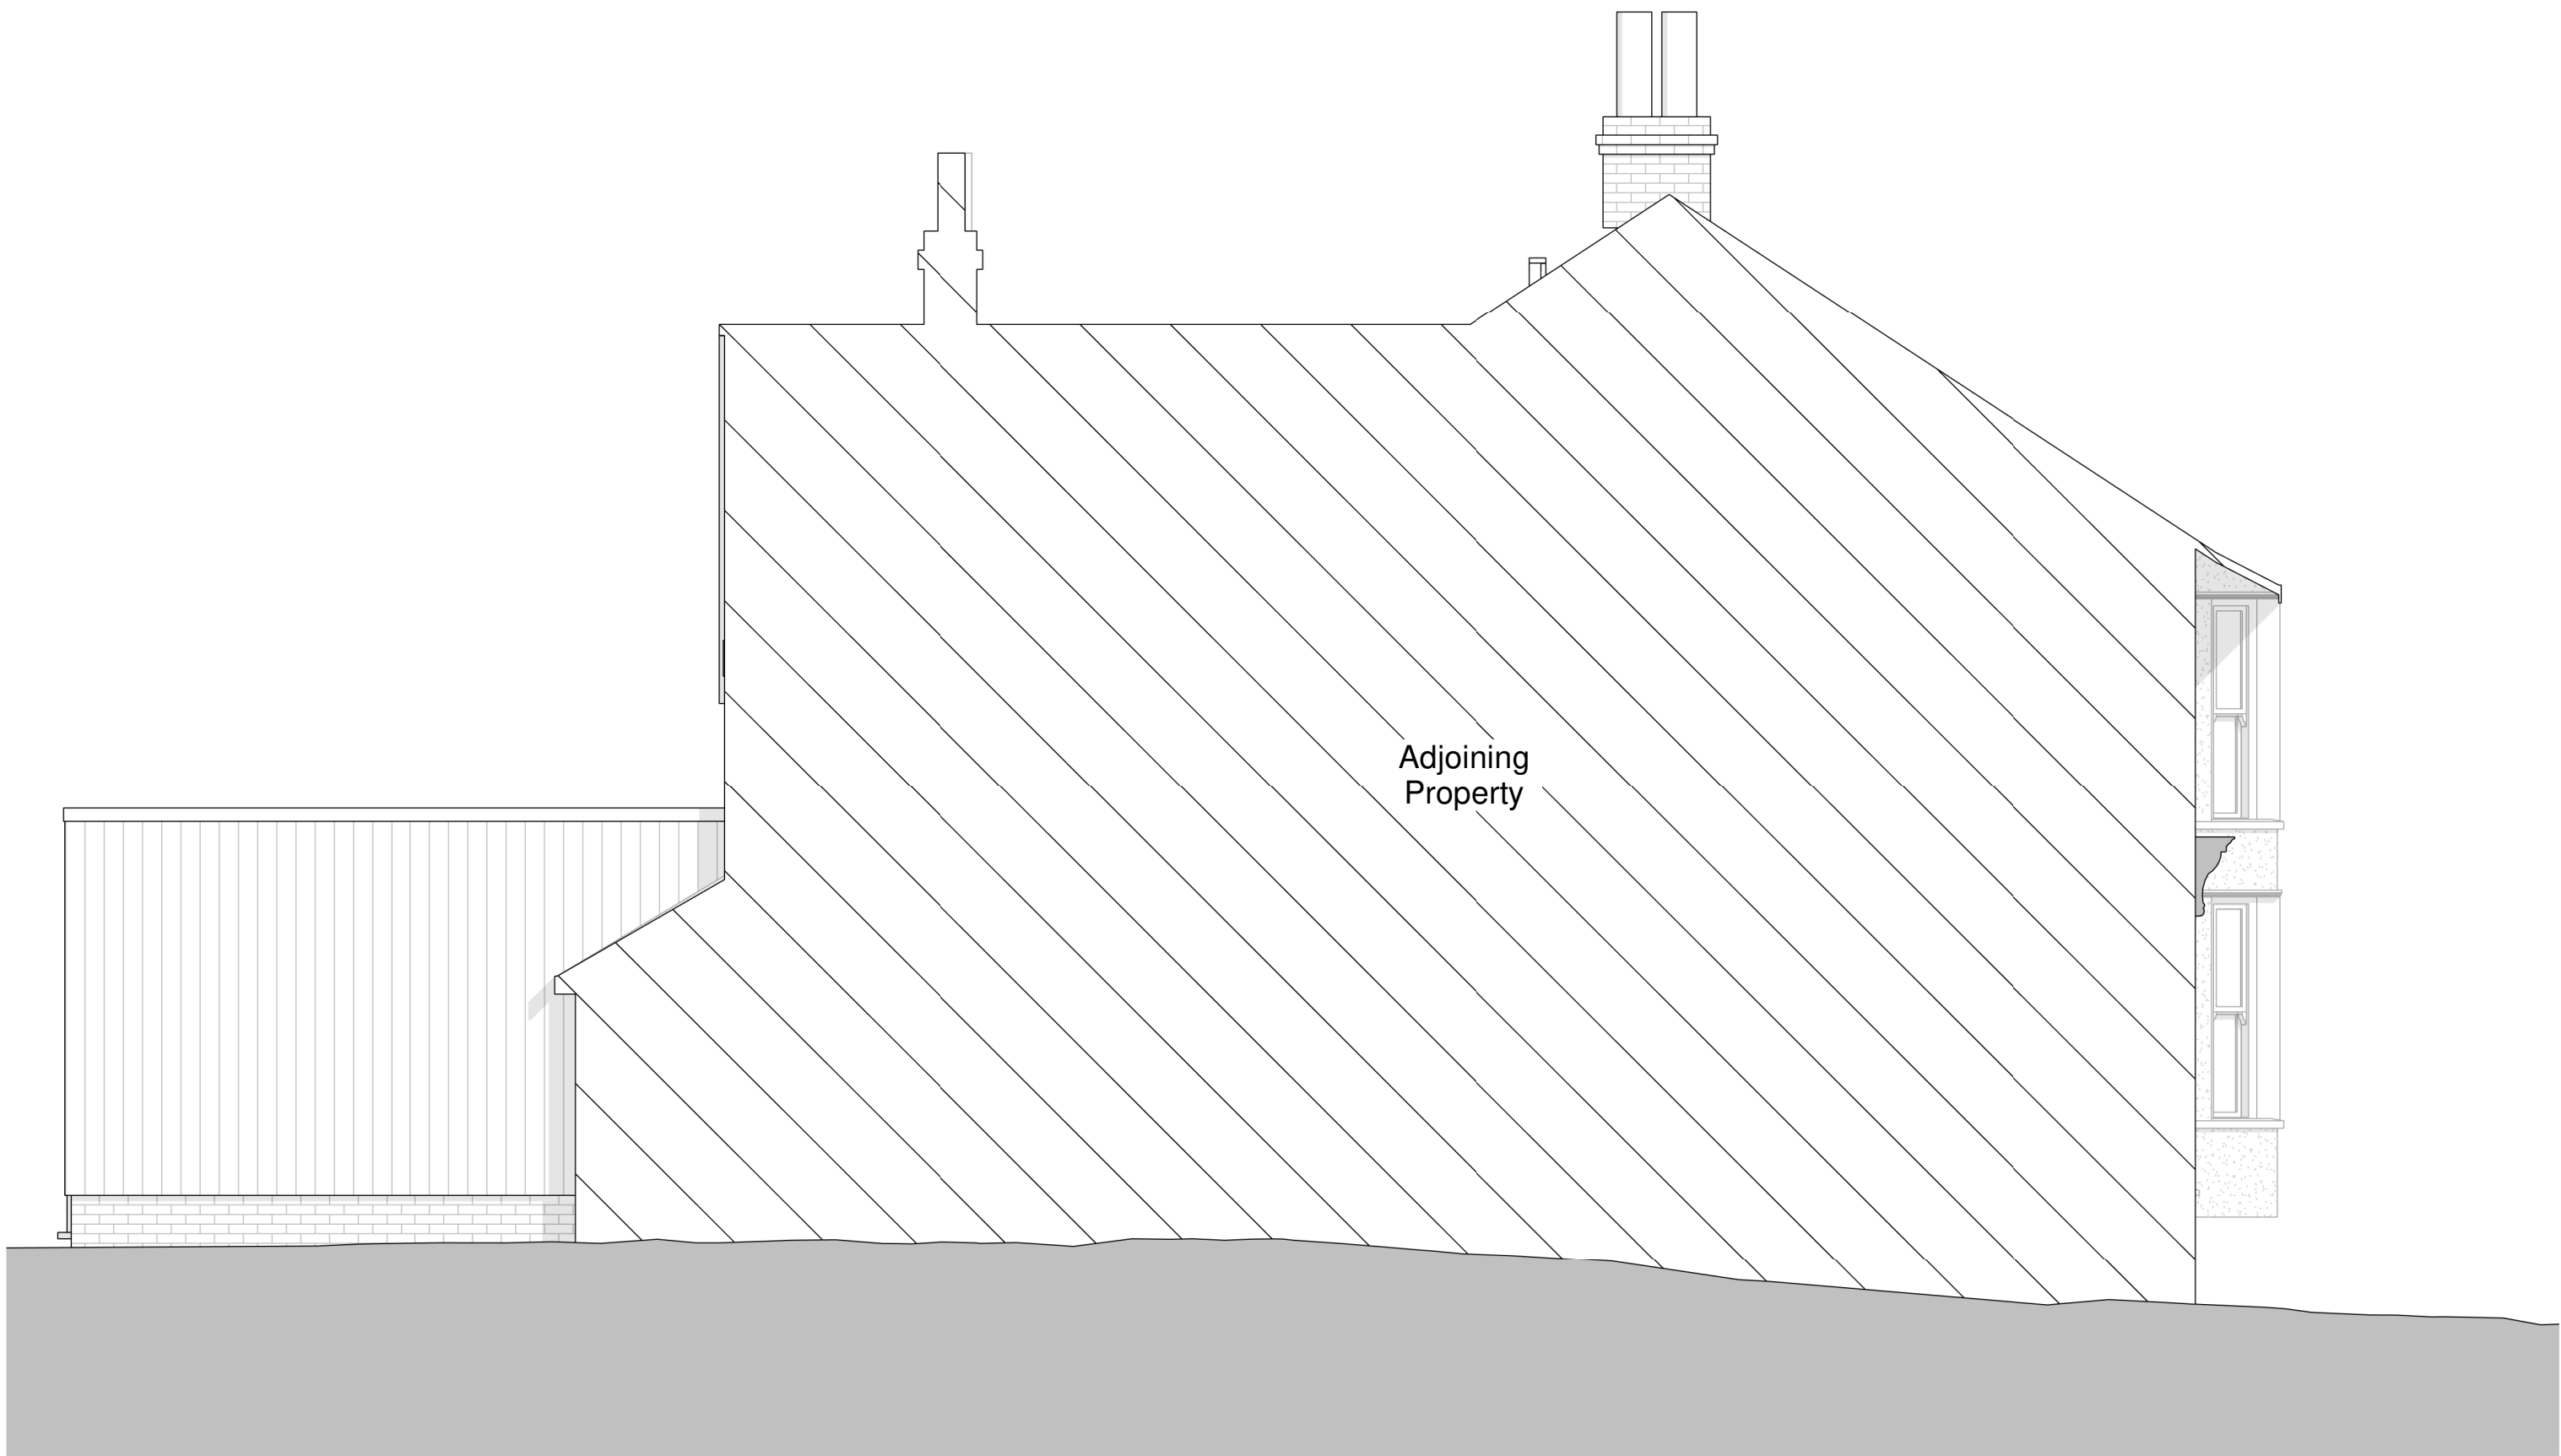


South West Elevation
1 : 50

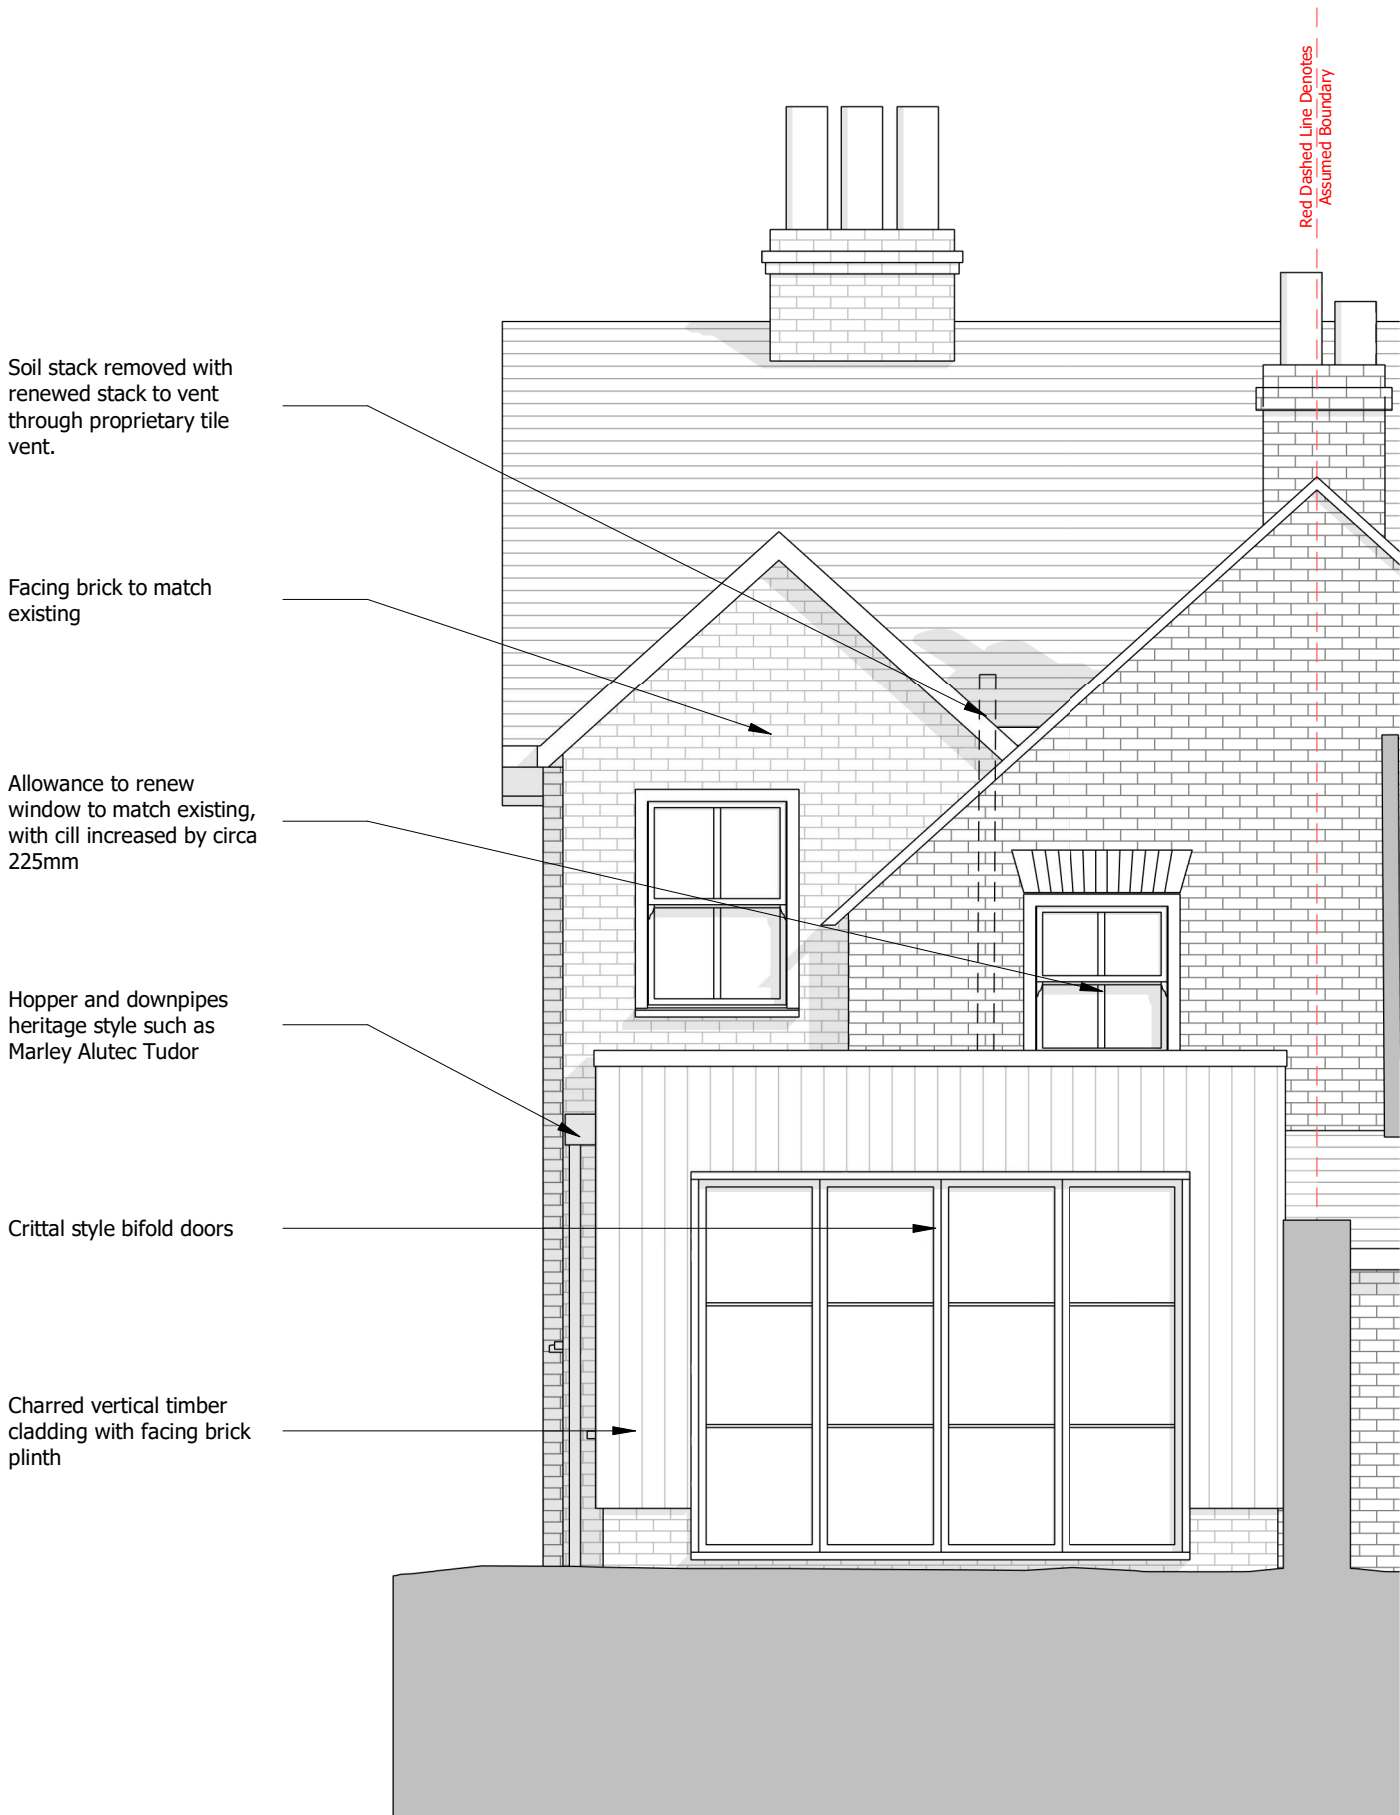

North West Elevation
1 : 50

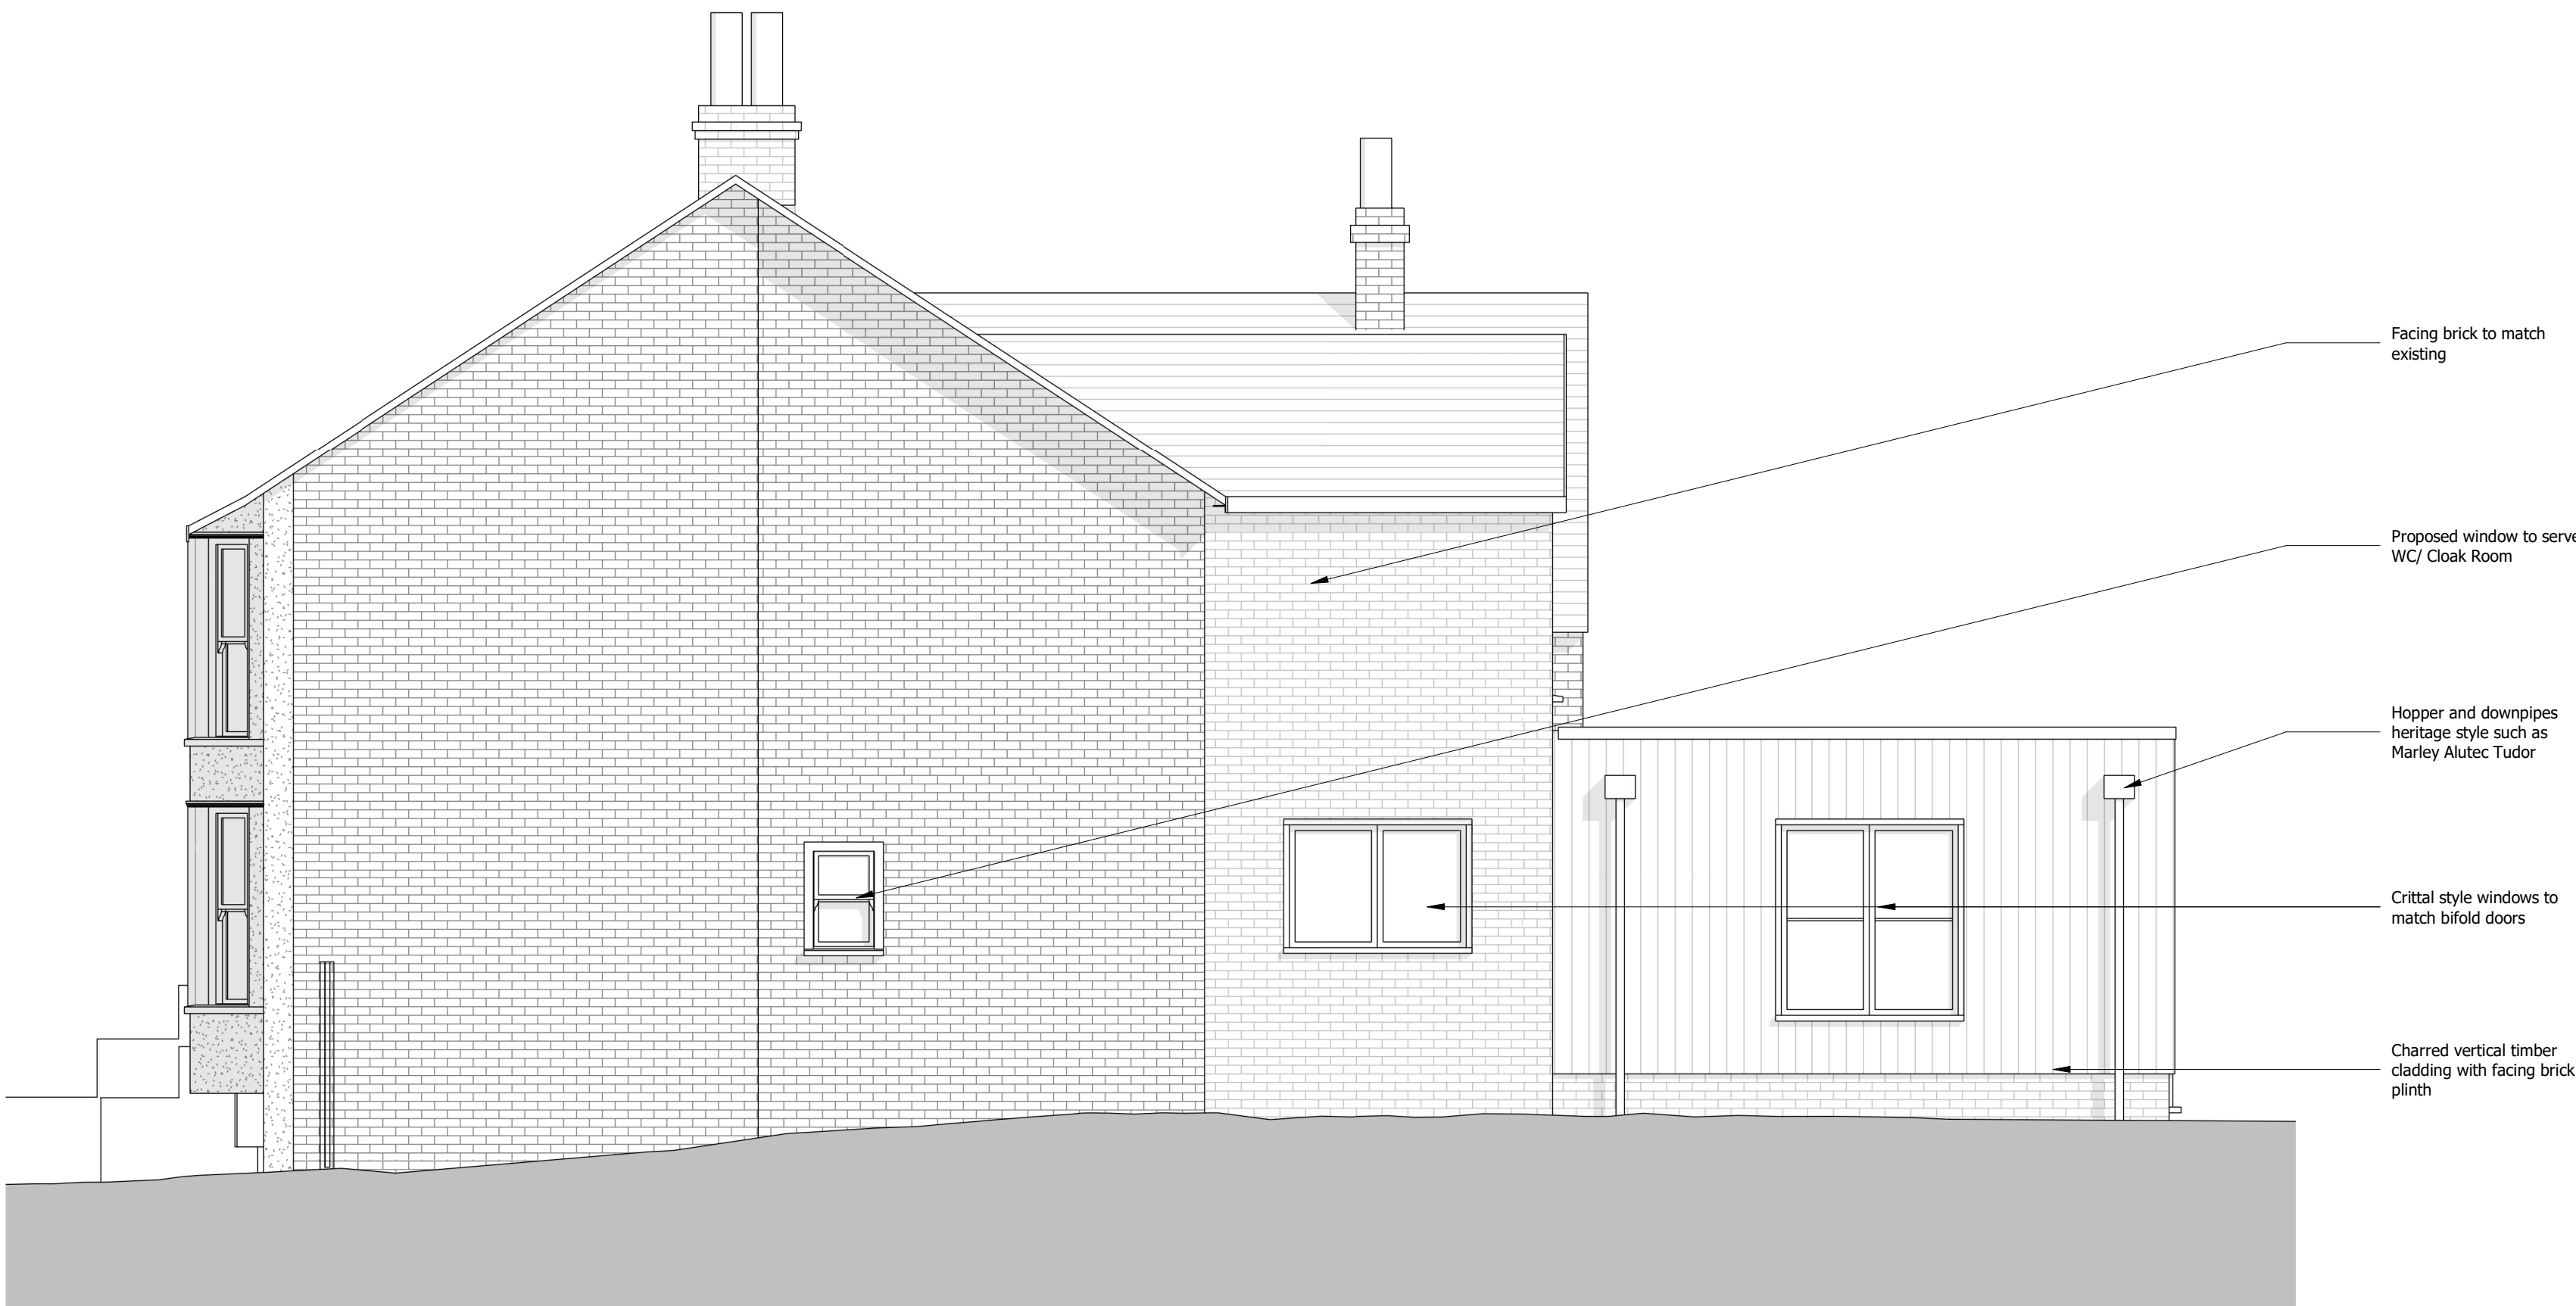

North East Elevation
1 : 50

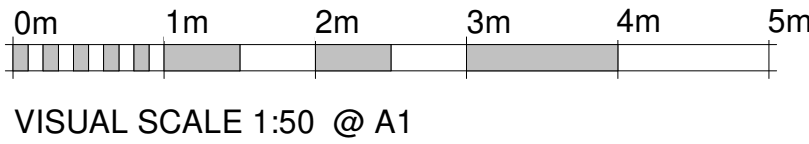

Proposals as per approved application DM/24/0265, with first floor infill extension and external landscaping now incorporated.

REV.	DATE.	BY.	AMENDMENT.
------	-------	-----	------------

PLANNING

NOTES:
DO NOT SCALE OFF THIS DRAWING UNLESS FOR PLANNING PURPOSES.
CHECK ALL DIMENSIONS ON SITE BEFORE ANY WORK IS COMMENCED.
ALL GOODS MATERIALS AND WORKMANSHIP MUST CONFORM WITH CURRENT BUILDING REGULATIONS, BRITISH STANDARDS AND CODES OF PRACTICE.
COPYRIGHT OF THIS DRAWING IS RETAINED BY GOULD BAXTER AND IT MUST NOT BE REPRODUCED WITHOUT WRITTEN CONSENT.



CLIENT. Jacqueline Murphy
PROJECT. 29 High Street, Lindfield, RH16 2HJ

DRAWING. Elevations - As Proposed

DATE. 13/11/24	SCALE AT A1. 1 : 50	DRAWN BY. SM
	CHECKED BY.	-

JOB NO. GH633	DRAWING NO. PL111	REV.
------------------	----------------------	------