
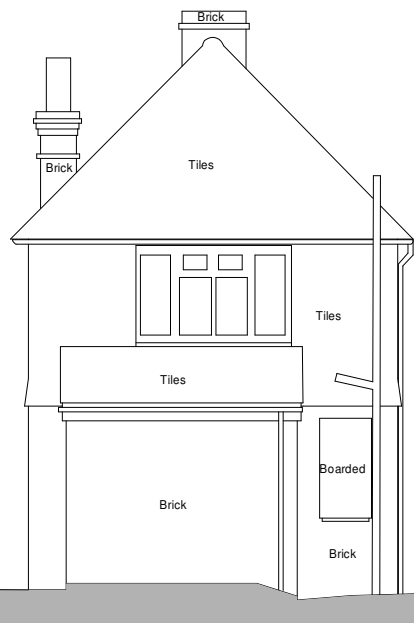
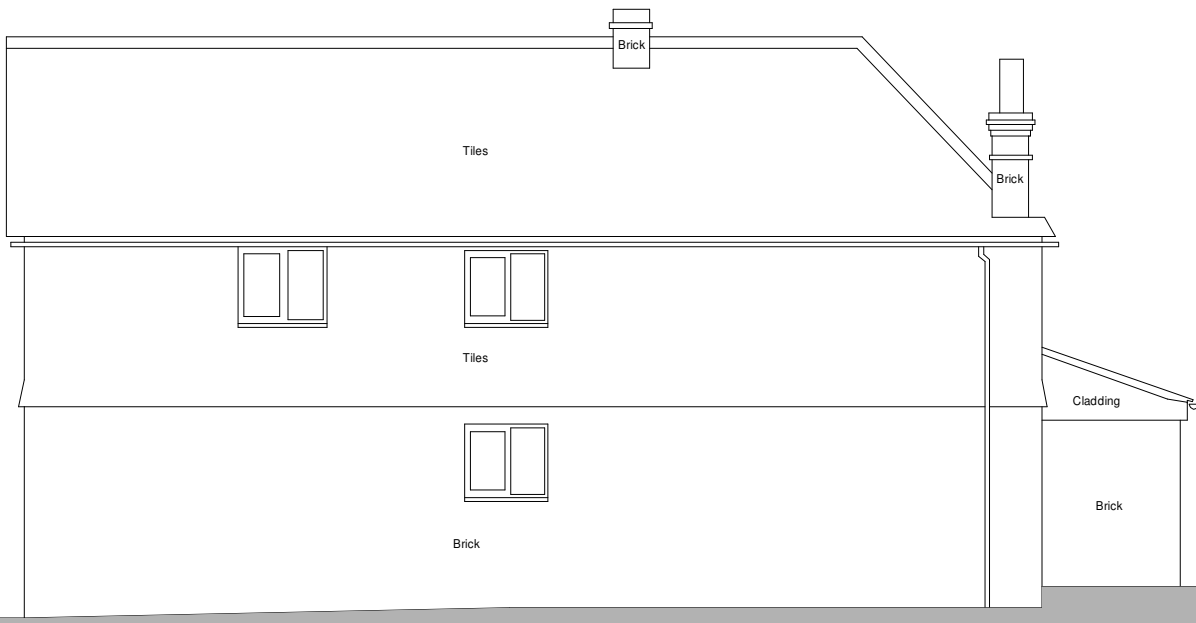


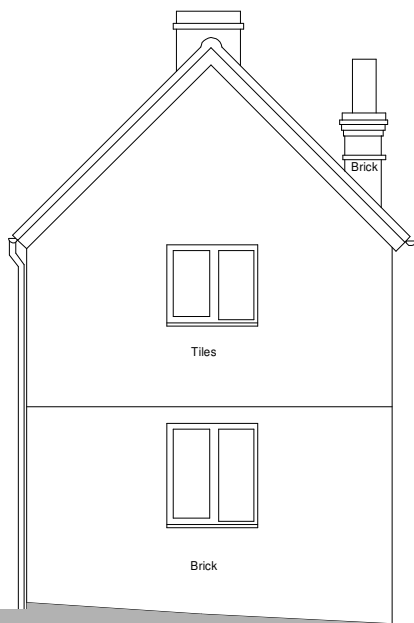


Datum 45.00m A.O.D

SOUTH WEST
ELEVATION
scale 1:100


SOUTH EAST
ELEVATION
scale 1:100

NORTH EAST
ELEVATION
scale 1:100

NORTH WEST
ELEVATION
scale 1:100

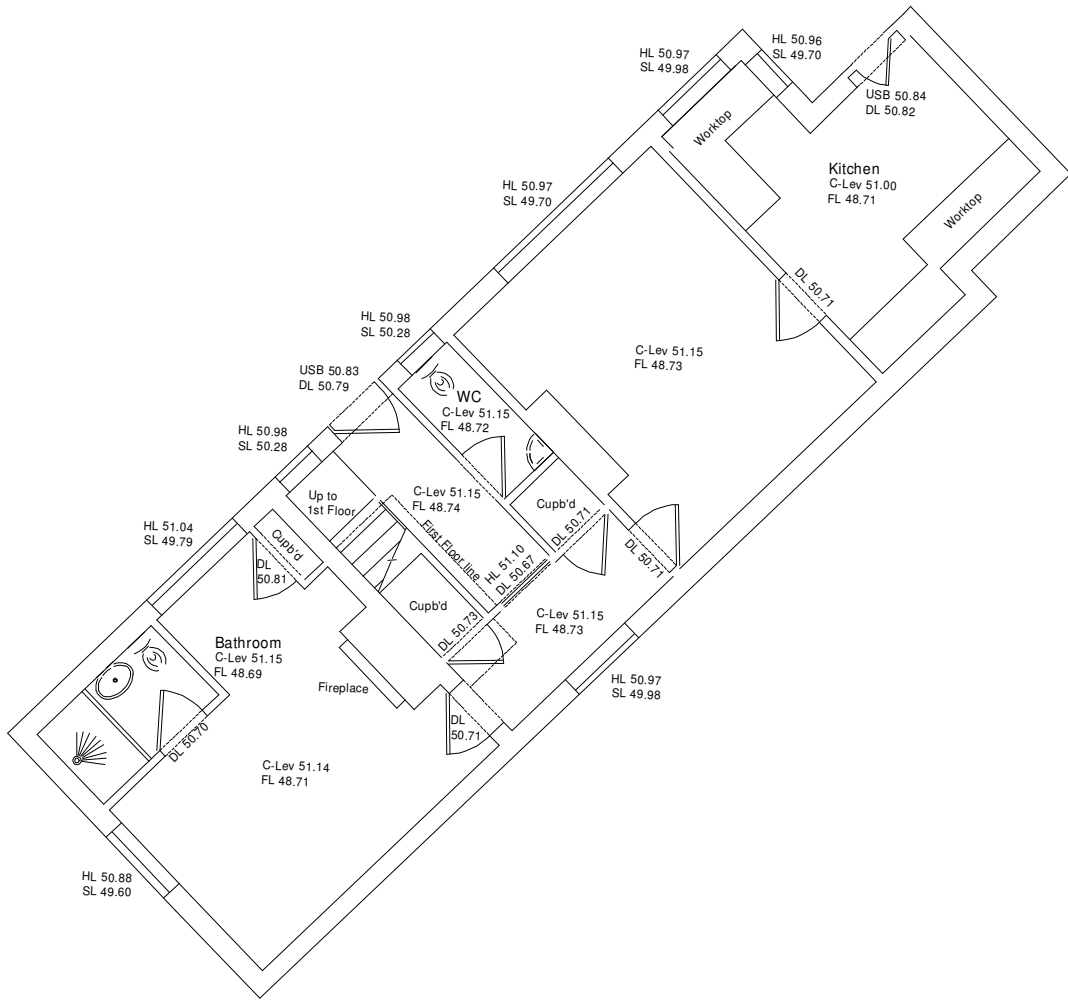

GROUND FLOOR PLAN
scale 1:100

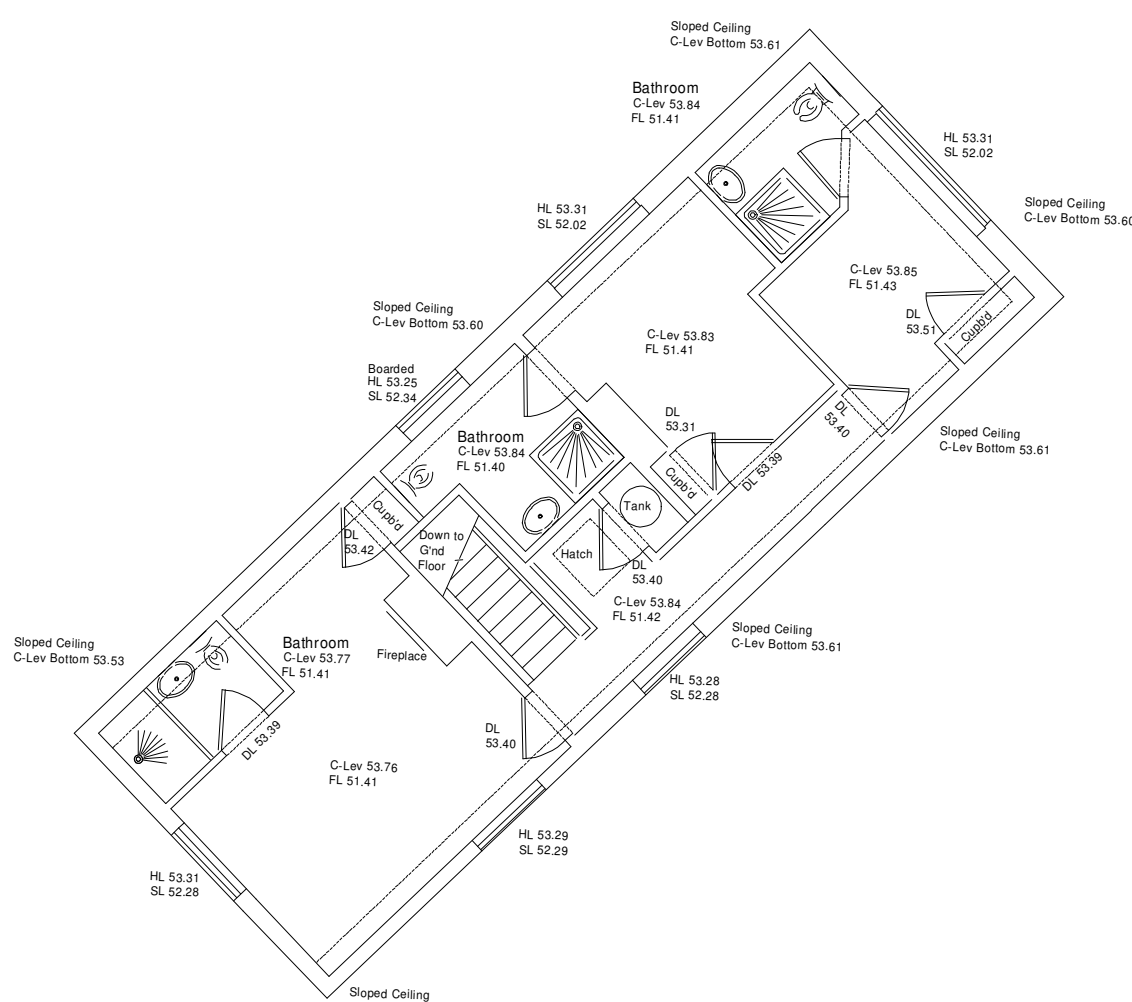

FIRST FLOOR PLAN
scale 1:100

HOLLYROOD COTTAGE PLANS & ELEVATIONS
scale 1:100

Rev.	Date	Description

Client
ST MARKS PROPERTIES (XVII) LTD

Project
RESIDENTIAL DEVELOPMENT
HOLLYROOD HOUSE
ARDINGLEY ROAD
LINDFIELD
RH16 2QY

Drawing Title
SURVEY:
HOLLYROOD COTTAGE
PLANS & ELEVATIONS

Scale	1:100	Job No.	3404
Date	JULY'24	Drawing No.	10
Drawn	KLS	Revision	*

