
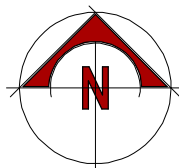


SECOND FLOOR PLAN
scale 1:100

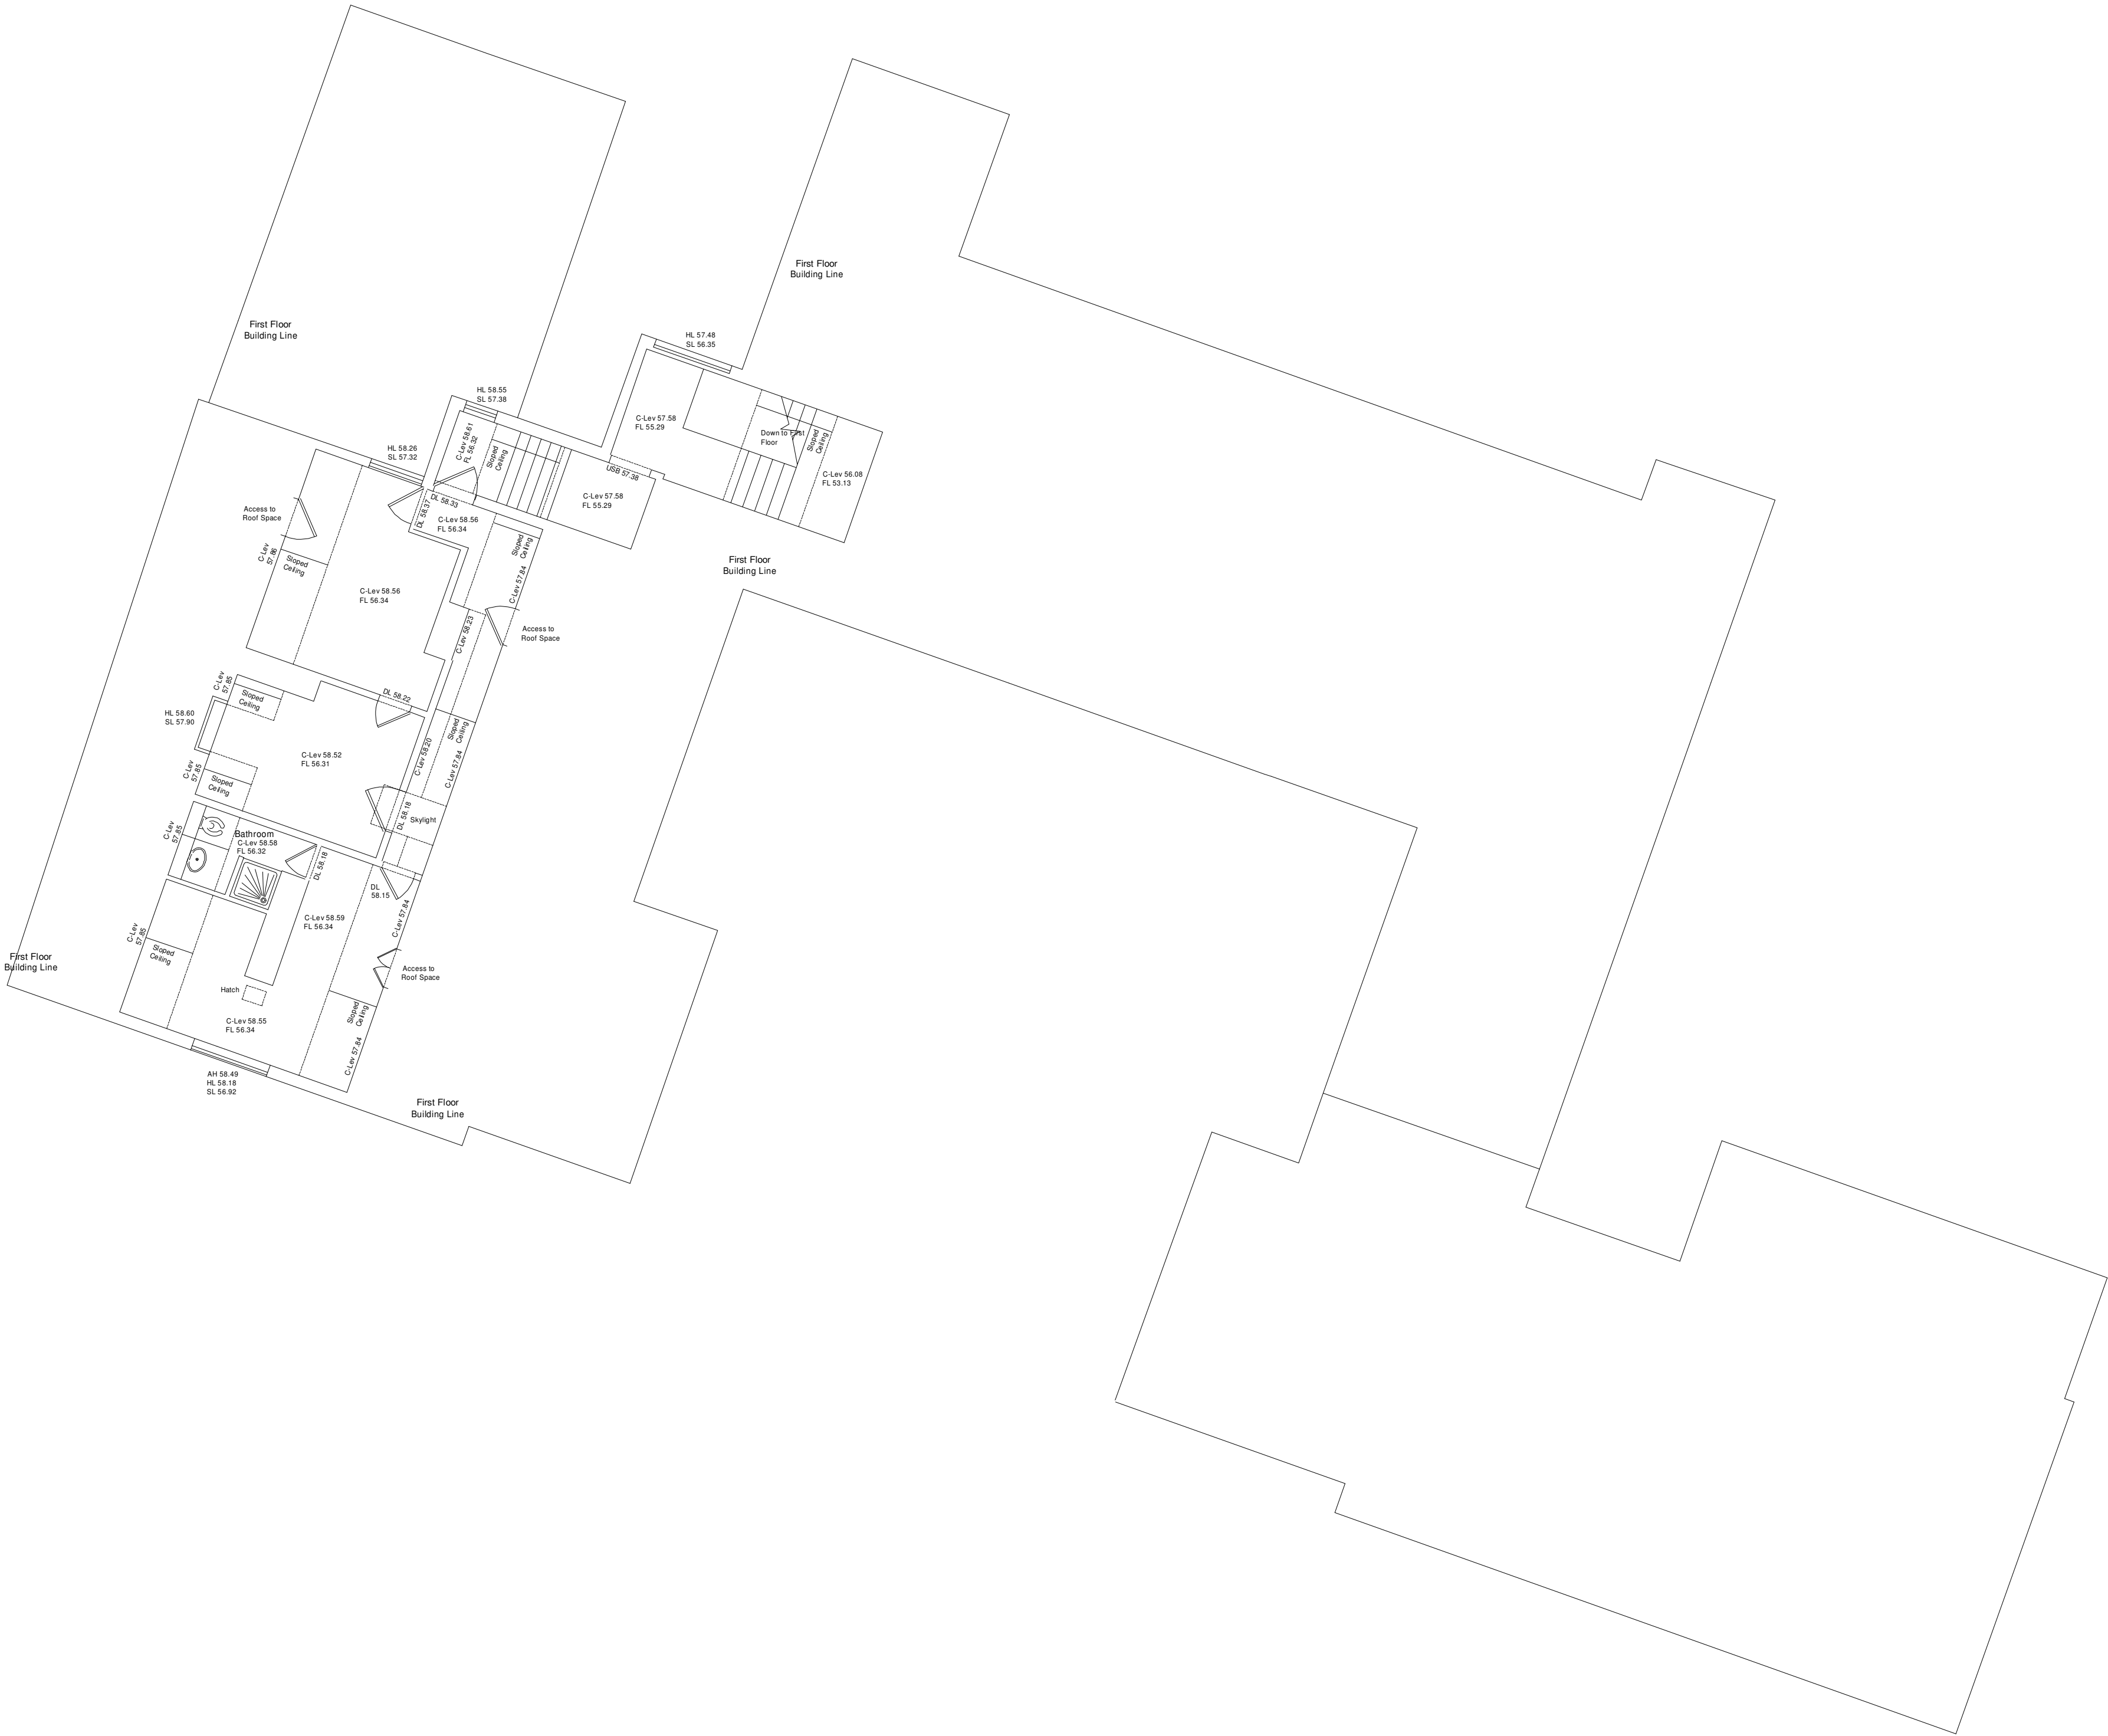

Rev.	Date	Description

Client
ST MARKS PROPERTIES (XVII) LTD

Project
RESIDENTIAL DEVELOPMENT
HOLLYWOOD HOUSE
ARDINGLEY ROAD
LINDFIELD
RH16 2QY

Drawing Title
SURVEY:
SECOND FLOOR PLANS

Scale	1:100	Job No.	3404
Date	JULY'24	Drawing No.	08
Drawn	KLS	Revision	*



Dawey House, 31 St. Neots Road, Eaton Ford, St Neots, Cambs PE19 7BA
Tel: 01480 229039 • Fax: 01480 405017
Email: info@sherwoodarchitects.co.uk • Web: sherwoodarchitects.co.uk
Sherwood Architects Limited © Copyright. This drawing should not be reproduced in whole or in part without written permission.
05/2024 KLS/AL All dimensions to be verified on site.