


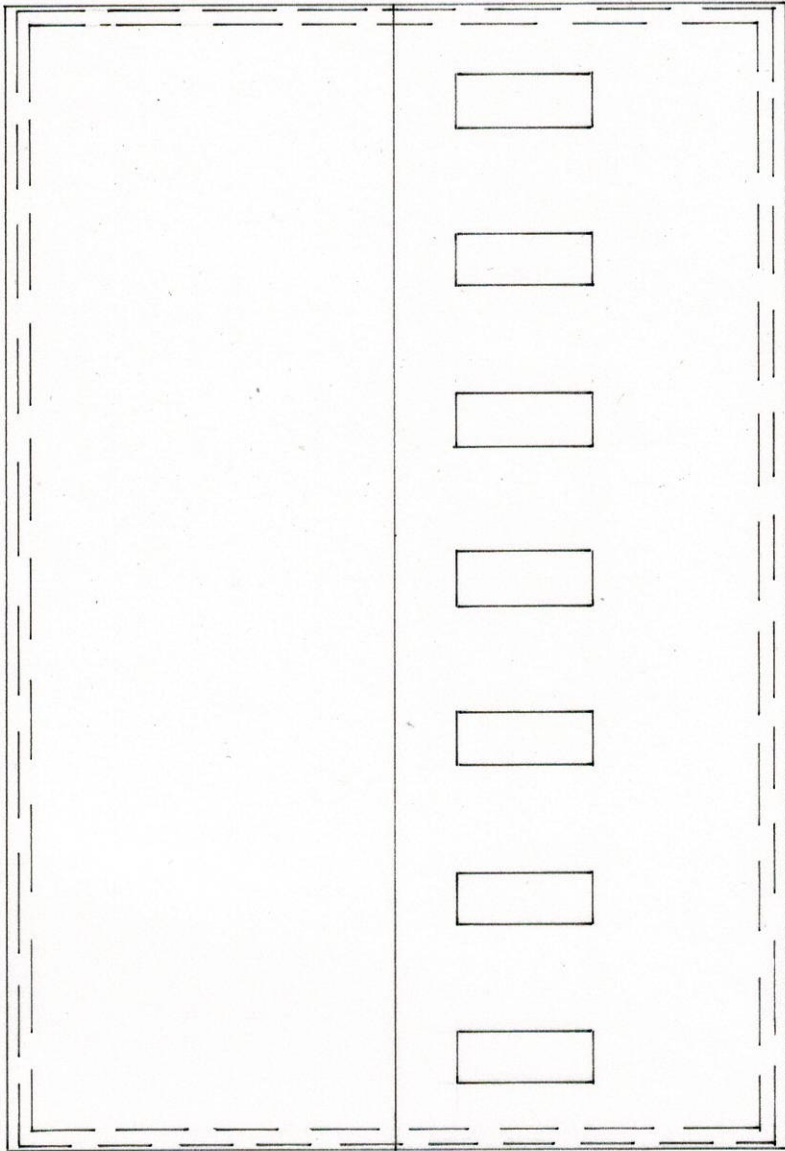

ROOF PLAN

**Belmont Designs Practice
Limited**

37 Ashenground Road
Haywards Heath
West Sussex
RH16 4PS

email:james@belmont-designs.co.uk

Architectural Practice

Client
Mr M Haylor

Site
Land One The North Side
Of The Old Oak Barn
Stanbridge Lane
Staplefield
RH17 6BB

B.041.24.03

copyright and all
dimensions to be
checked prior to
commencement

Date Nov 2024
Scale 1:100 @ A3
Drawn JTM
Drawing No

scale bar 1:100



Proposed Roof Plan