


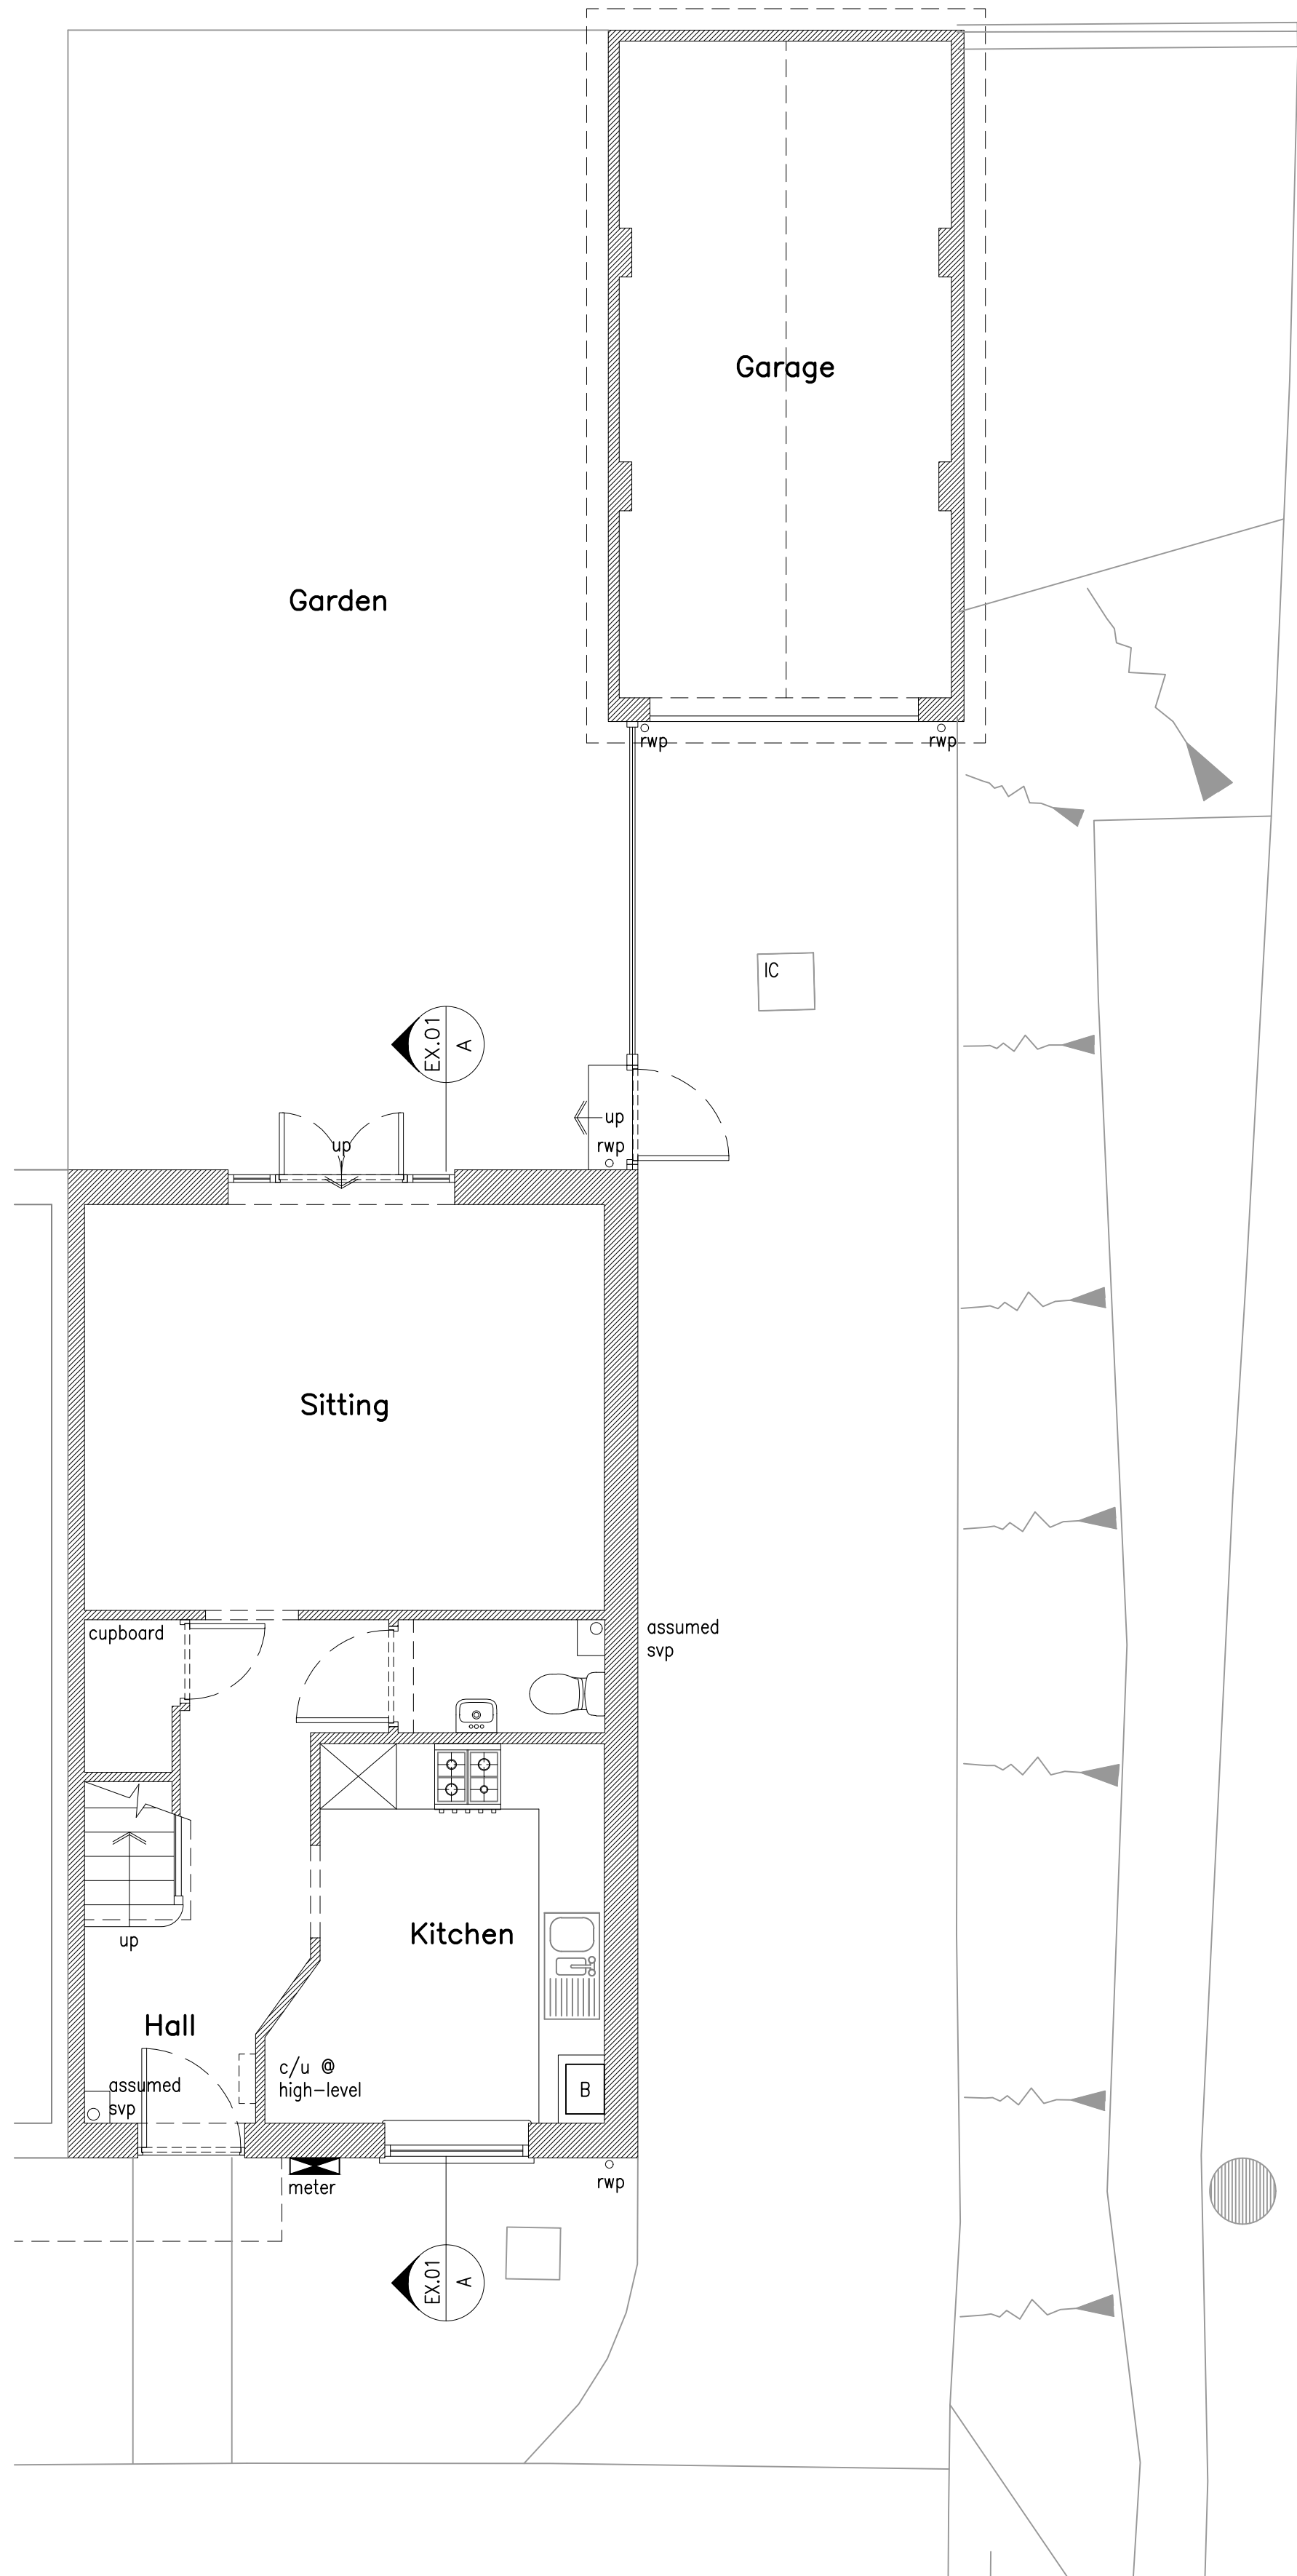


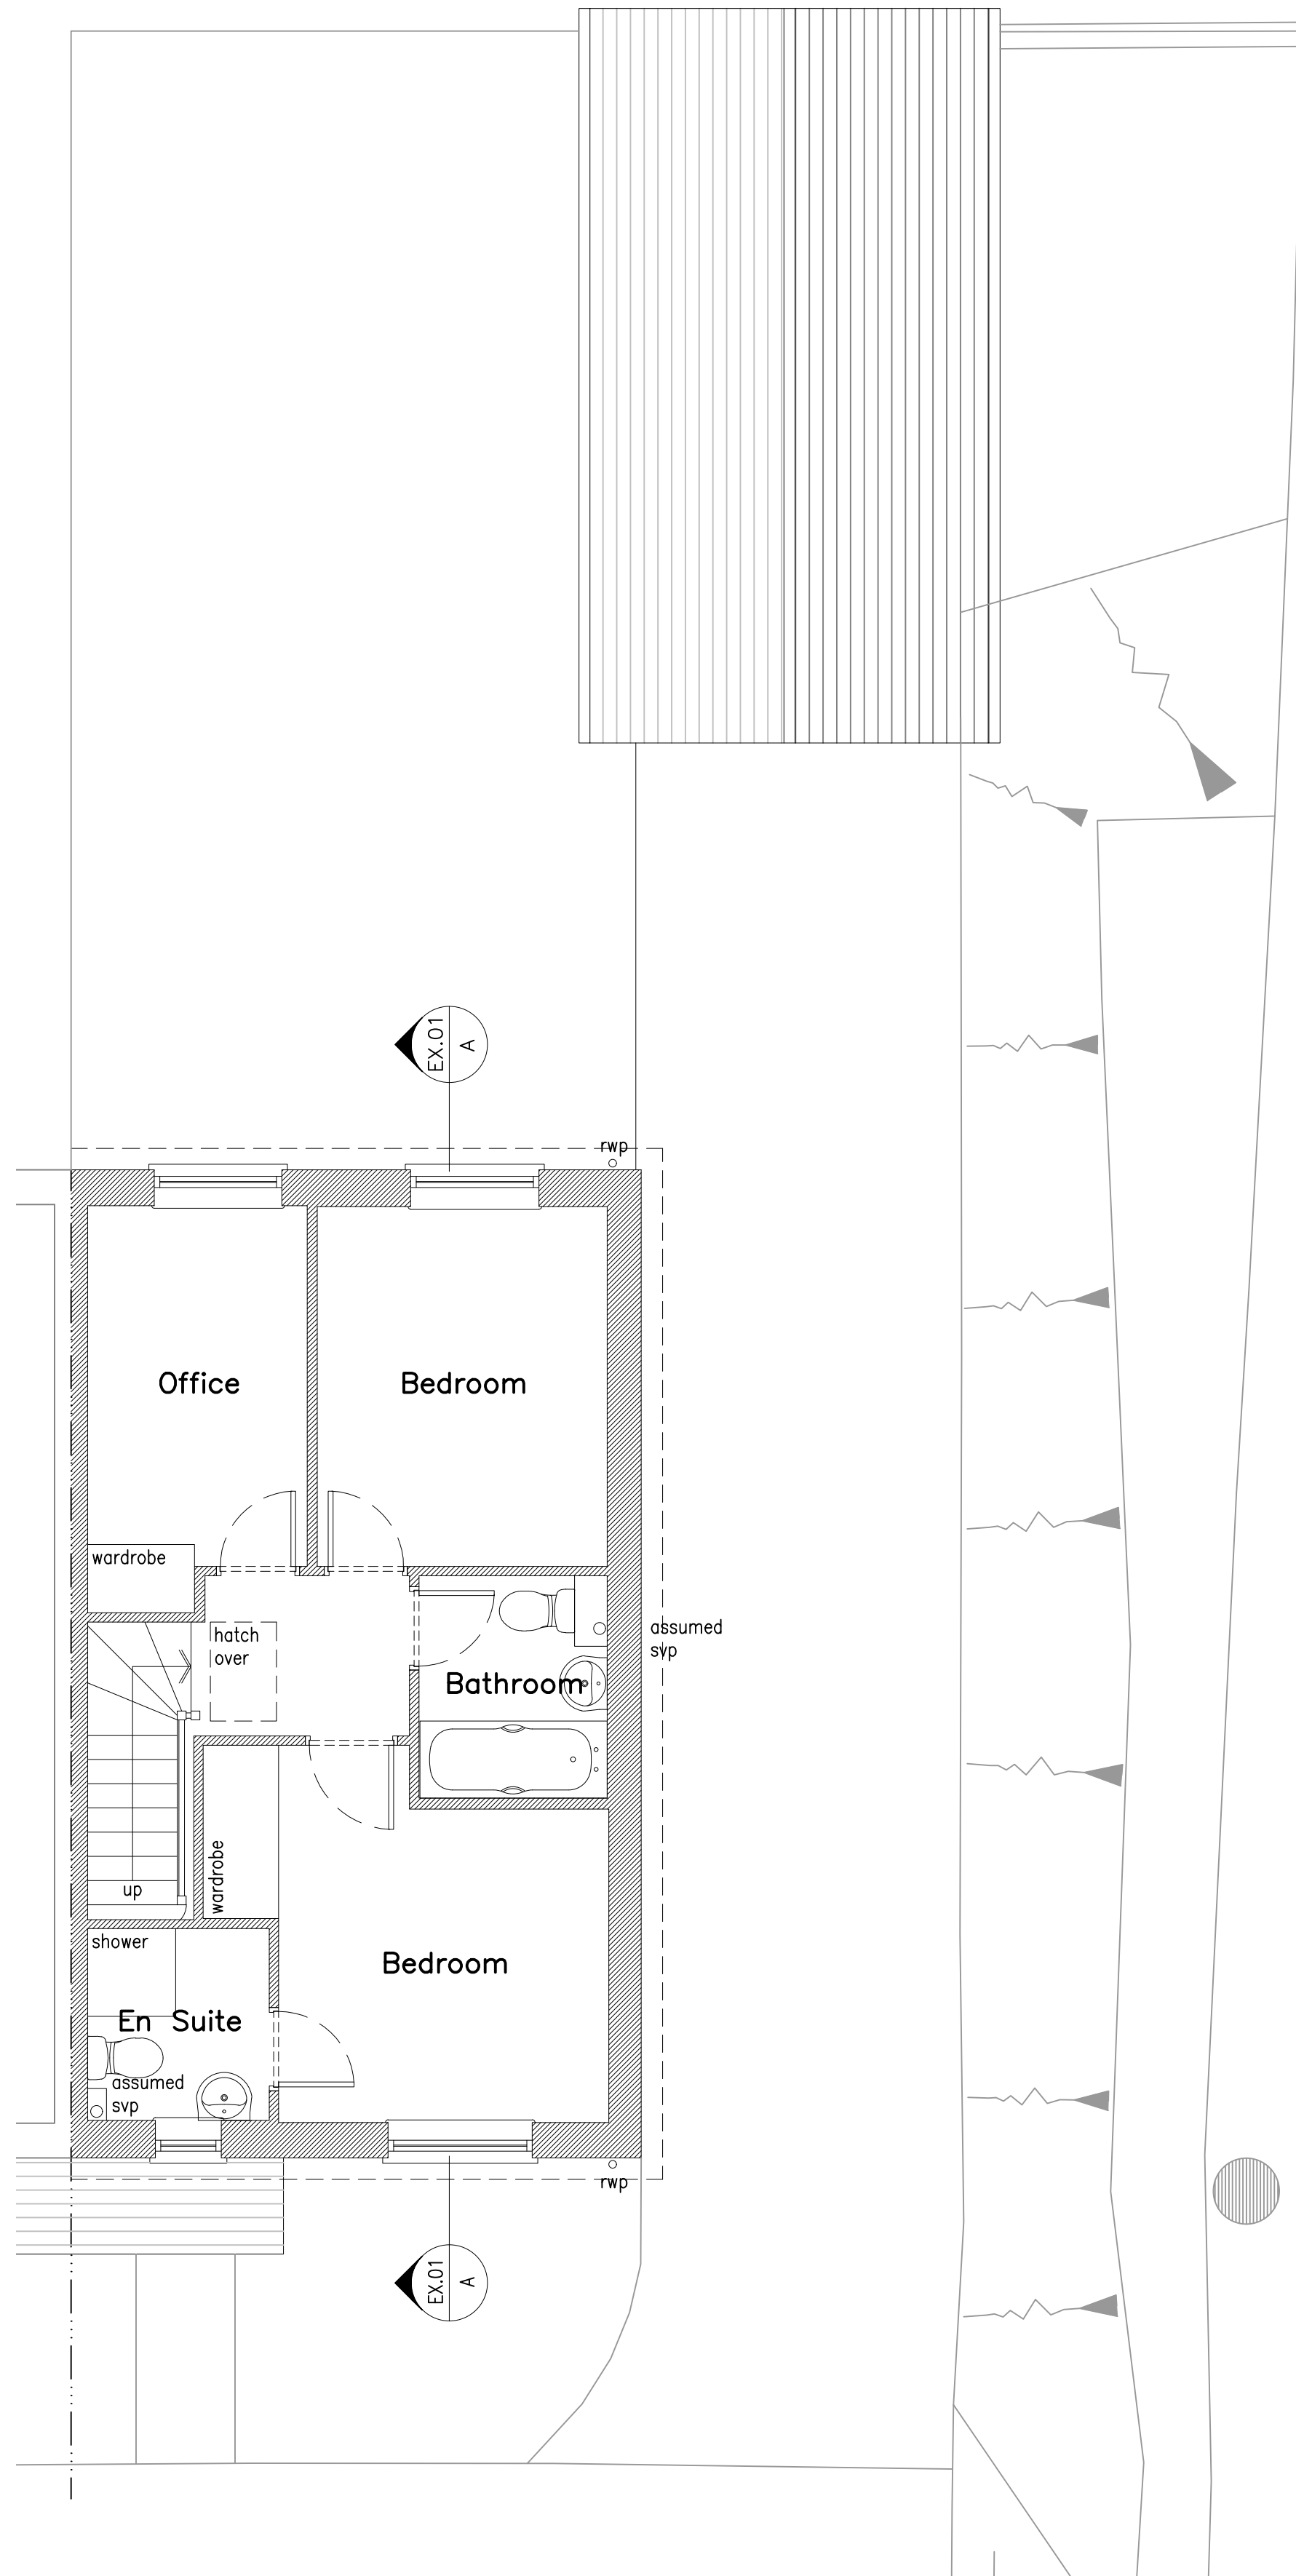

Ground Floor Plan 1:50

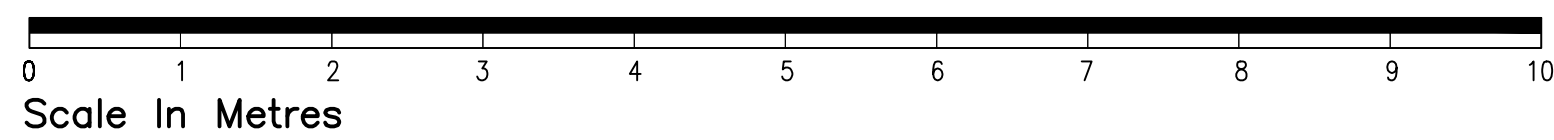

First Floor Plan 1:50

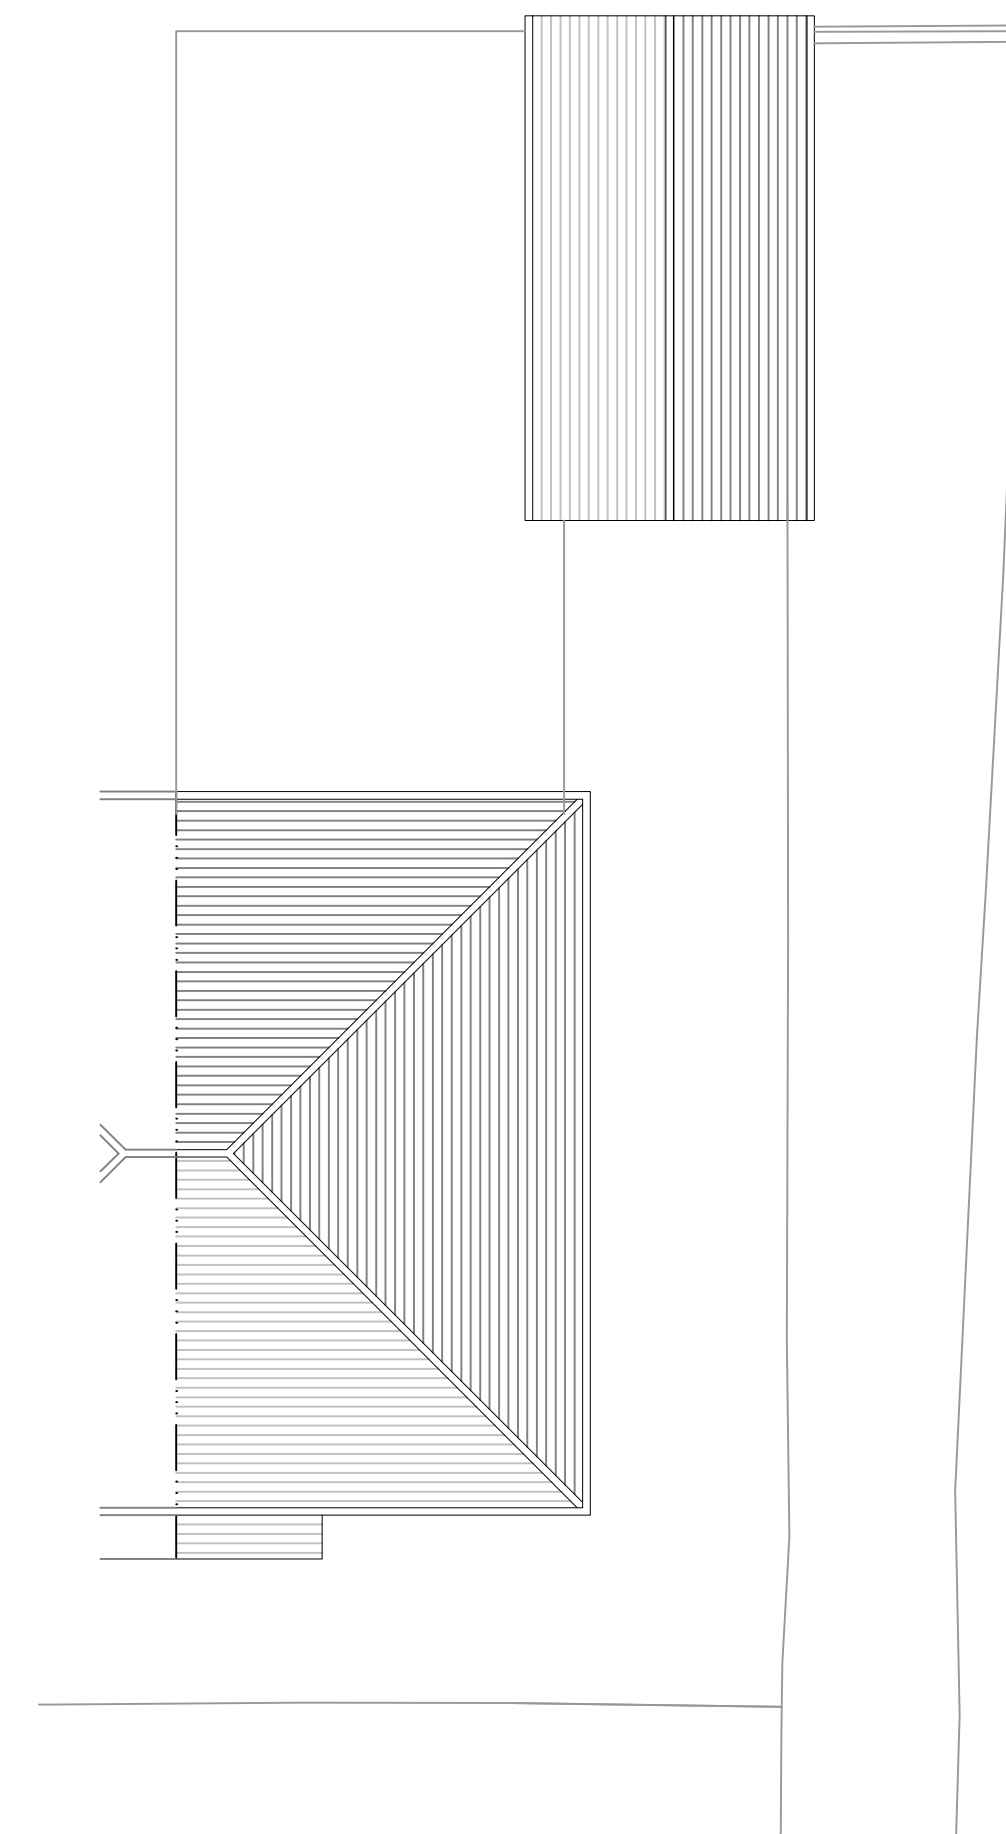

Roof Plan 1:100



|   |                                                 |   |
|---|-------------------------------------------------|---|
| rev.   | date                                            | comment                                                                                                  |
| amendments   |                                                 |   |
| klaarchitects   |                                                 |   |
| client   | Mr & Mrs McAdam                                 |   |
| job   | 37 Knight Close,<br>Haywards Heath,<br>RH16 1AB |   |
| drawing number   | 243.EXG.01                                      |   |
| drawing title   | existing floor plans                            |   |
| date   | scale/original sheet size                       | RIBA work stage                                                                                          |
| Dec '23   | Varies @ A1                                     | n/a   |
| Do not scale off drawing<br>Check all dimensions on site before all work is commenced<br>All goods materials workmanship to conform with current building regulations BS and COPS<br>© Copyright KLA Architects Ltd. |                                                 |   |
| kla architects limited<br>27 Parkland Road<br>Haywards Heath,<br>West Sussex RH16 1PJ   |                                                 | Company No. 6538521<br>Registered Office<br>27 Parkland Road,<br>Haywards Heath,<br>West Sussex RH16 1PJ |
| telephone 07712 649 562<br>email kla.architects@gmail.com<br>www.klaarchitects.co.uk   |                                                 |   |