




Front Elevation (South) 1:100




Side Elevation (East) 1:100




Rear Elevation (North) 1:100

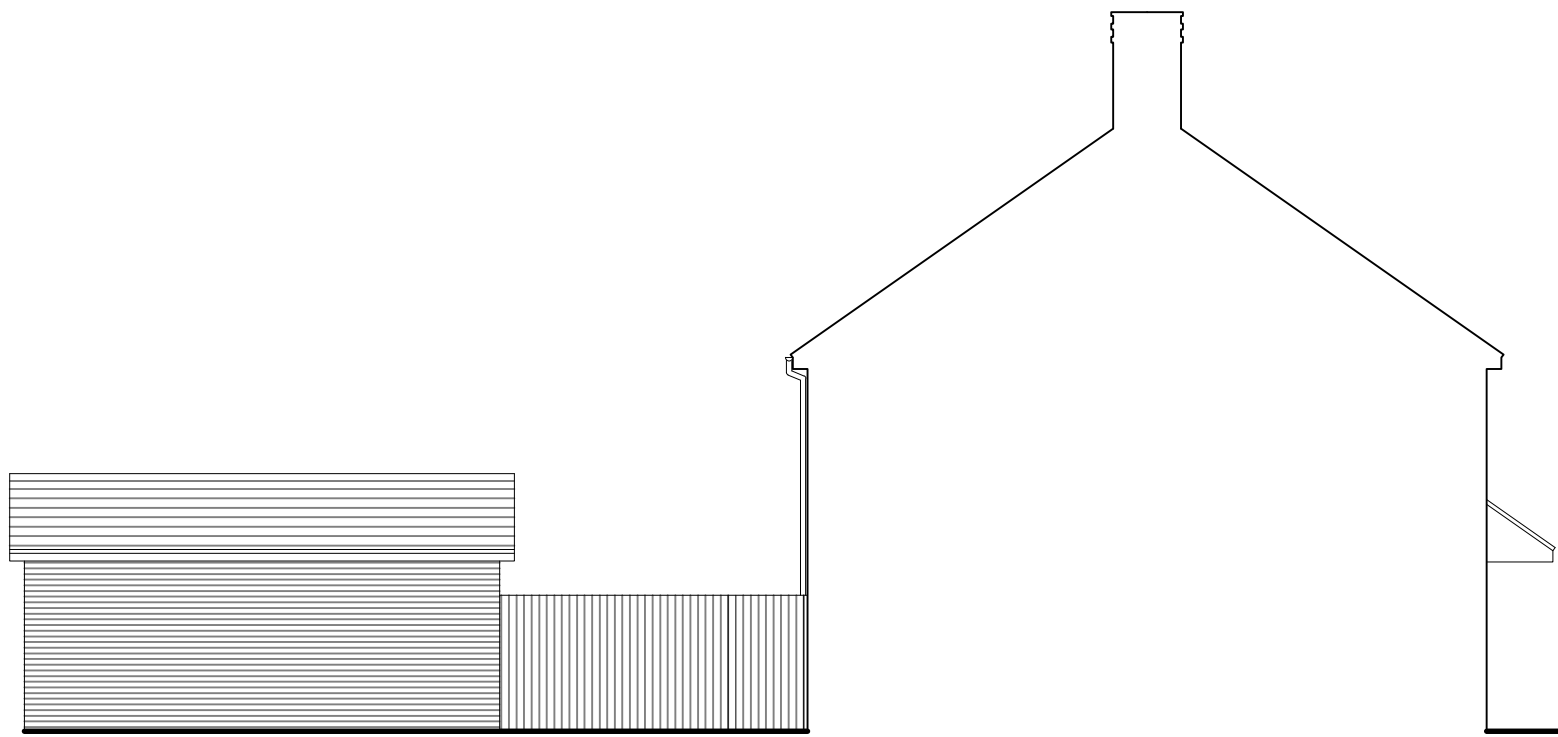


Side Elevation (West) 1:100

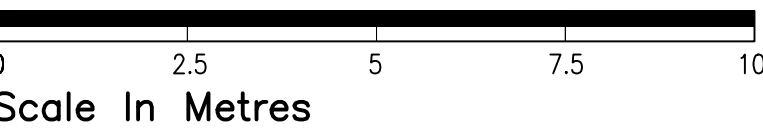


Scale In Metres

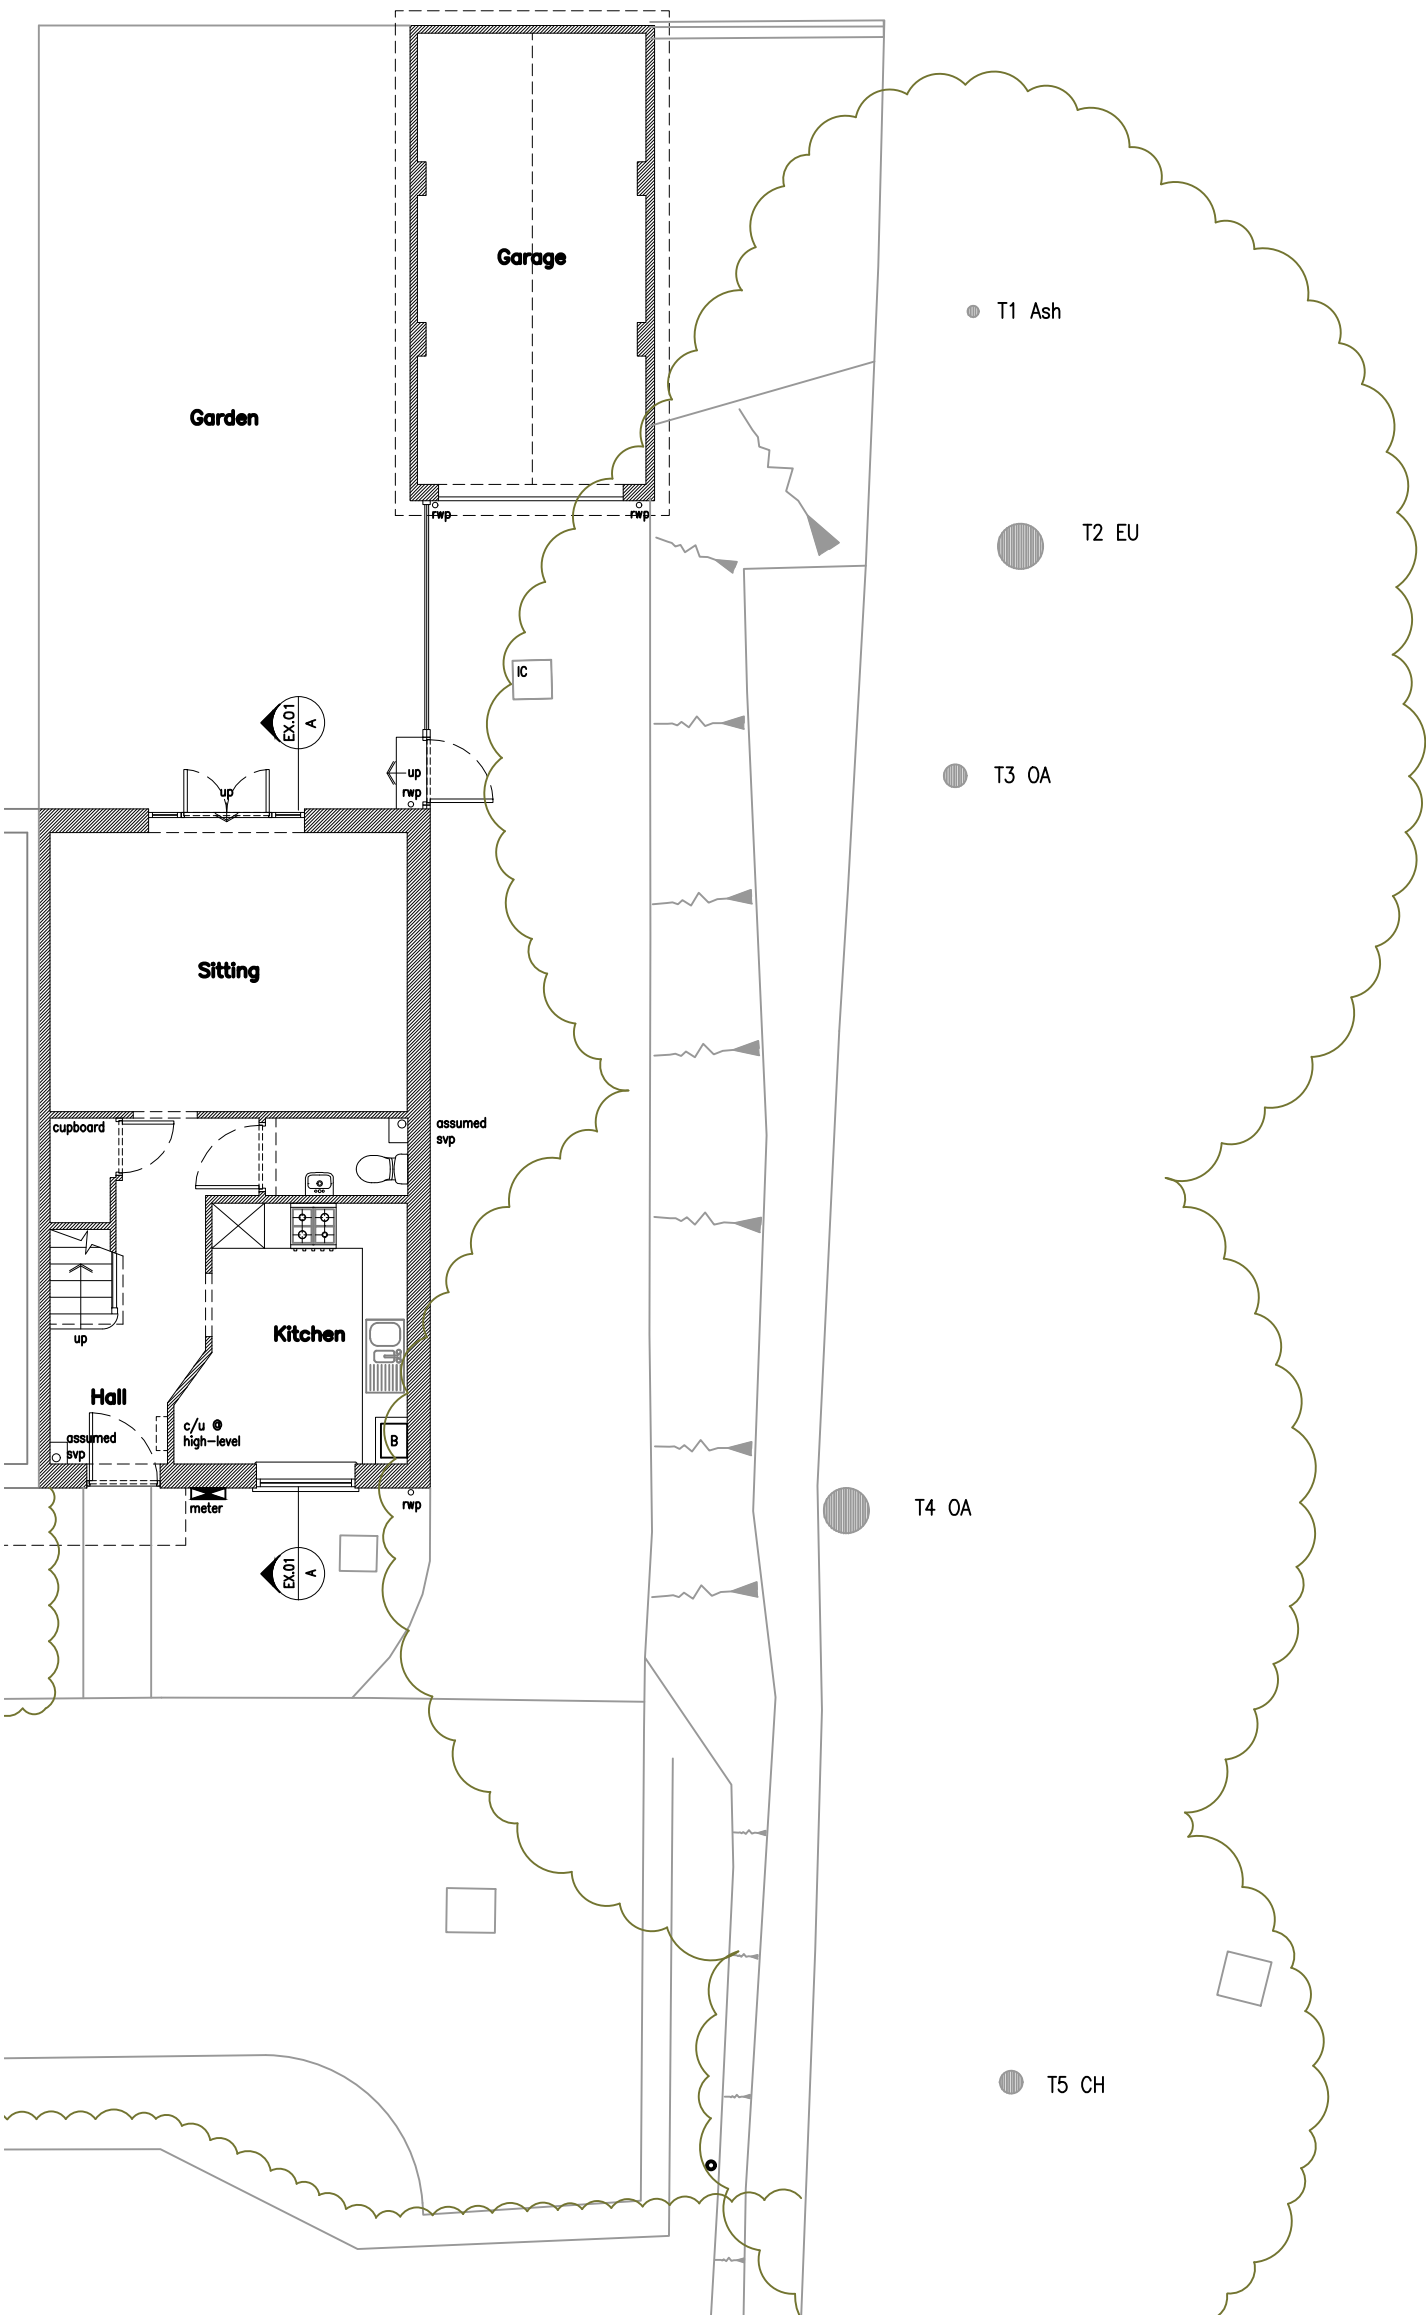


Site Plan 1:100

 


Scale In Metres

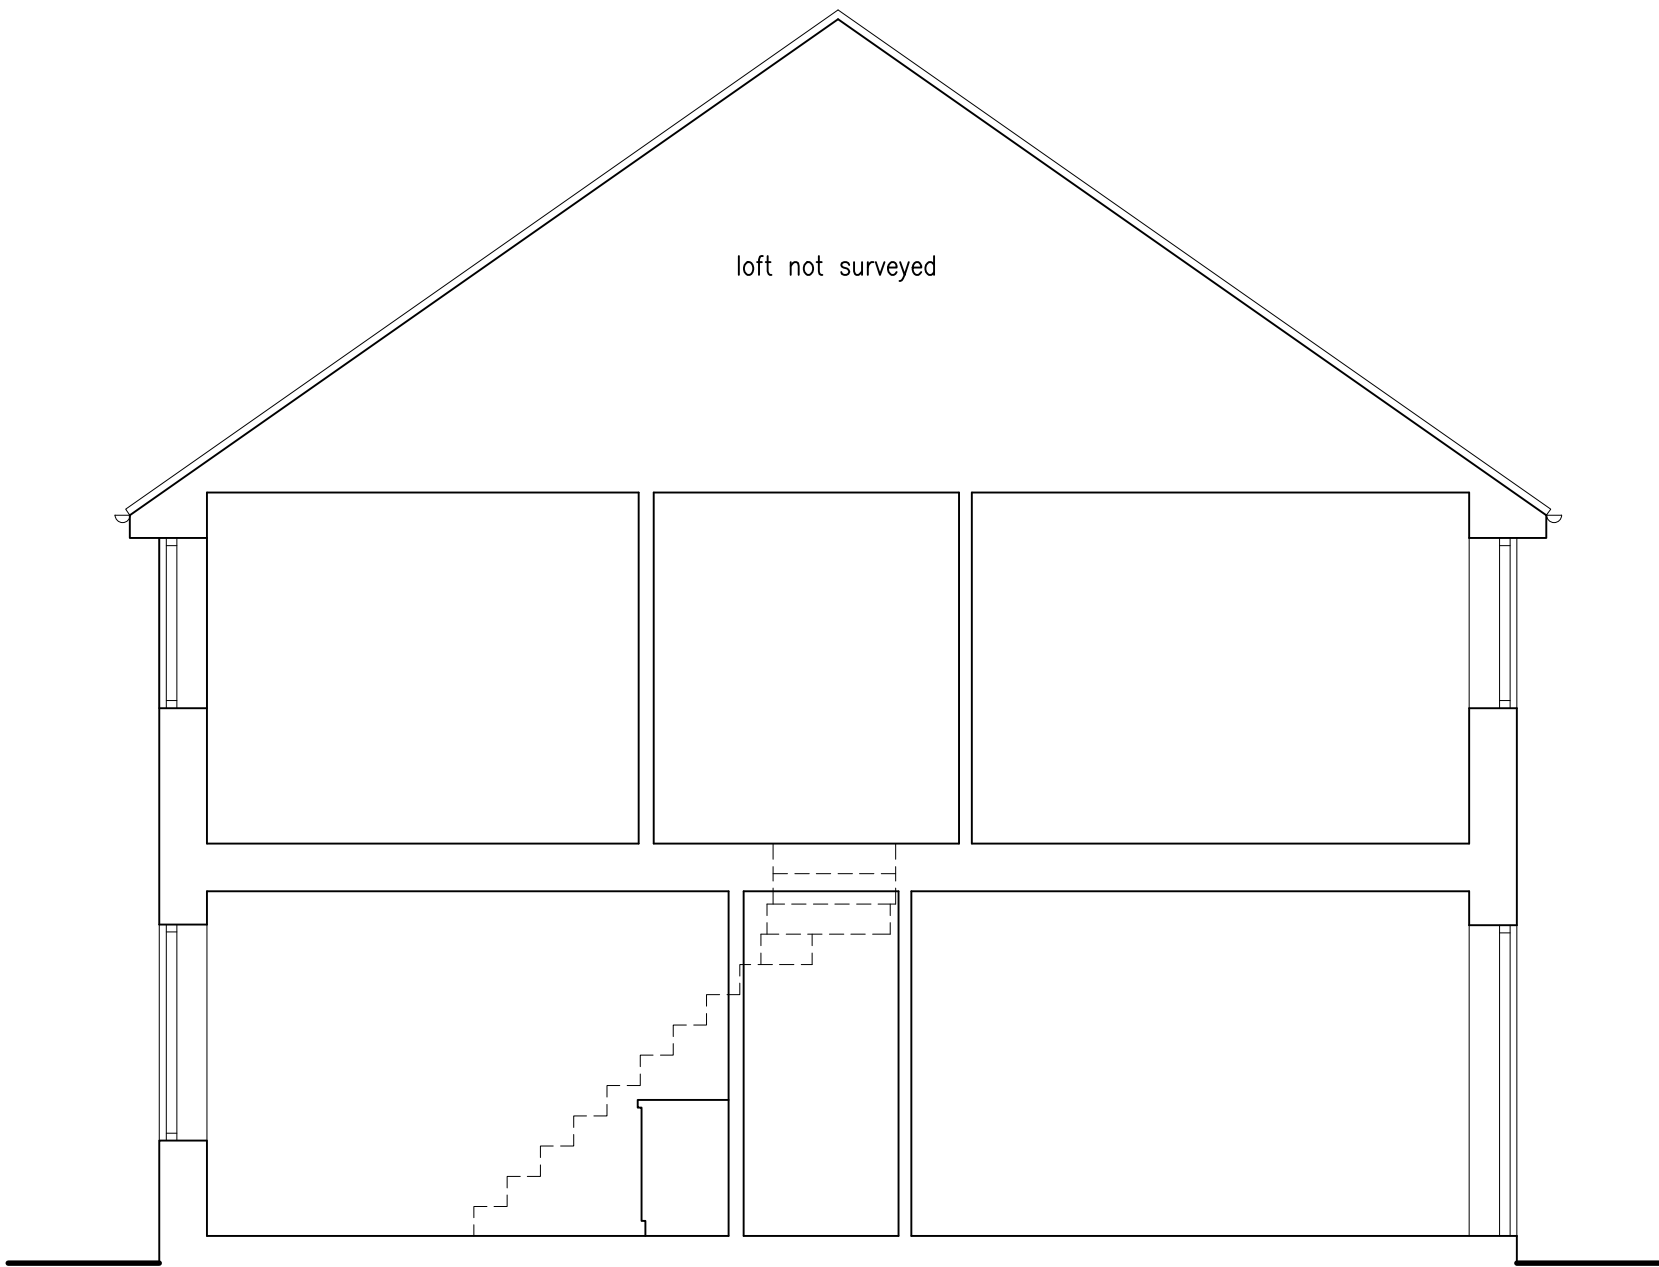


Section A-A 1:50

 


Scale In Metres

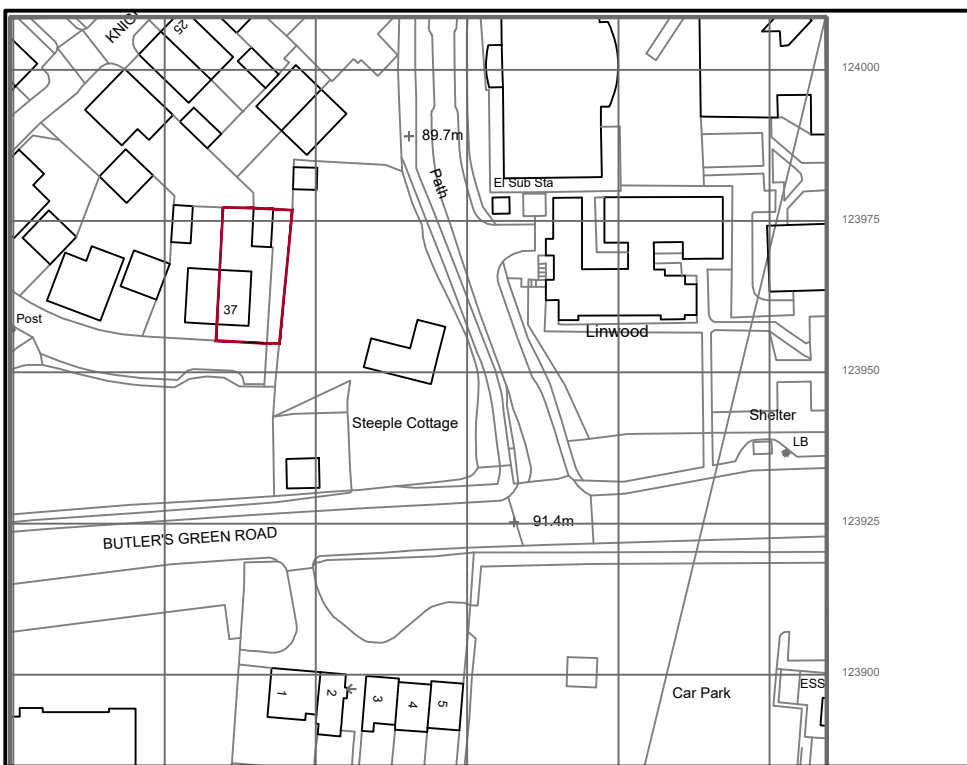


Location plan 1:1250

 

Scale In Metres

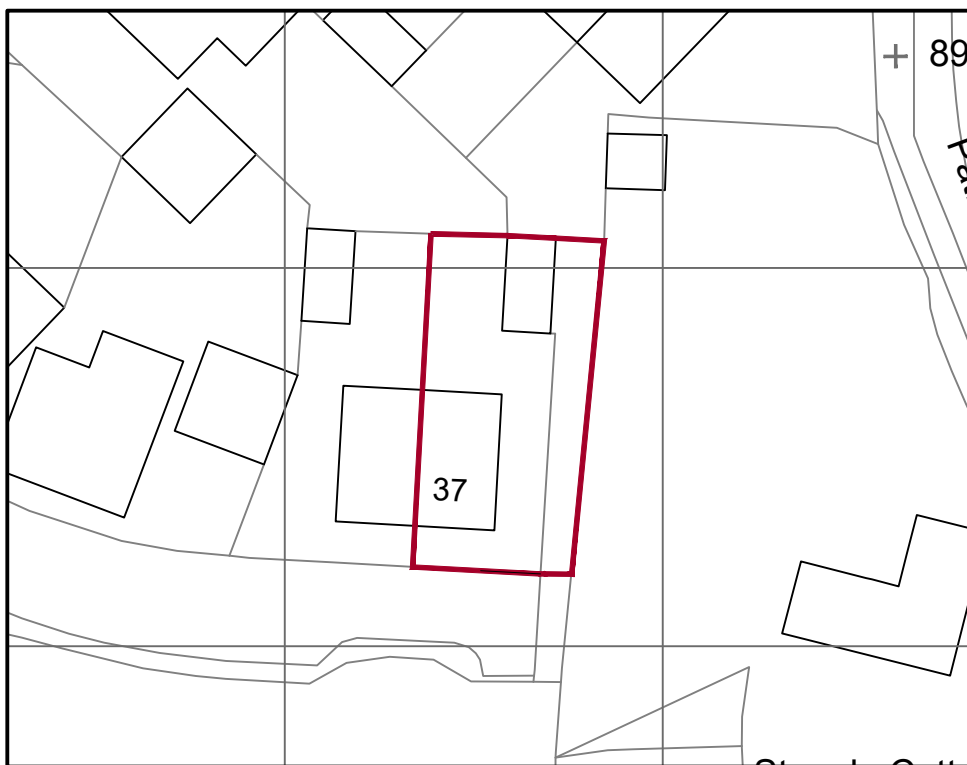

Block plan 1:500

 

Scale In Metres

rev.	date	comment
amendments		
k/aarchitects		
client		
Mr & Mrs McAdam		
job		
37 Knight Close, Haywards Heath, RH16 1AB		
drawing number		
243.EXG.02		
drawing title		
existing elevations, section a-a, Location & Block Plans		
date	scale/original sheet size	RIBA work stage
Dec '23	varies @ A1	n/a
Do not scale off drawing. Check all dimensions on site before work commences. All good materials and workmanship to conform with current building regulations BS and COPS. © Copyright K/A Architects Ltd.		
k/a architects limited 37, Parkland Road, Haywards Heath, West Sussex RH16 1PJ		
telephone 07712 649 562 email k/a.architects@gmail.com www.k/aarchitects.co.uk		
Registered Office 37 Parkland Road, Haywards Heath, West Sussex RH16 1PJ		
Company No. 6388571		