


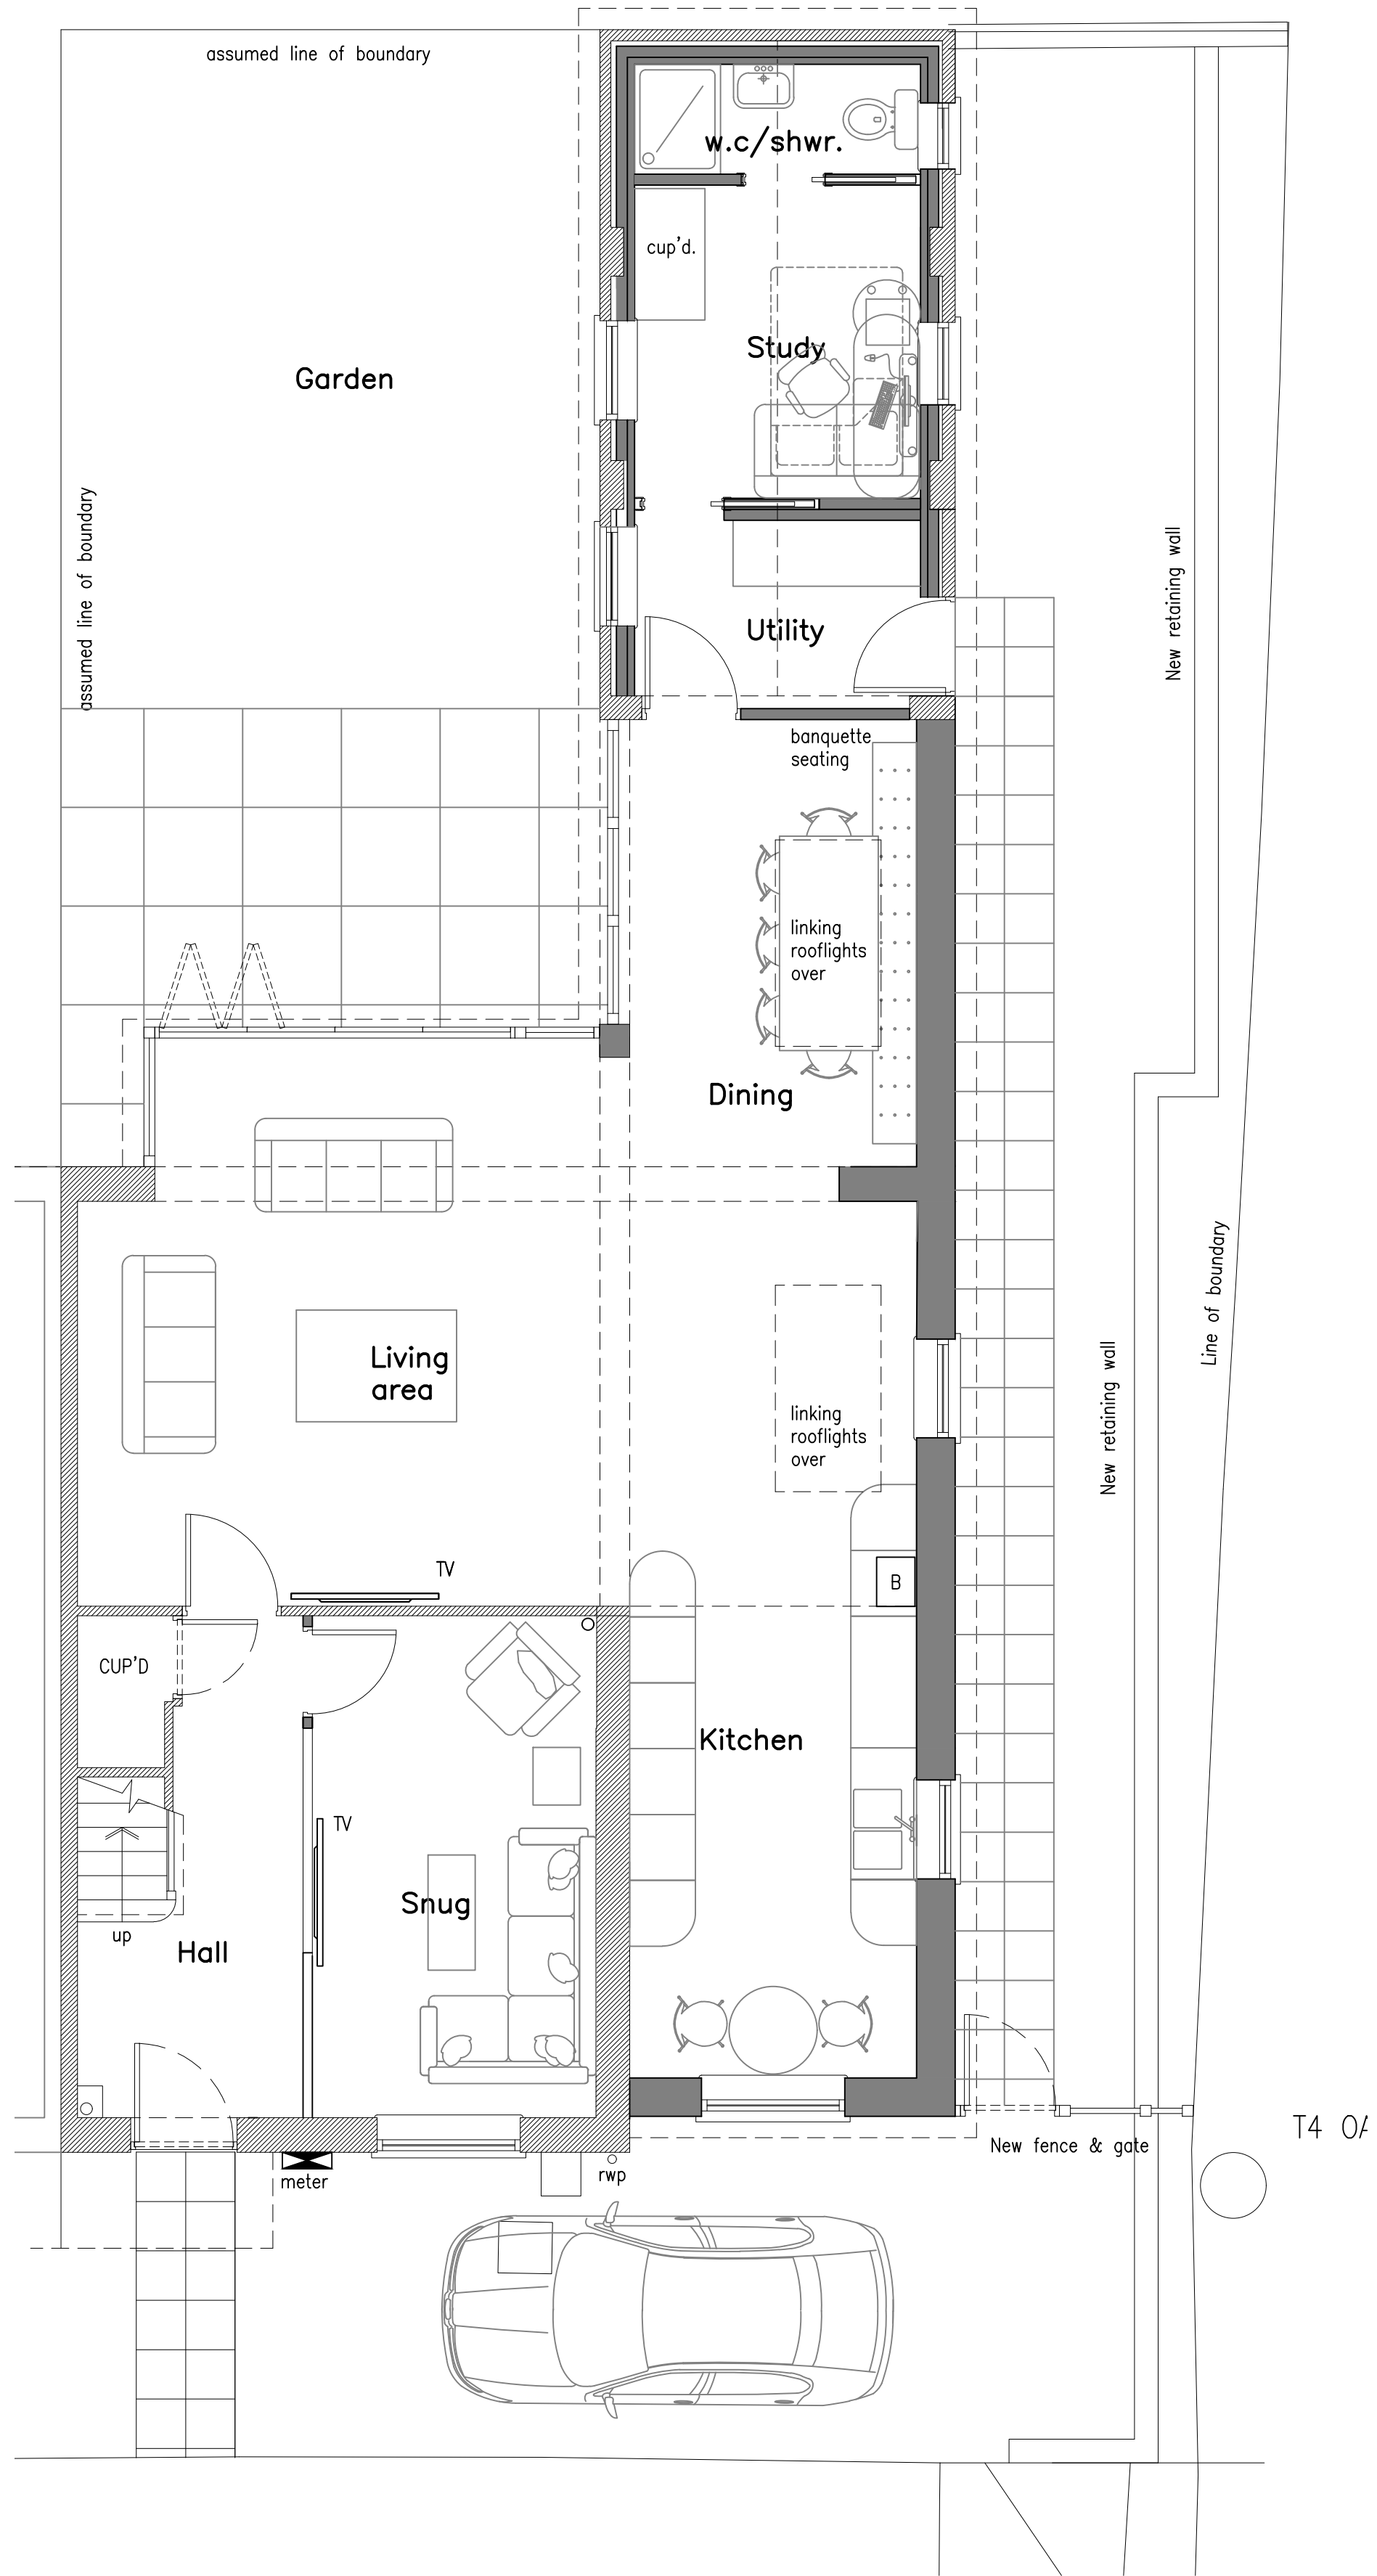


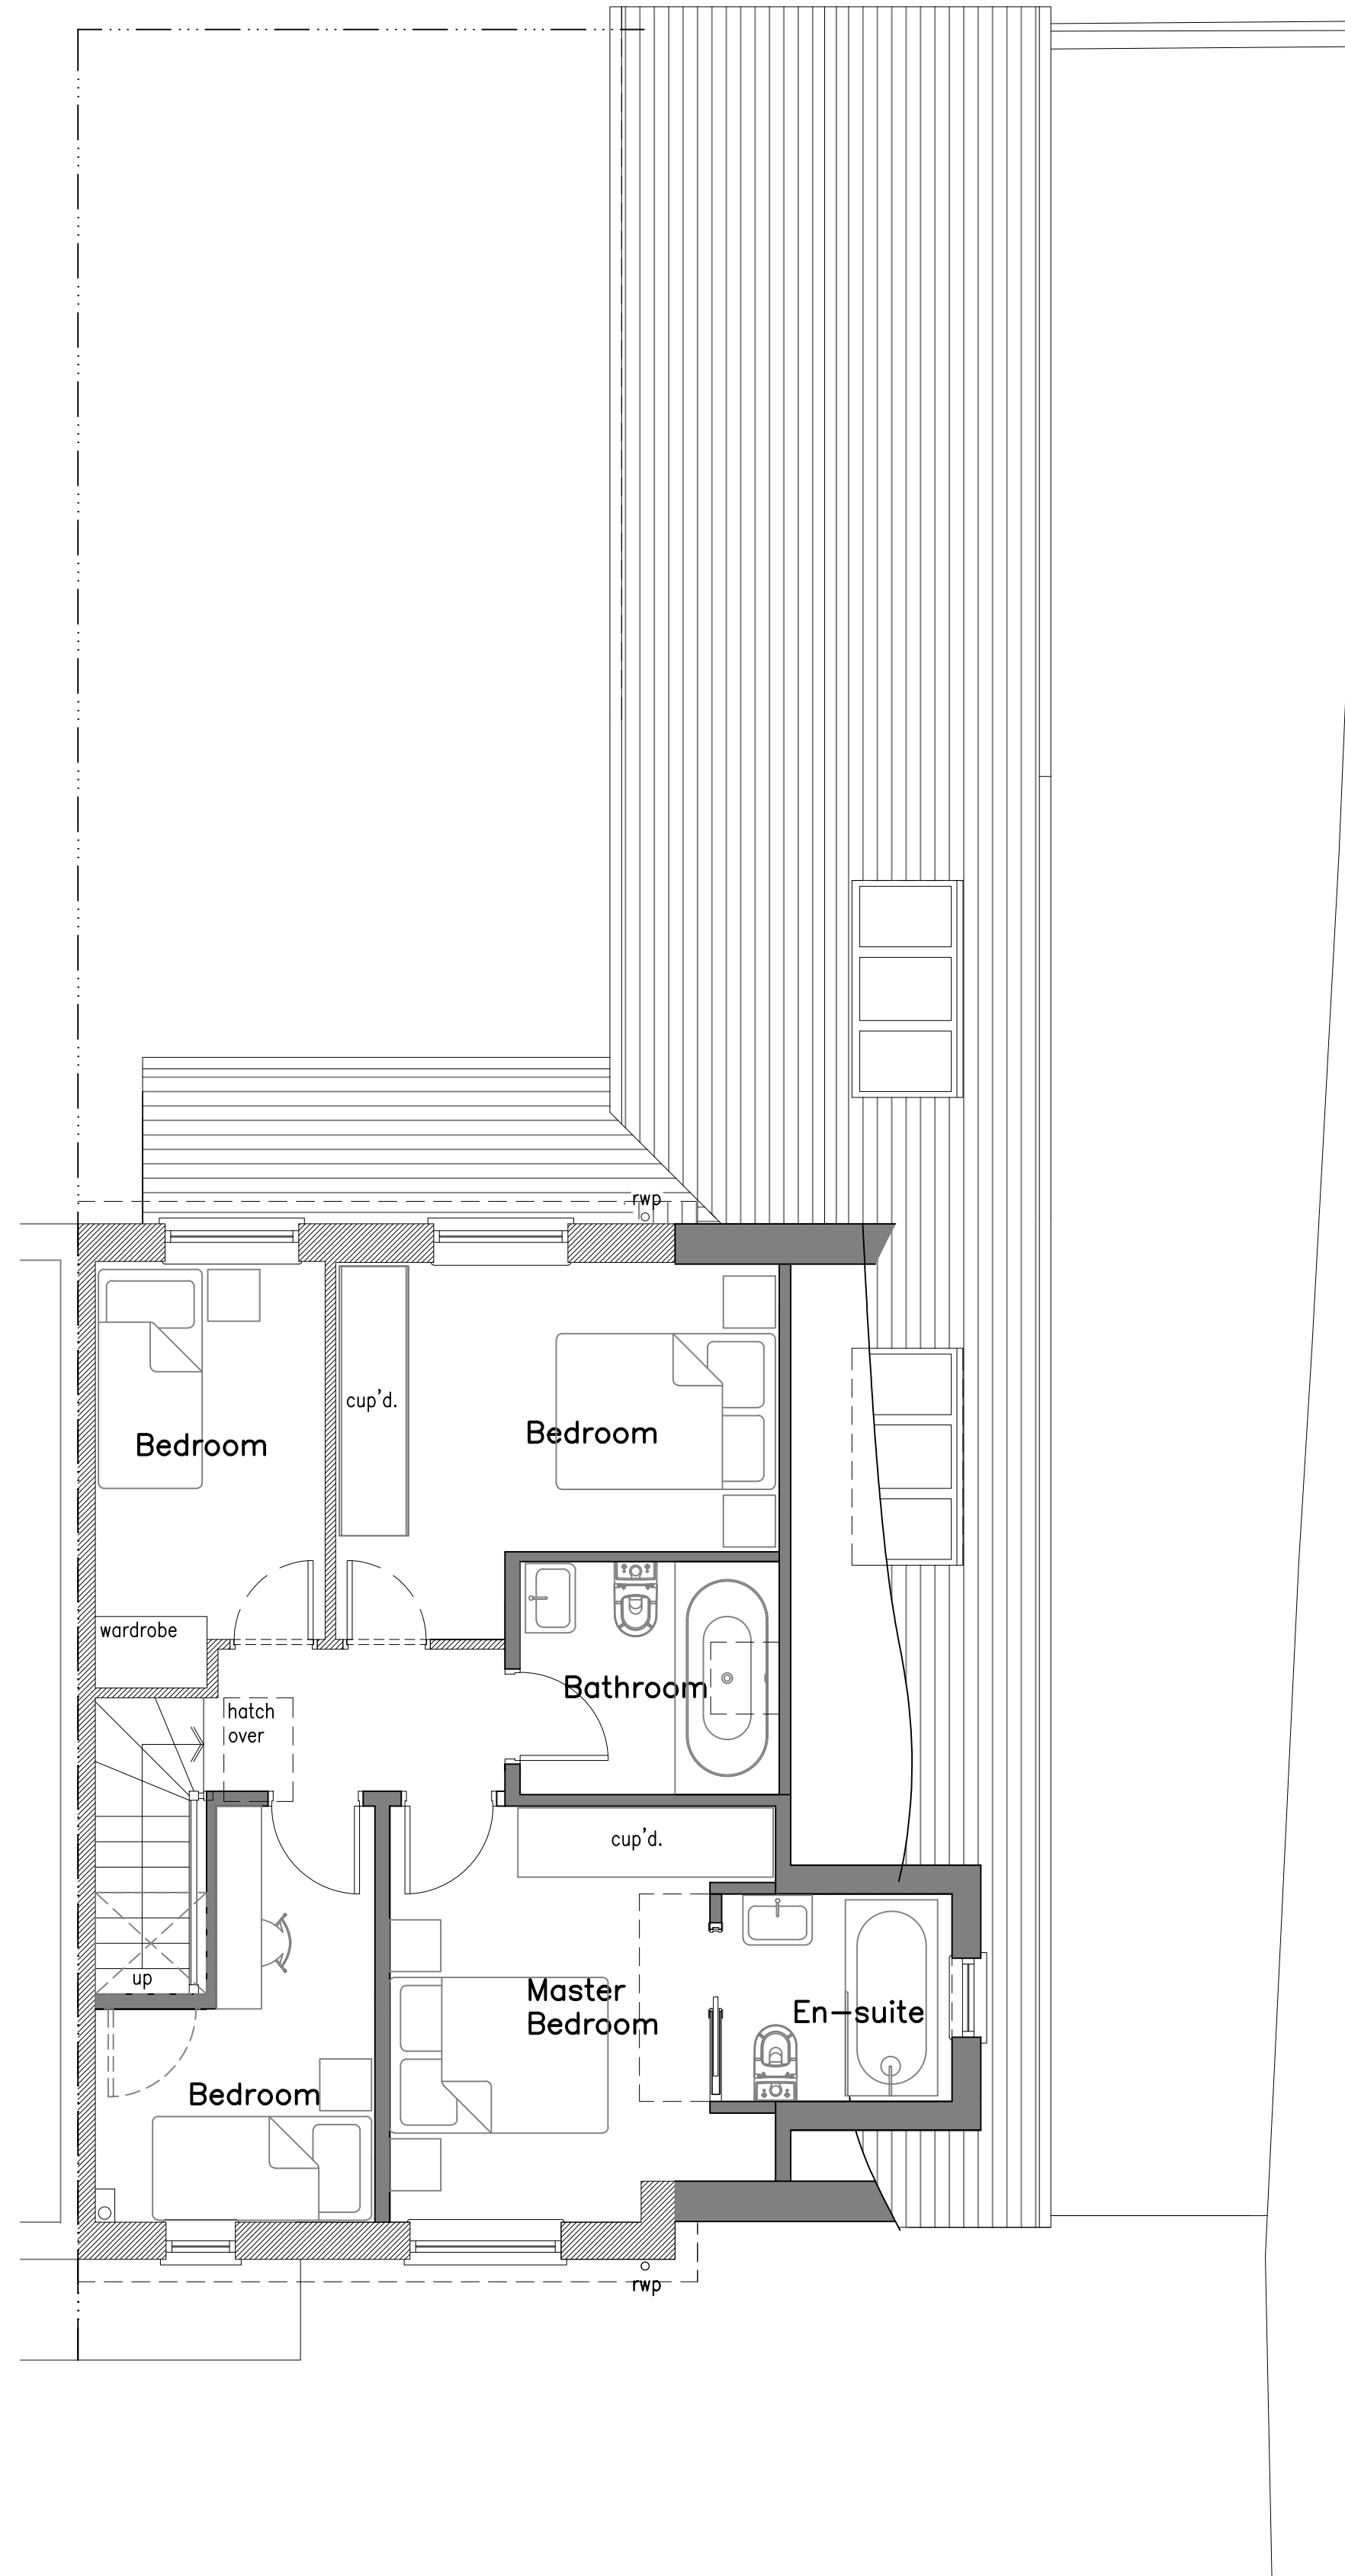

Ground Floor Plan 1:50

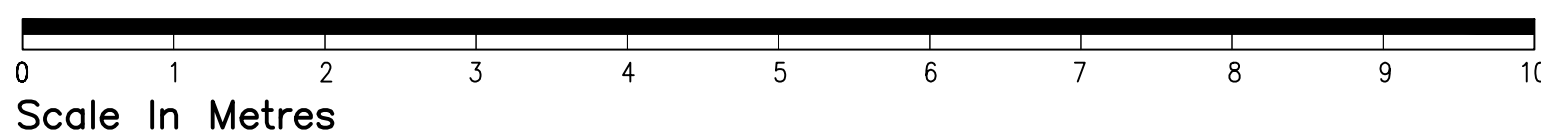

First Floor Plan 1:50

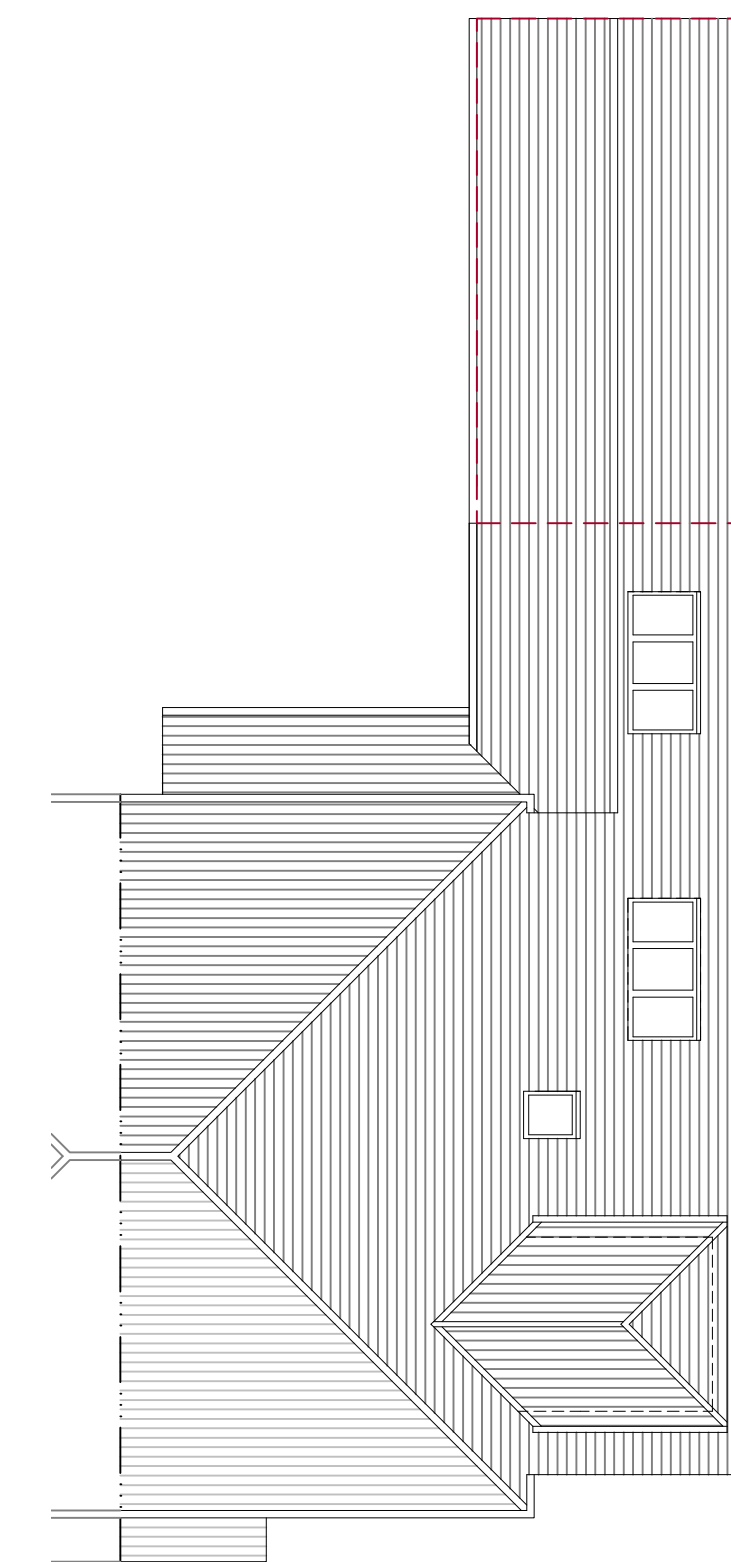

Roof Plan 1:100



rev.	date	comment
amendments		
kl architects		
client Mr & Mrs McAdam		
job 37 Knight Close, Haywards Heath, RH16 1AB		
drawing number 243.PL.01		
drawing title Proposed floor plans; ground floor; first floor and roof plan		
date	scale/original sheet size	RIBA work stage
April '25	1:50	3
Do not scale off drawing. Check all dimensions on site before work is commenced. All goods materials and workmanship to conform with current building regulations BS5 and COPS. © Copyright KLA Architects Ltd.		
KLA architects limited 27 Parkland Road Haywards Heath, West Sussex RH16 1PJ	telephone 07712 649 562 email kla.architects@gmail.com www.klaarchitects.co.uk	Registered Office 27 Parkland Road, Haywards Heath, West Sussex RH16 1PJ