




Front Elevation (South) 1:100




Side Elevation (East) 1:100




Rear Elevation (North) 1:100

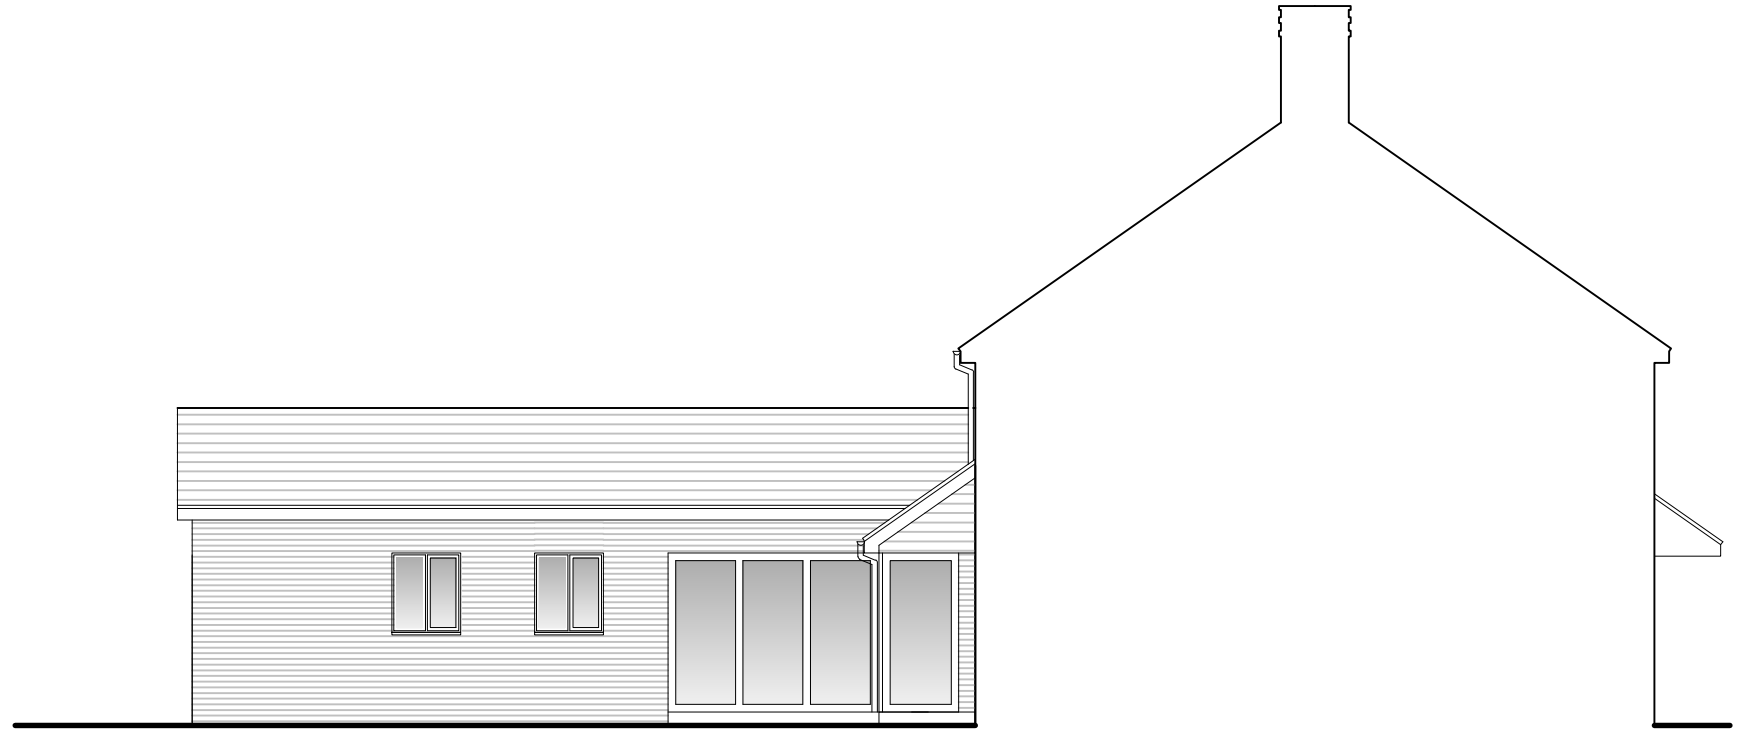


Side Elevation (West) 1:100

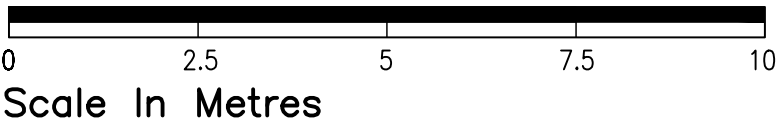


Scale In Metres

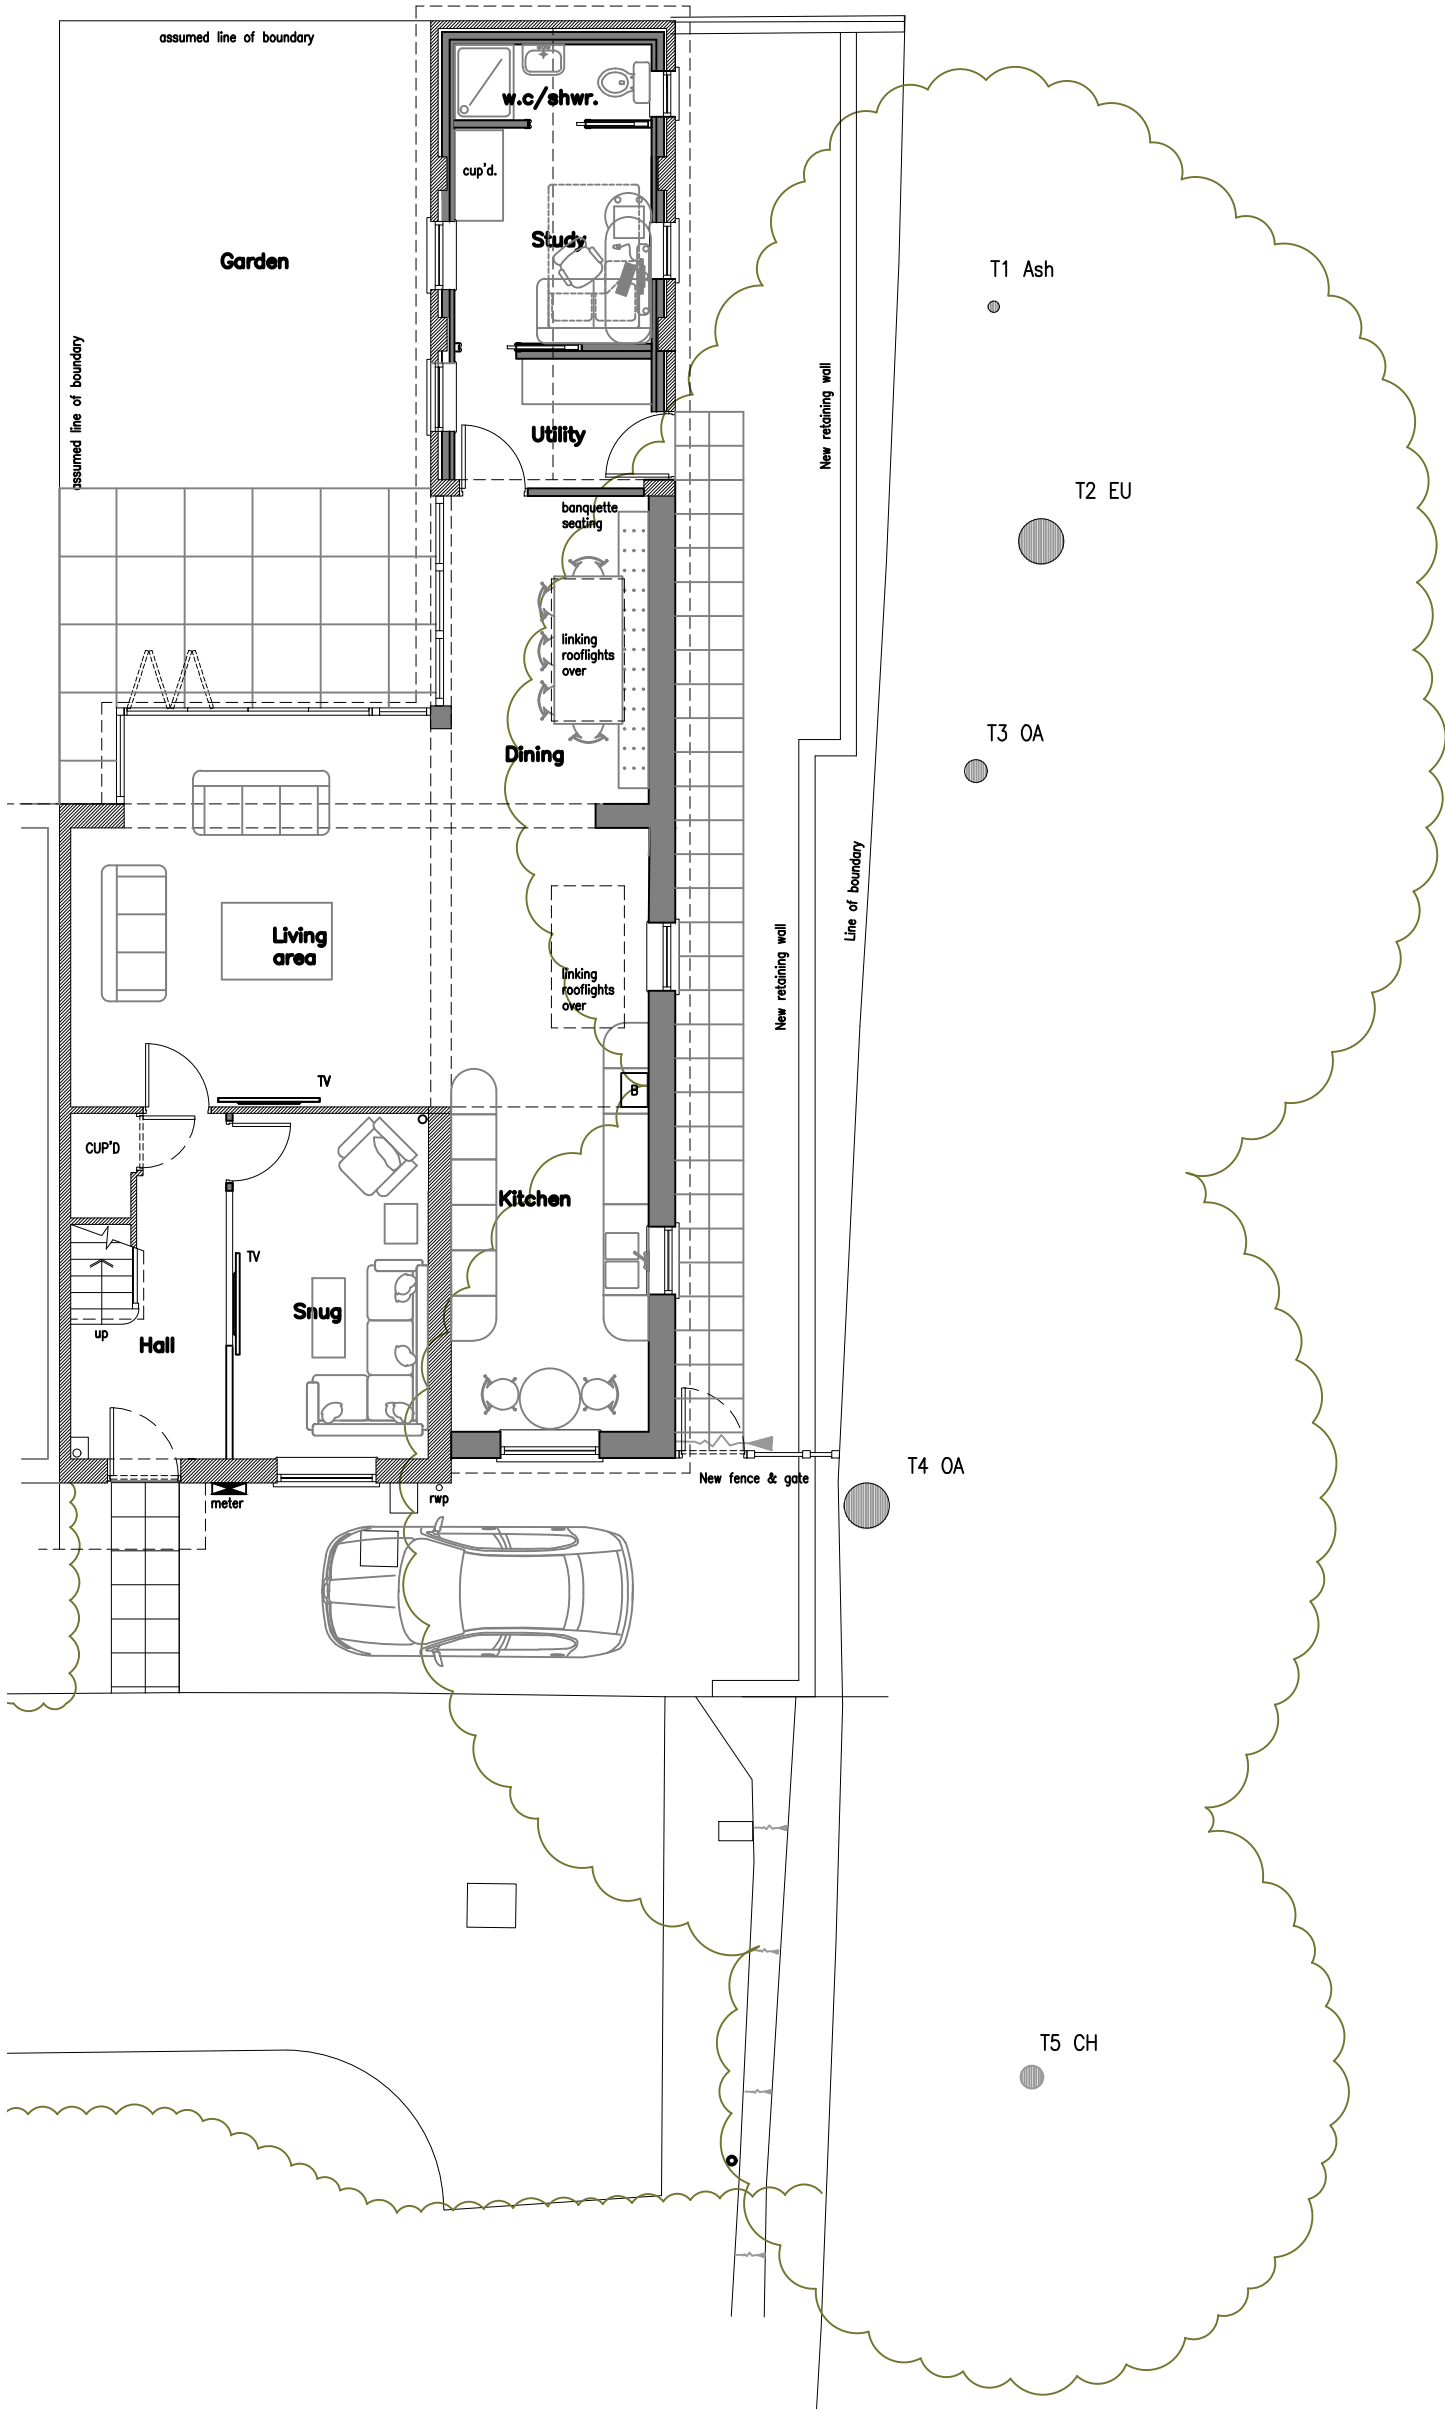

Site Plan 1:100

 


Scale In Metres

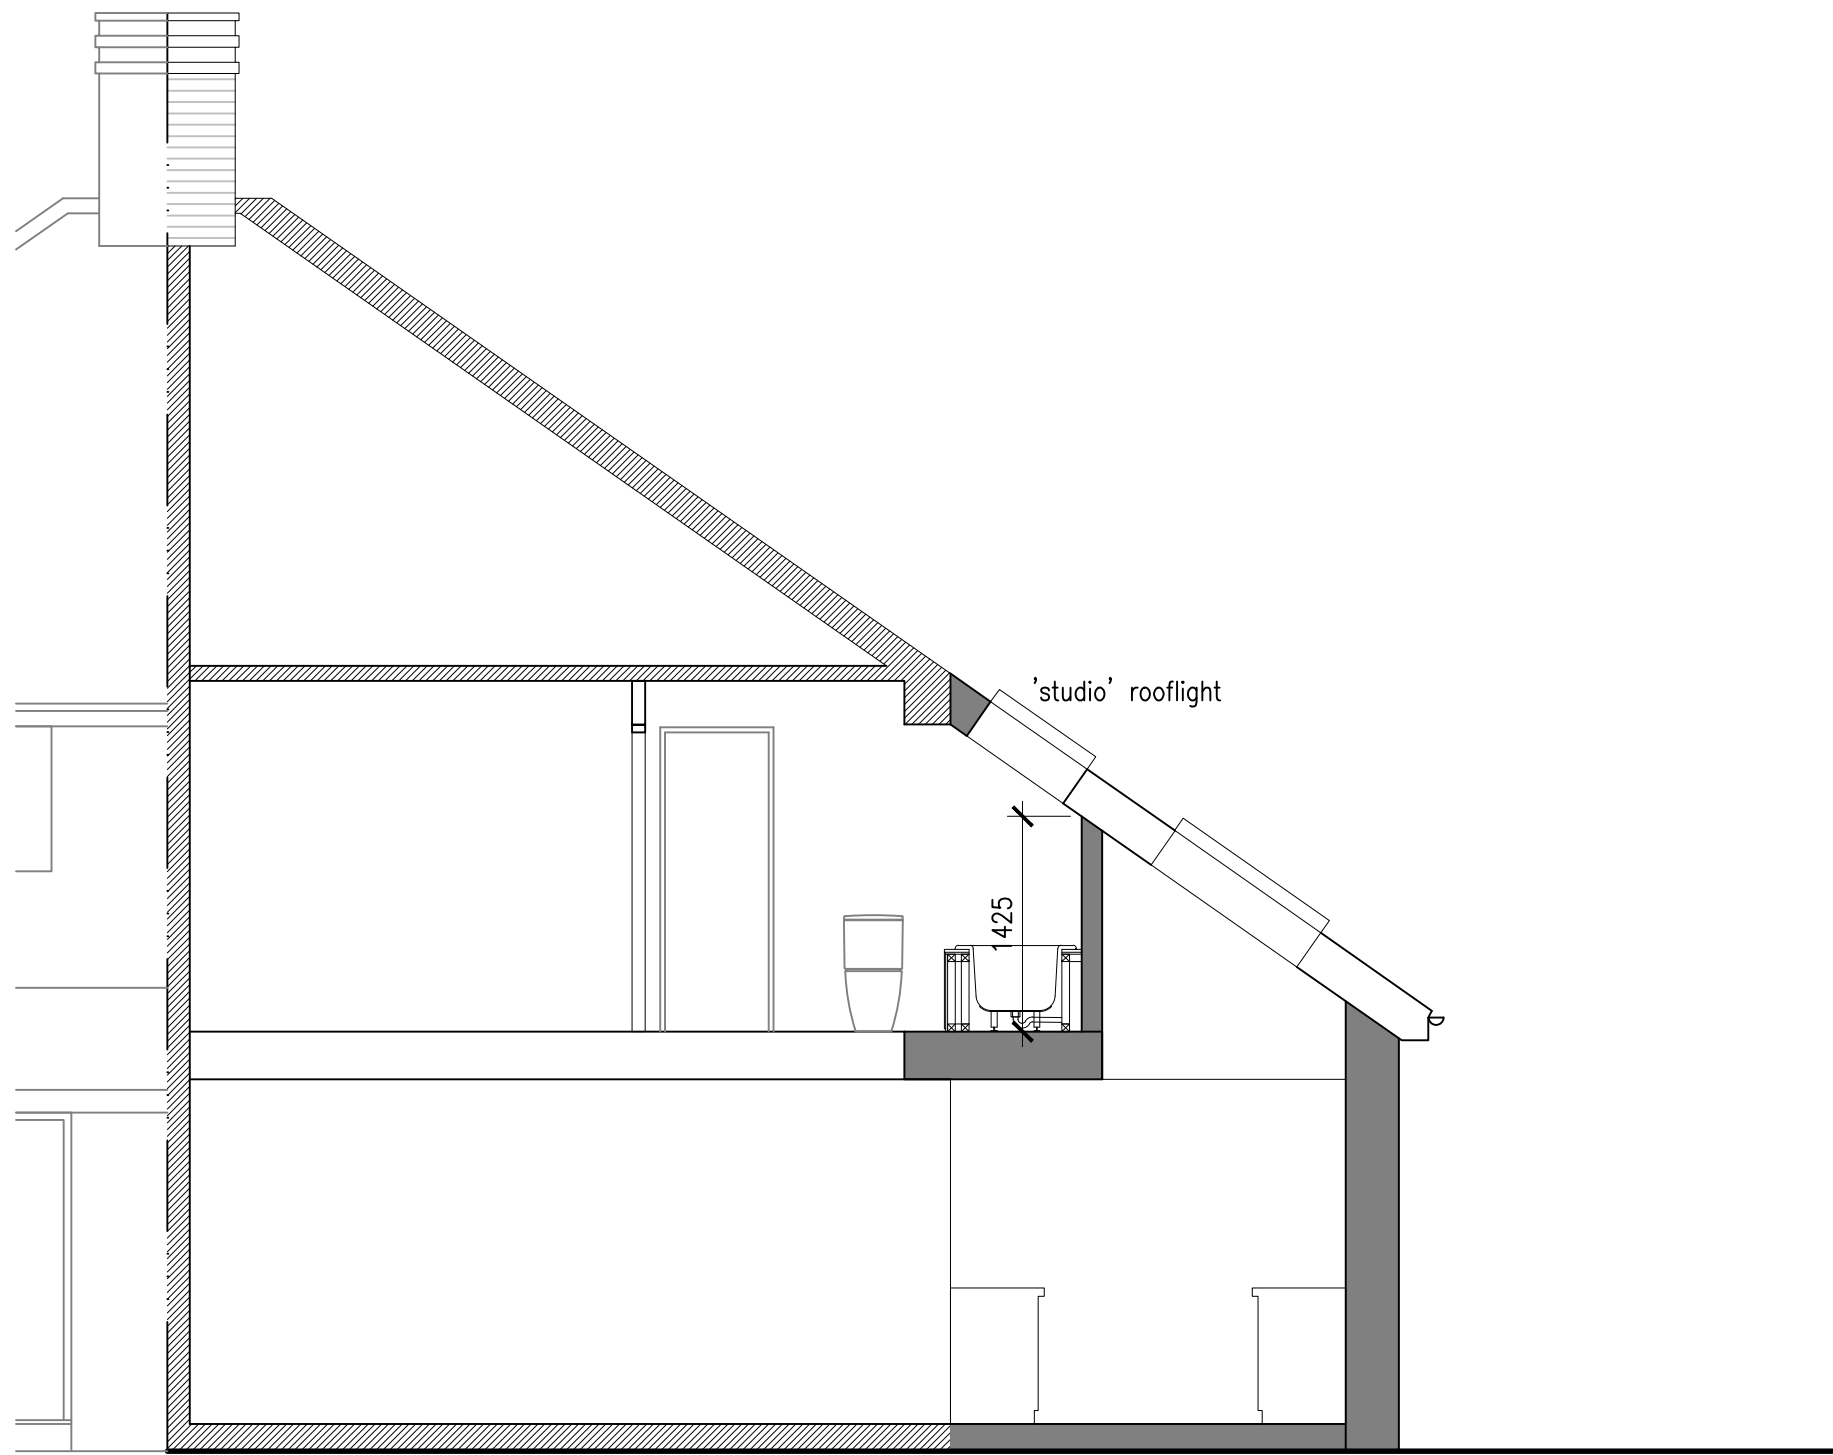


Section A-A 1:50



Scale In Metres

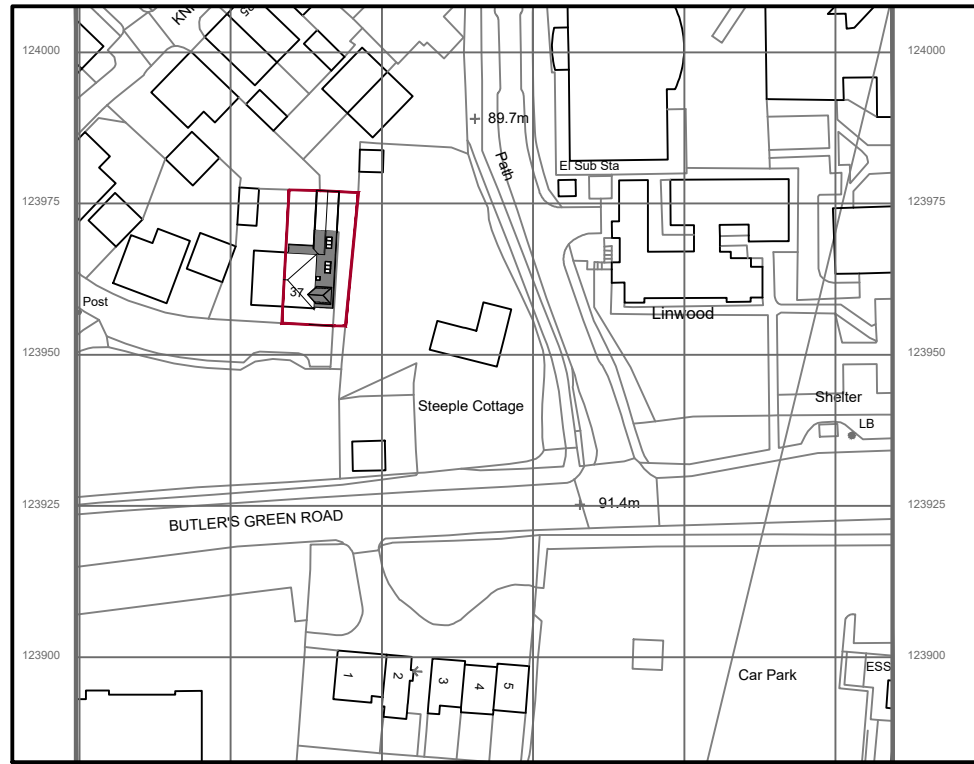


Location plan 1:1250

 

Scale In Metres



Block plan 1:500

 

Scale In Metres

rev.	date	comment
amendments		
klaarchitects		
client		
Mr & Mrs McAdam		
job		
37 Knight Close, Haywards Heath, RH16 1AB		
drawing number		
243.PL.02		
drawing title		
Proposed elevations, section a-a, Location & Block Plans		
date	scale/original sheet size	RIBA work stage
Mar '25	varies @ A1	3
Do not scale off drawing. Check all dimensions on site before work is commenced. All goods materials and workmanship to conform with current building regulations BS and COPS. © Copyright KLA Architects Ltd.		
kla architects limited 27 Parkland Road Haywards Heath, West Sussex RH16 1PJ		
telephone 07712 649 562 email kla.architects@gmail.com www.klaarchitects.co.uk		
Registered Office 27 Parkland Road, Haywards Heath, West Sussex RH16 1PJ		
Company No. 6338521		