





01 Site Plan - As Existing
2000 1:200 (at A3)

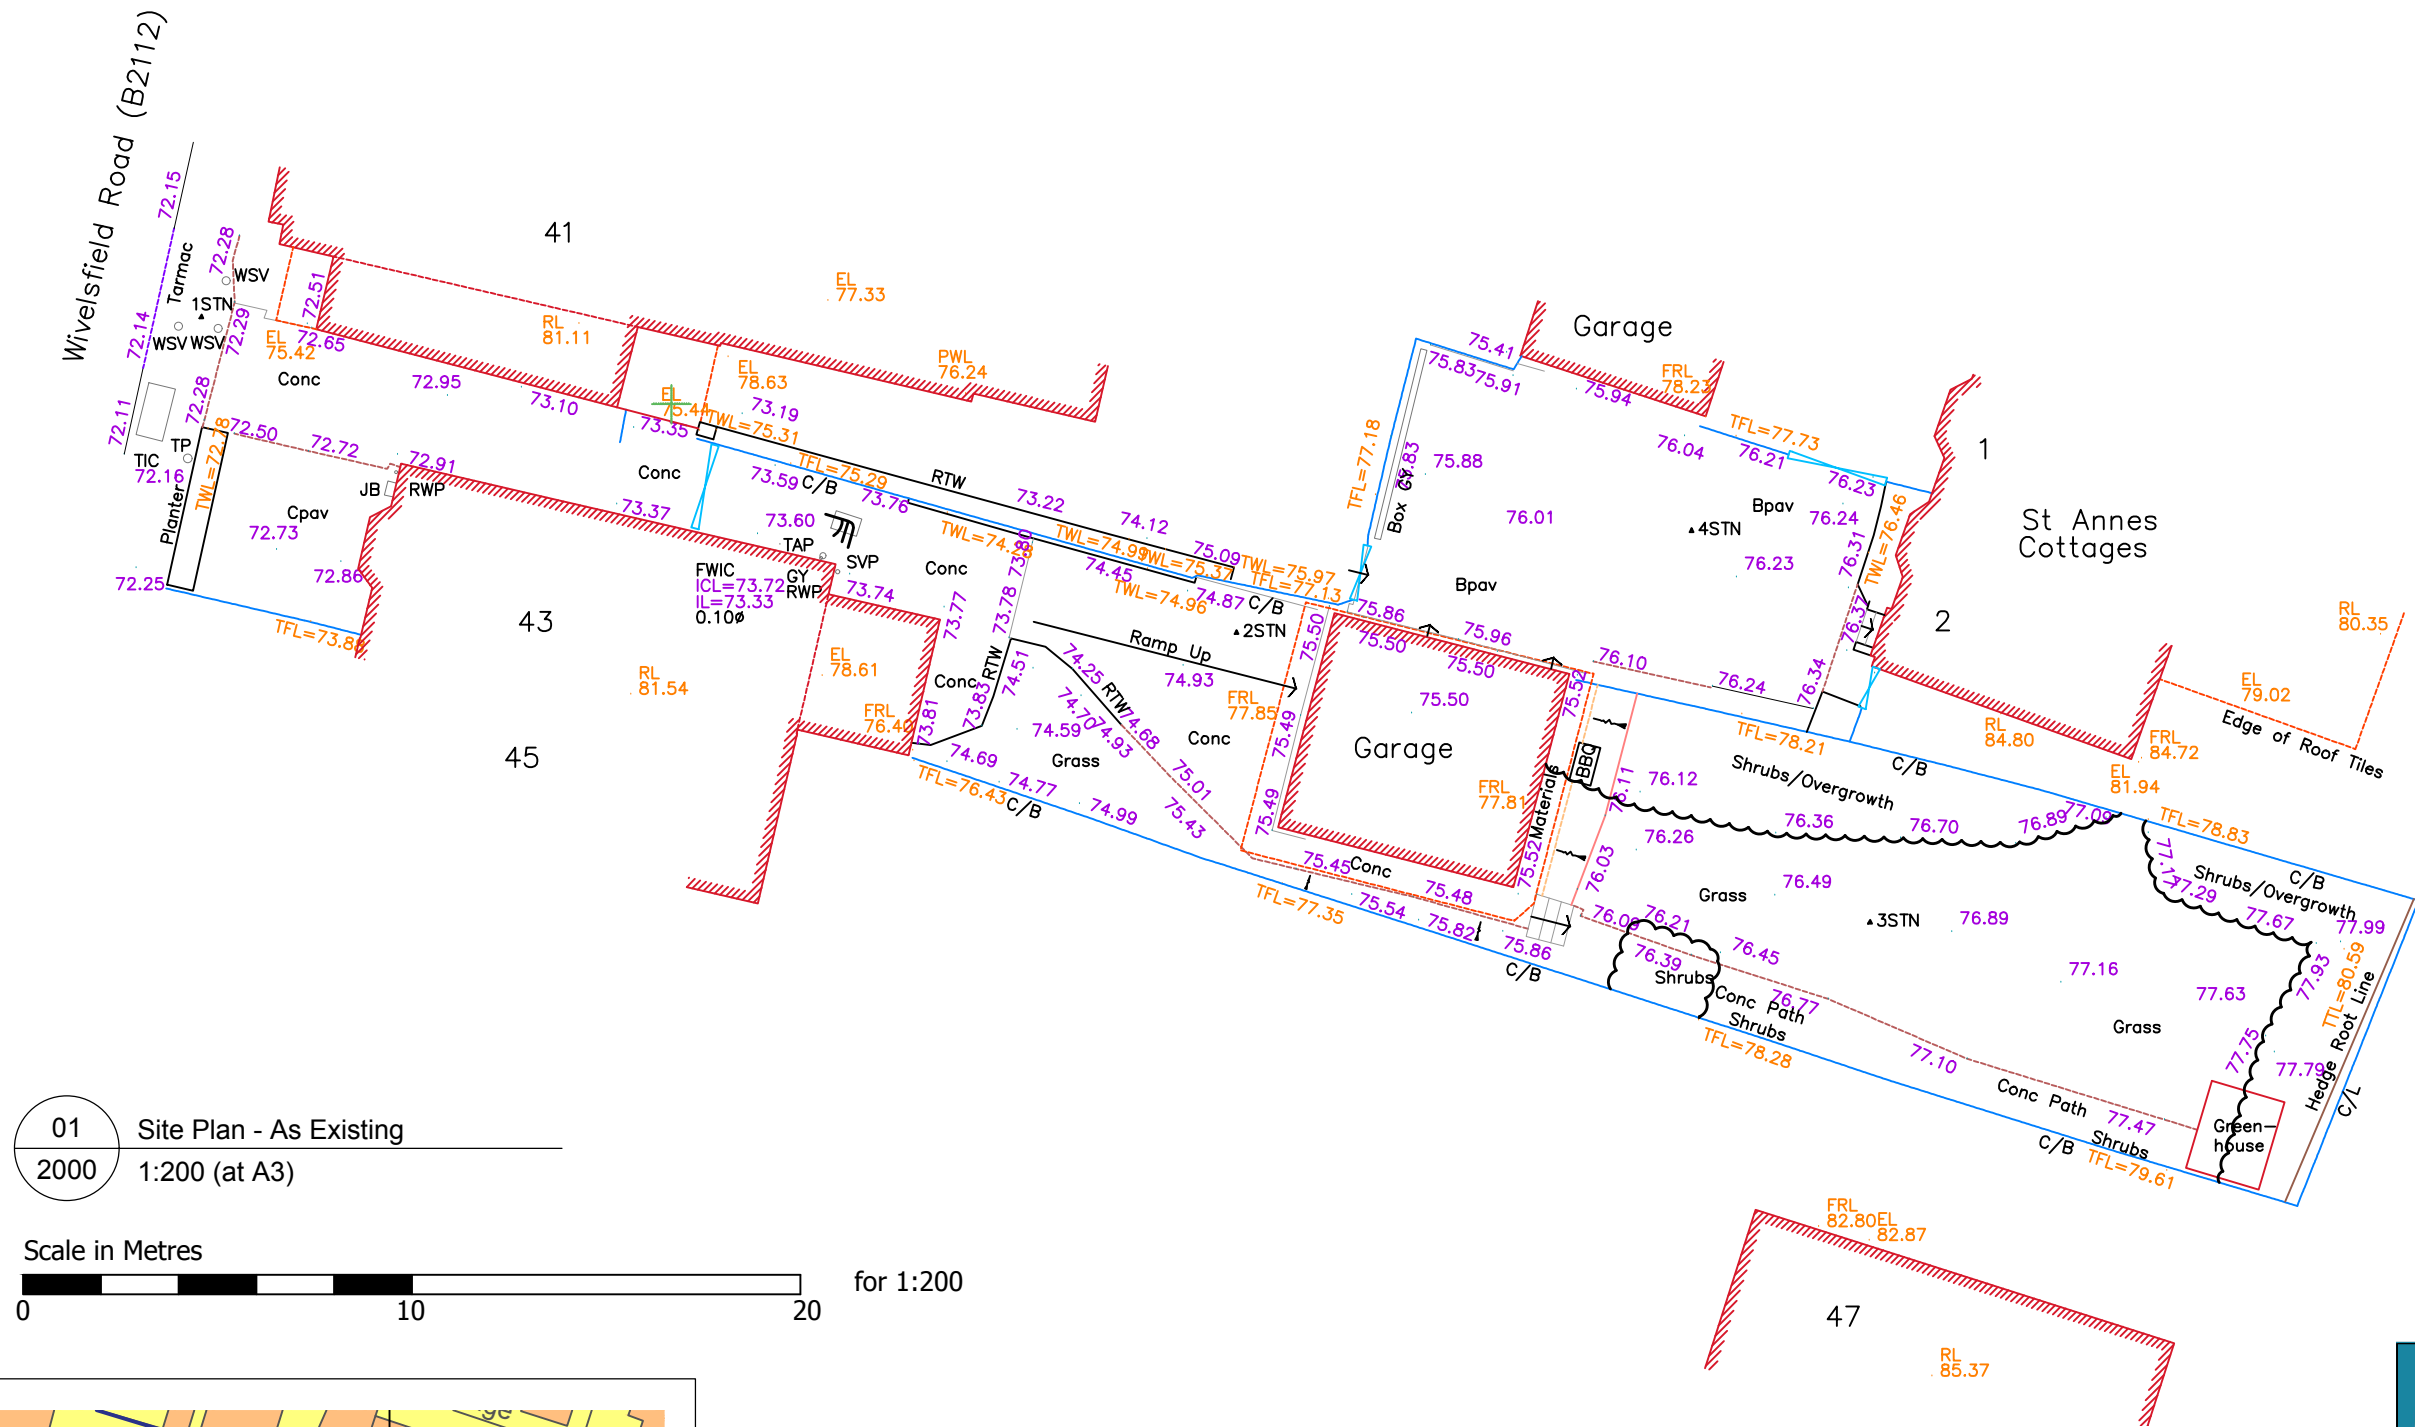

Location Key:

 

Proteus Management
Home Extension Consultants

Project:
Construction of a three bed dwelling with
associated landscaping at 43a Wivelsfield
road, RH16 4EN

Drawing Title:
Existing Site plan / topographical survey

Drawing Number:	Date:	Revision:
2000	01/10/24	A

Scale: (at A3)	Status:
1:200	Planning

Client:
Amy Bath