


Appendix C: Site A Drainage Design

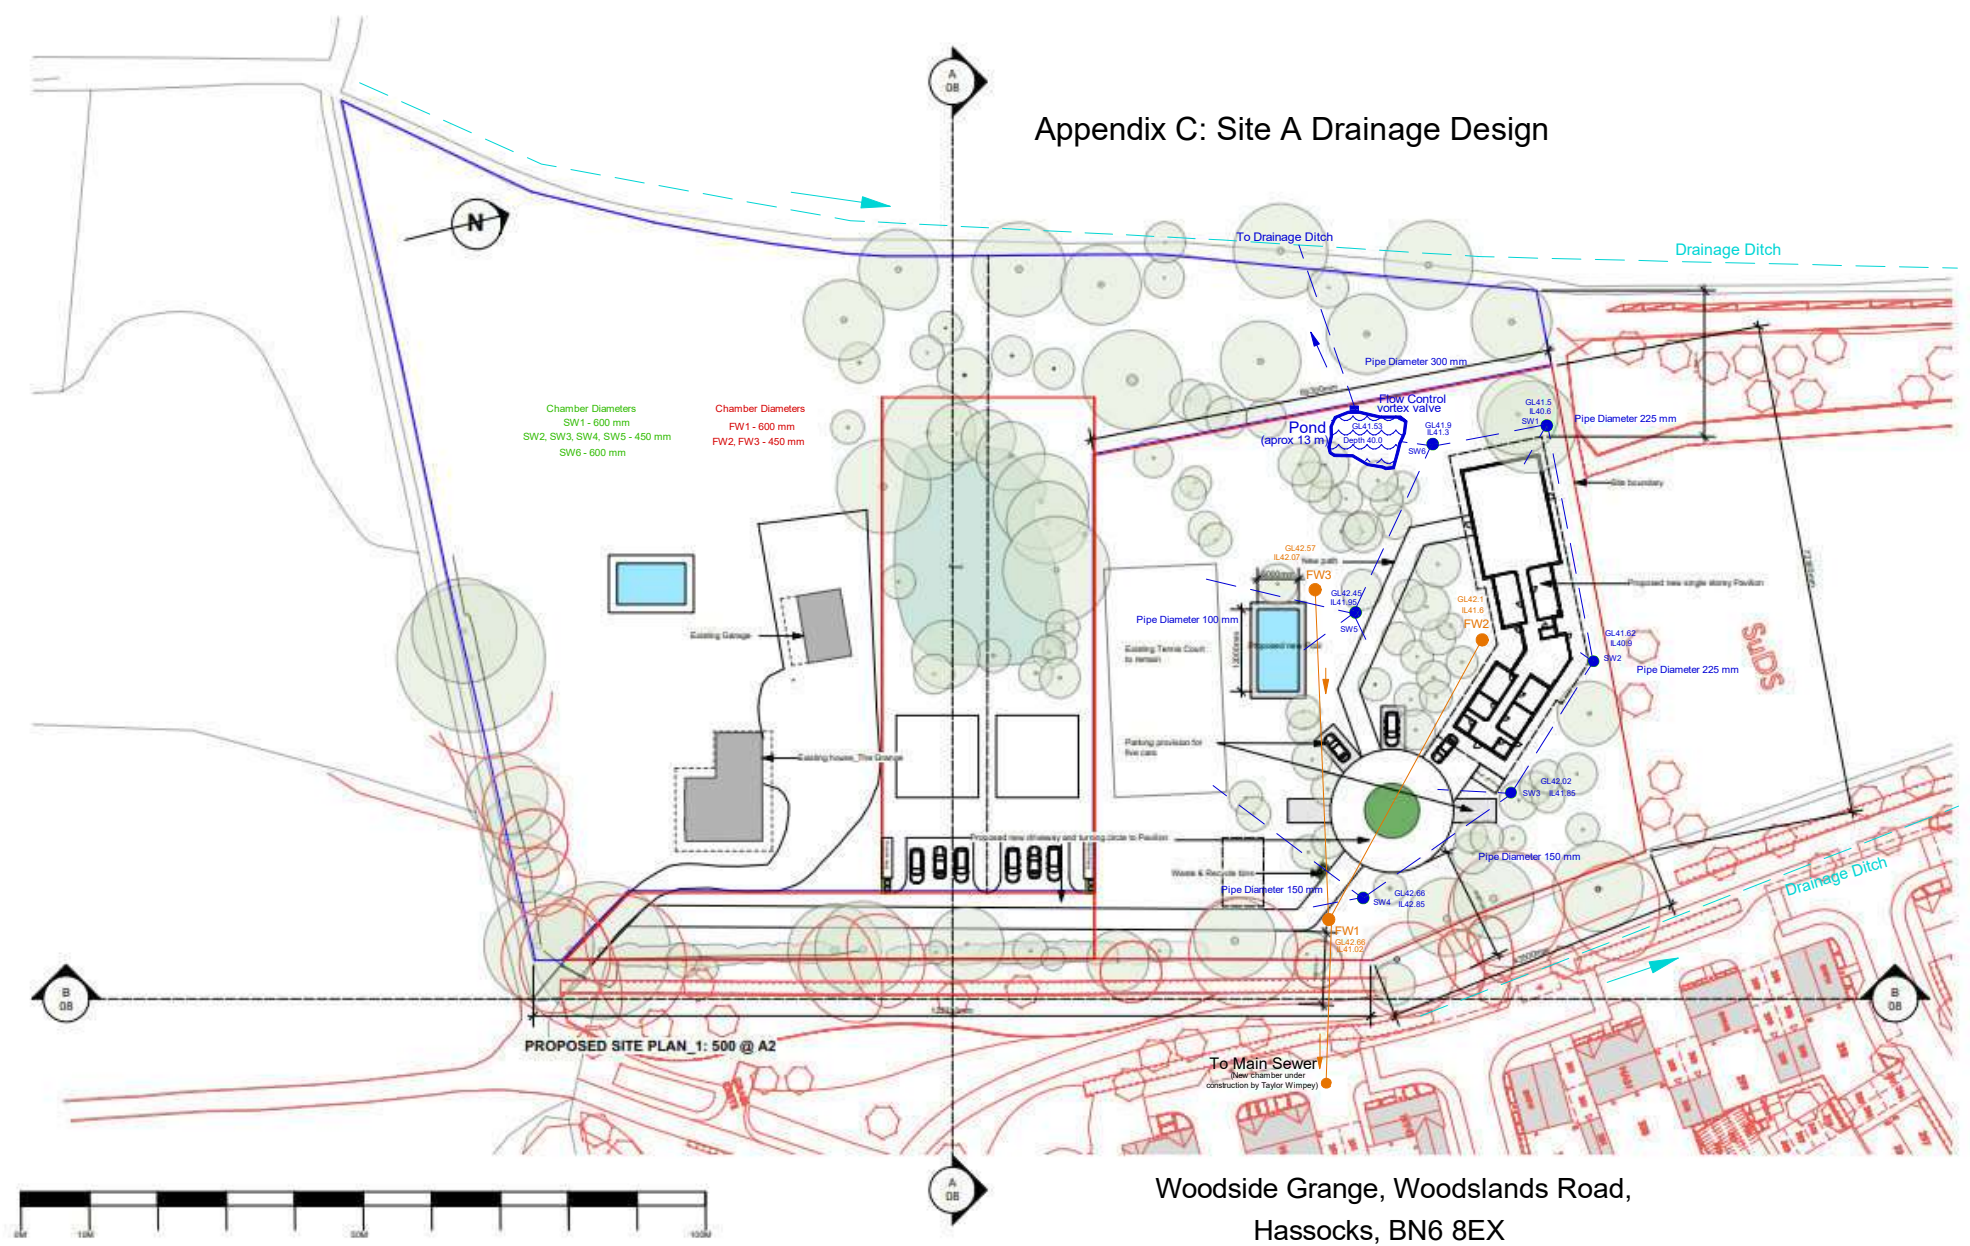

	SHERLOCK STUDIO LTD Unit 4, Oakdale Yard, North Street Brighton BN1 1YD 01273 594911	This drawing is the copyright of Sherlock Studio Ltd and may not be reproduced in any format without prior written permission. Drawing not to be scaled and neither dimension to be used. Dimensions to be reported to Sherlock Studio prior to construction. All materials, fixings and workmanship to be to the practices and current current British Standards as indicated.	CLIENT Mr Huynhcong Inang & Mr Tony Long PROJECT Woodside Grange Plot A, Harborne BND 661 JOB No 1744	DRG No 1744_09 DATE 04.10.2023 STATUS PLANNING	DRAWING SITE PLAN (PROPOSED) REVISION SCALE 1:300 @ A2
	