
 


Proposed Site Plan - New garage at Field House

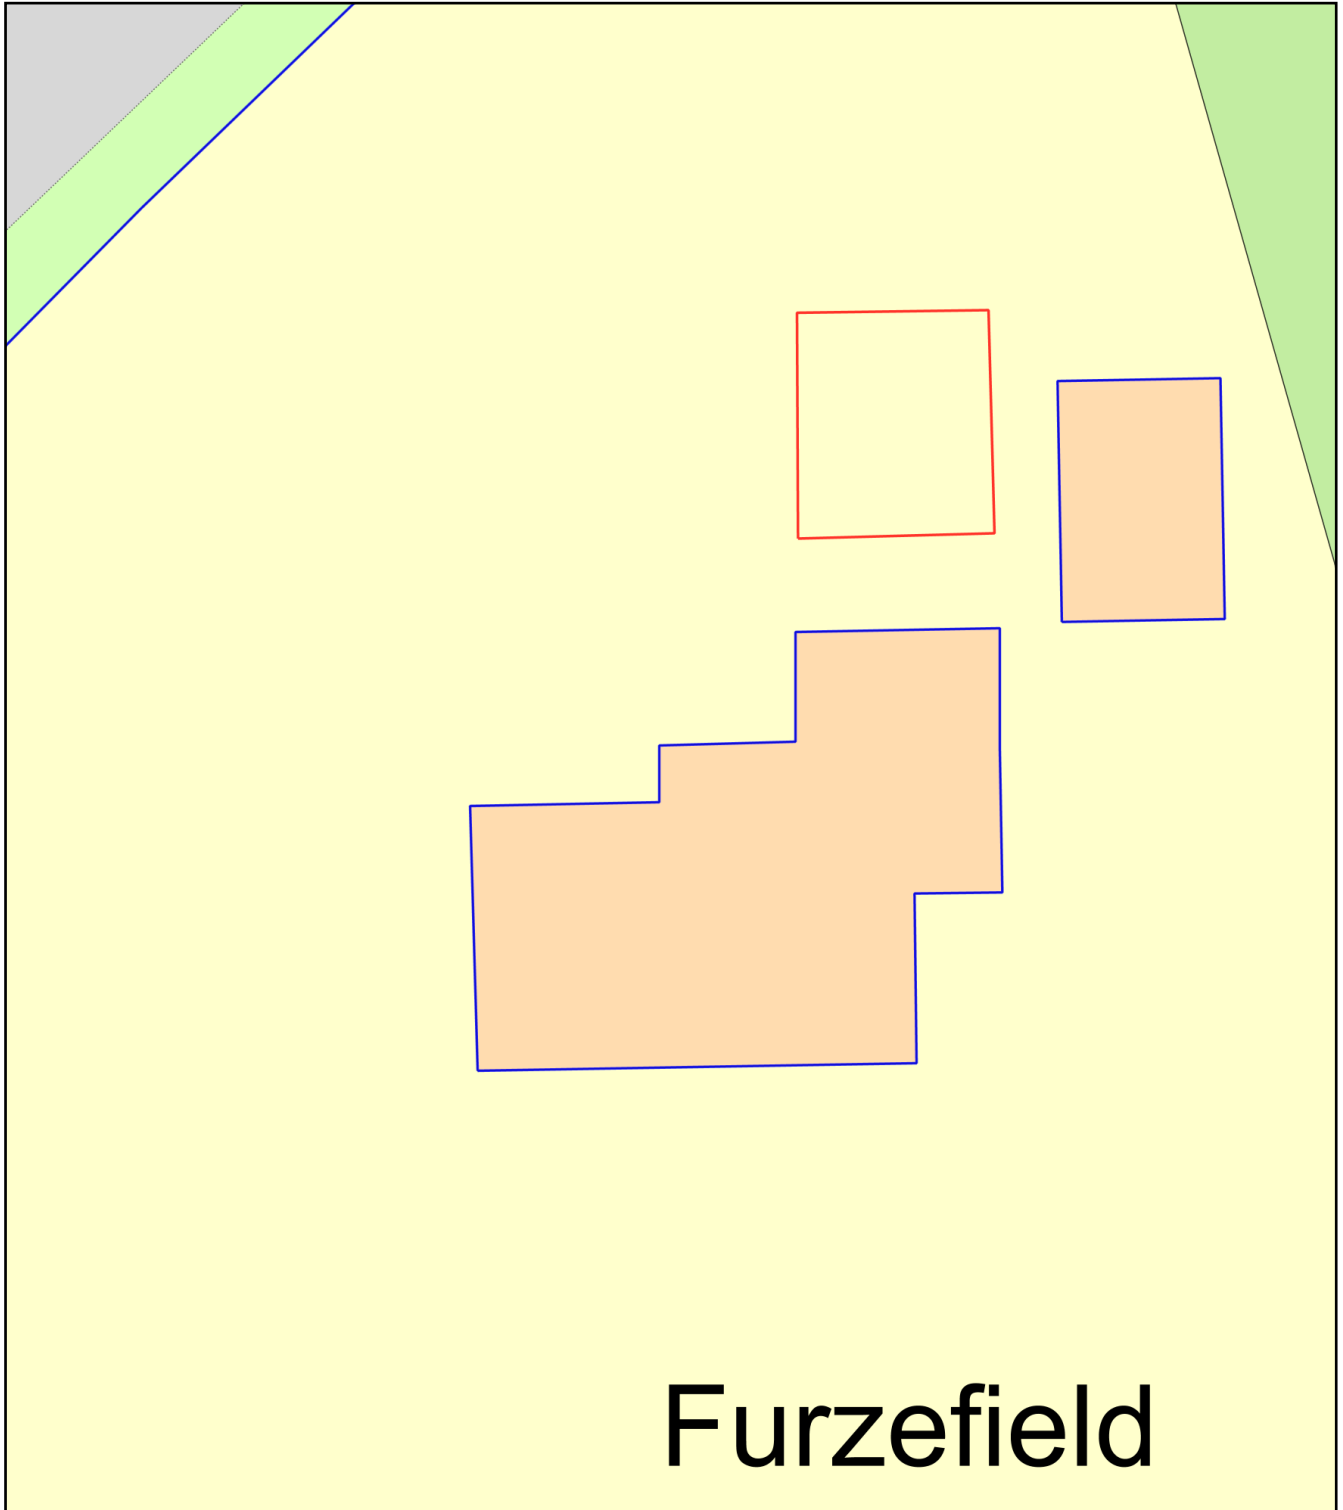

Plan Produced for: Emma Smyth

Date Produced: 09 Mar 2026

Plan Reference Number: TQRQM26068092434509

Scale: 1:200 @ A4