


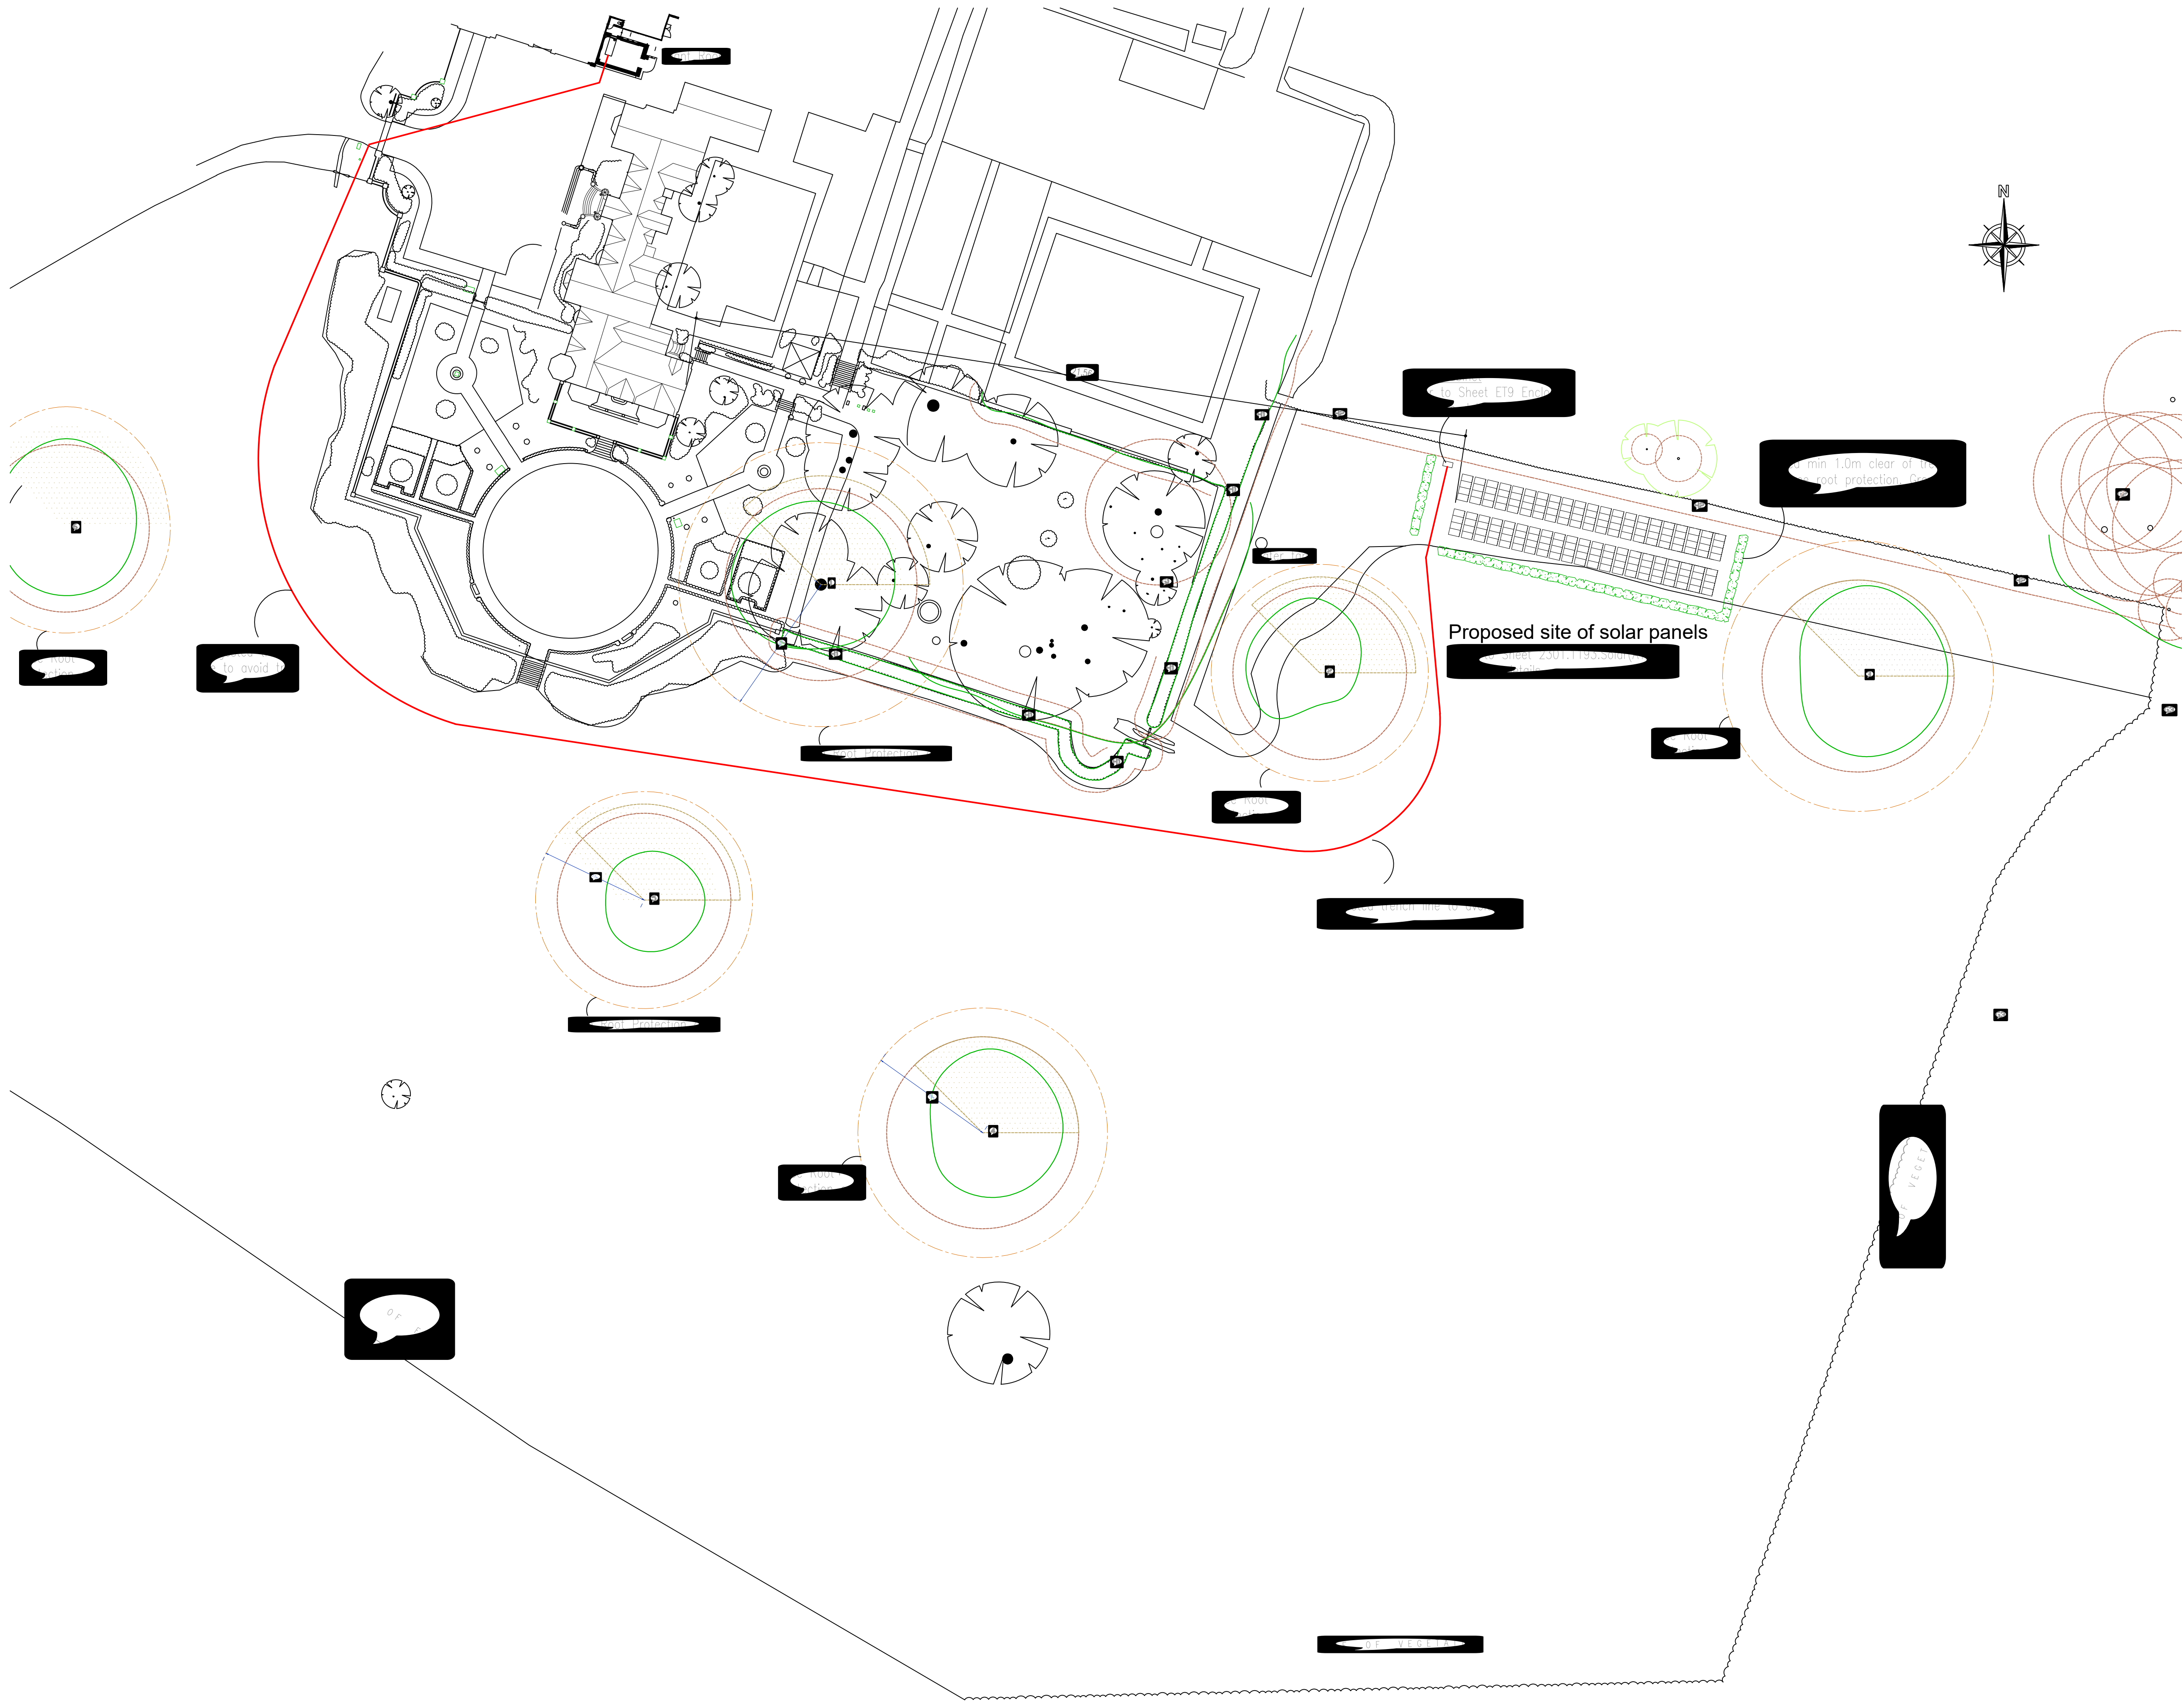

CLIENT Smart Planning

PROJECT Paxhill Park,
Park Lane, Lindfield, West Sussex RH16 2QS

TITLE Proposed installation of ground level solar
panels in grounds of Paxhill Park

DRAWING Proposed Site Plan

DRAWING NO 2301.1193.PS

DATE Mar 2023

REVISIONS AND ISSUE
A:02/05/23 Amended location of trees, trench,
solar panel arrays and Utility cabinet
B:13/06/23 Amended location of hedgerow to
surround solar array, minor relocation of solars,
cabinet and trench

DRAWN BY: CB CHECKED BY: PC

NOTES:
Not for construction. Please do not scale from this drawing
unless for planning purposes. All contractors, sub-contractors
and suppliers are advise to check relevant dimensions and levels
on site prior to the commencement of work.
This drawing is copyright and may not be reproduced in any part
of form without written consent of Heritage Unlimited.

SCALE 1:500@A1