



BELMONT DESIGNS
ARCHITECTURAL PRACTICE

james@belmont-designs.co.uk
www.belmont-designs.co.uk
37 Ashenground Road
Haywards Heath
RH16 4PS
Tel: 01444 455161 Mobile 07885 387900

NOTES

DO NOT SCALE OFF THIS DRAWING.

CHECK ALL DIMENSIONS ON SITE BEFORE ANY WORK IS COMMENCED.
ALL GOODS MATERIALS AND WORKMANSHIP MUST CONFORM WITH CURRENT BUILDING REGULATIONS, BRITISH STANDARDS AND CODES OF PRACTICE.

A	17/04/25	JM	Addition of ground floor window
Rev	Date	By	Amendment


Client
Mr & Mrs M Davison

Site Address
**51 William Allen Lane
Lindfield
West Sussex
RH16 2SE**

Project
**Proposed single storey extension to
the side of the property and new
outbuilding**

Drawing Title
**Existing GF and FF Plans -
Planning**

Date	Scale	Drawn By	JM
March 2025	1:50@A1	Checked By	JTM
Job No	Dwg No	Rev	
B.037.24	02	A	

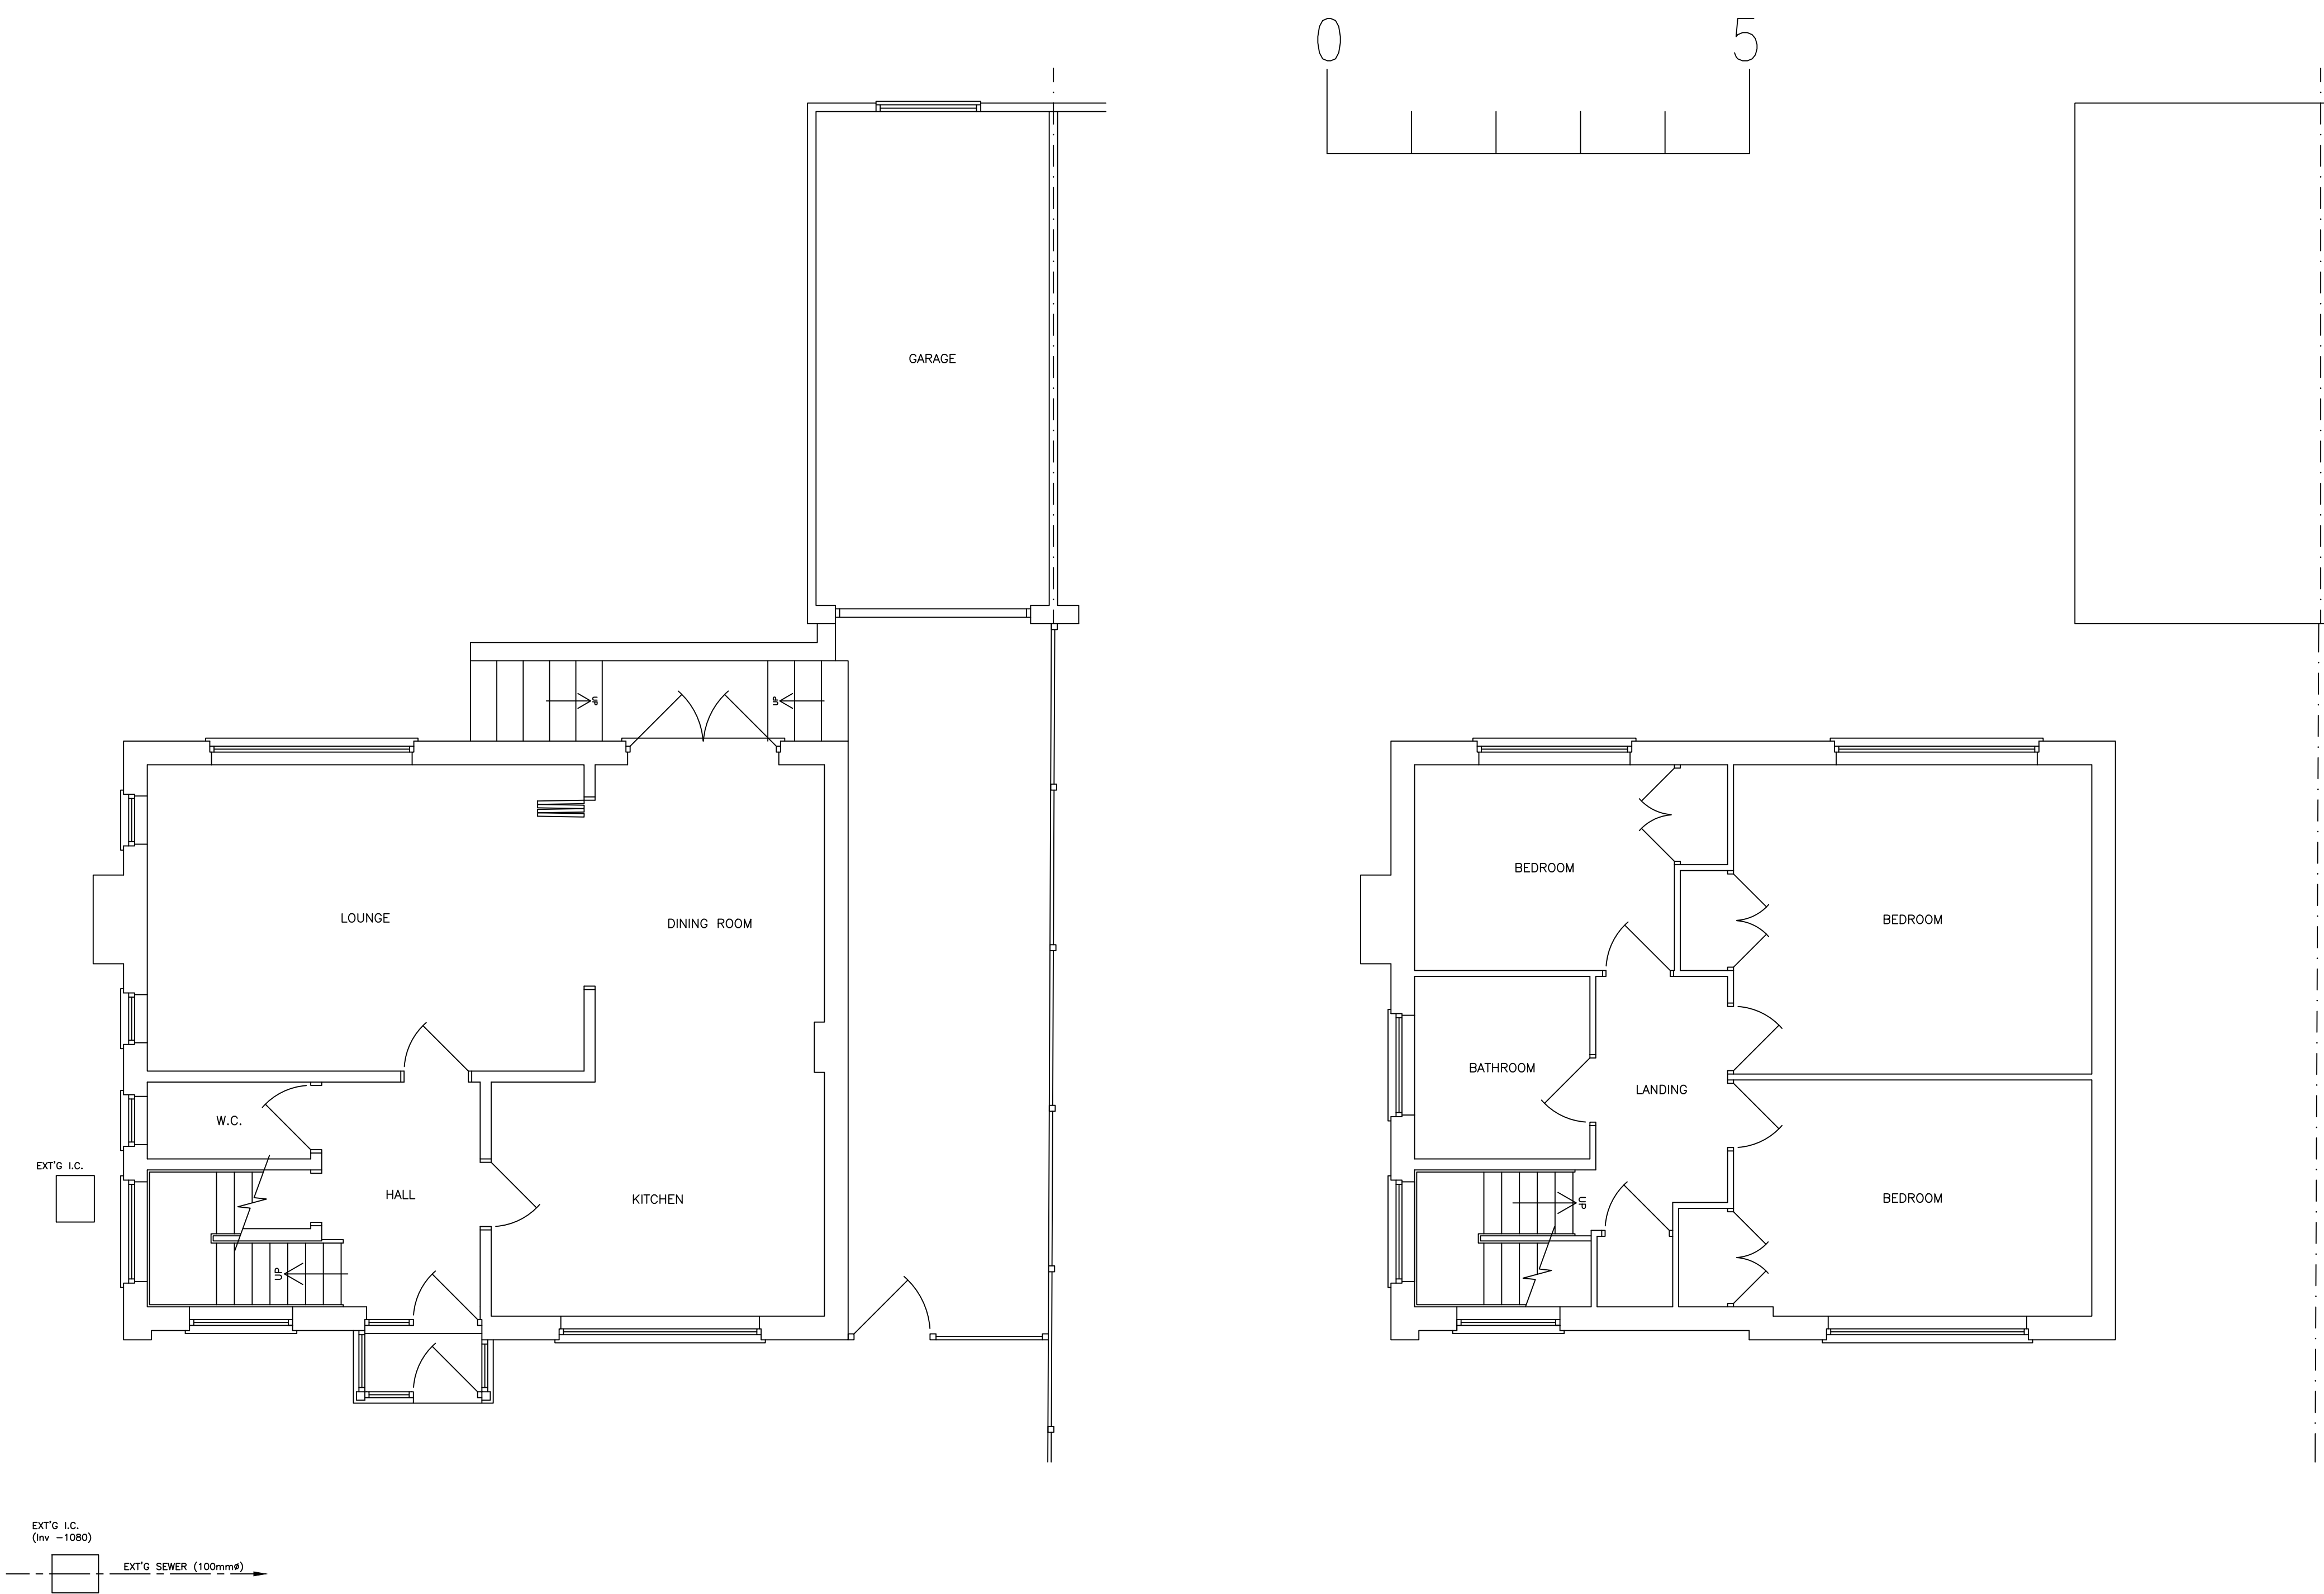

- EXISTING GROUND FLOOR PLAN - 1:50 -

- EXISTING FIRST FLOOR PLAN -