


PROPOSED FRONT Elevation:
@1:100



PROPOSED Rear Elevation:
@1:100



PROPOSED ROOF Plan:
@1:100

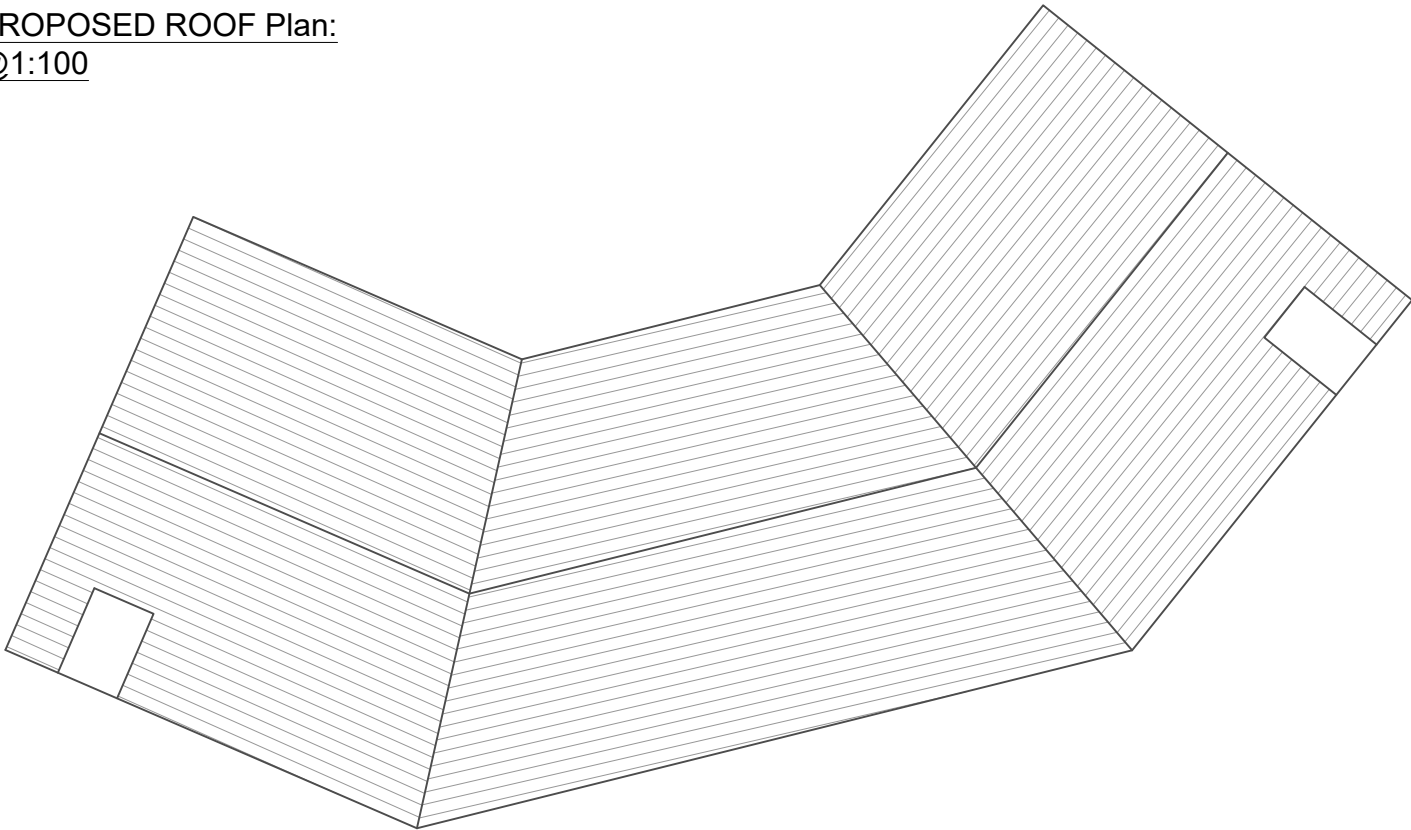

PROPOSED Front Elevation:
@1:100



71, 73, 75 & 77
Barncroft Drive, Lindfield
Haywards Heath, Sussex RH16
Existing Roof Plan
& Elevations

Scale 1:100 A3
0 1 2 4m