


location plan - scale 1:1250 @ A3



site plan - scale 1:500 @ A3

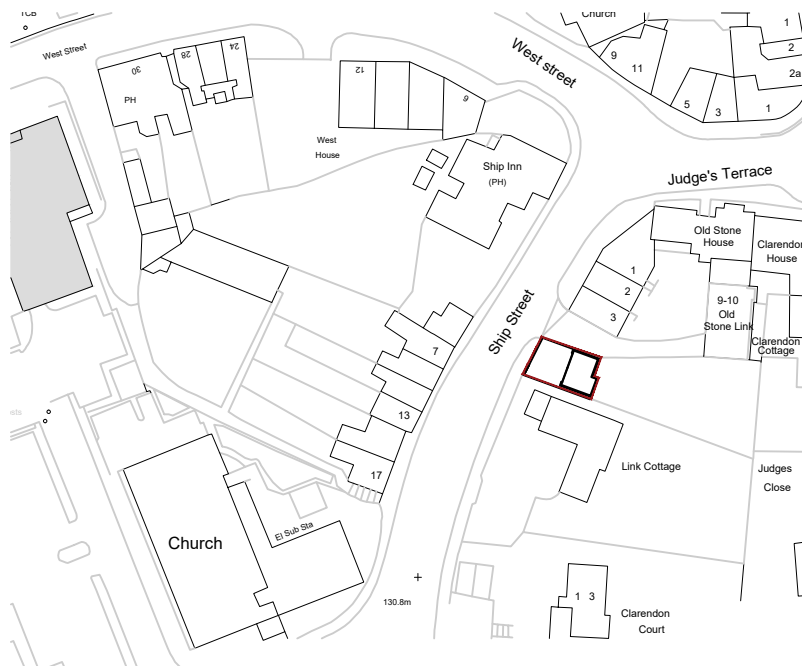

GENERAL NOTES :

- 1 - THIS DRAWING IS THE COPYRIGHT OF B+C ARCHITECTURE. IT IS NOT TO BE REPRODUCED IN ANY WAY OR FORM WITHOUT PRIOR WRITTEN CONSENT.
- 2 - Do not scale from the drawing unless for works starting and any discrepancies to be verified on site prior to any works.
- 3 - All dimensions to be verified on site prior to any works.
- 4 - This drawing is to be read in conjunction with relevant consultants and specialist drawings.
- 5 - All works to comply with the relevant British Standards, Codes of Practice and Regulations.

PROJECT :  
garages at old stone link, ship street, east grinstead, rh19 4ef

DRAWING :  
site - location plan

DRAWING STATUS :  
planning submission

JOB NO :  
tom - 328

DRAWING NO :  
100

SCALE :  
as indicated @ A3

DATE :  
june 2025

DRAWN BY :  
pc

REVISIONS :  
none