


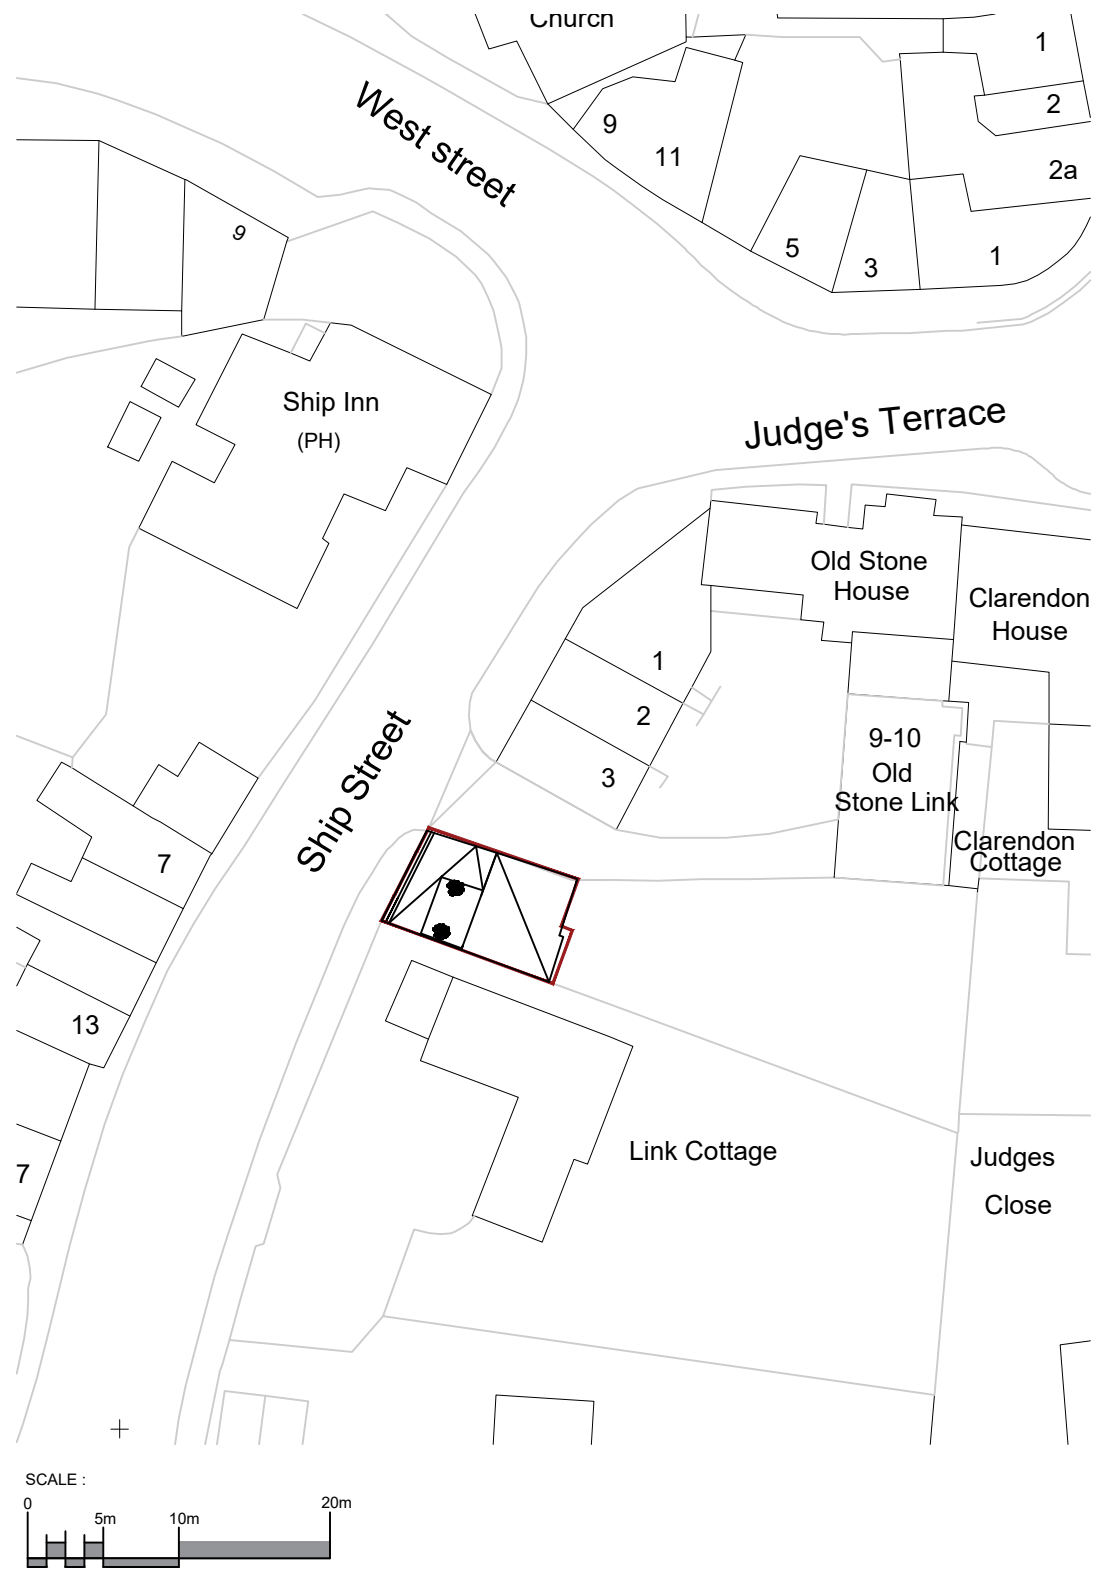

site plan - scale 1:500 @ A3



GENERAL NOTES :
1 - THIS DRAWING IS THE COPYRIGHT OF B+C ARCHITECTURE. IT IS NOT TO BE REPRODUCED IN ANY WAY OR FORM WITHOUT PRIOR WRITTEN CONSENT.
2 - Do not scale from this drawing unless for works starting and any discrepancies to be verified on site prior to any works.
3 - All dimensions to be verified on site prior to any works.
4 - This drawing is to be read in conjunction with relevant consultants and specialist drawings.
5 - All works to comply with the relevant British Standards, Codes of Practice and Regulations.

PROJECT :
garages at old stone link, ship street, east grinstead, rh19 4ef

DRAWING :
site plan proposed

DRAWING STATUS :
planning submission

JOB NO :
tom - 328

DRAWING NO :
101

SCALE :
as indicated @ A3

DATE :
june 2025

DRAWN BY :
pc

REVISIONS :
none