






EXISTING FRONT ELEVATION

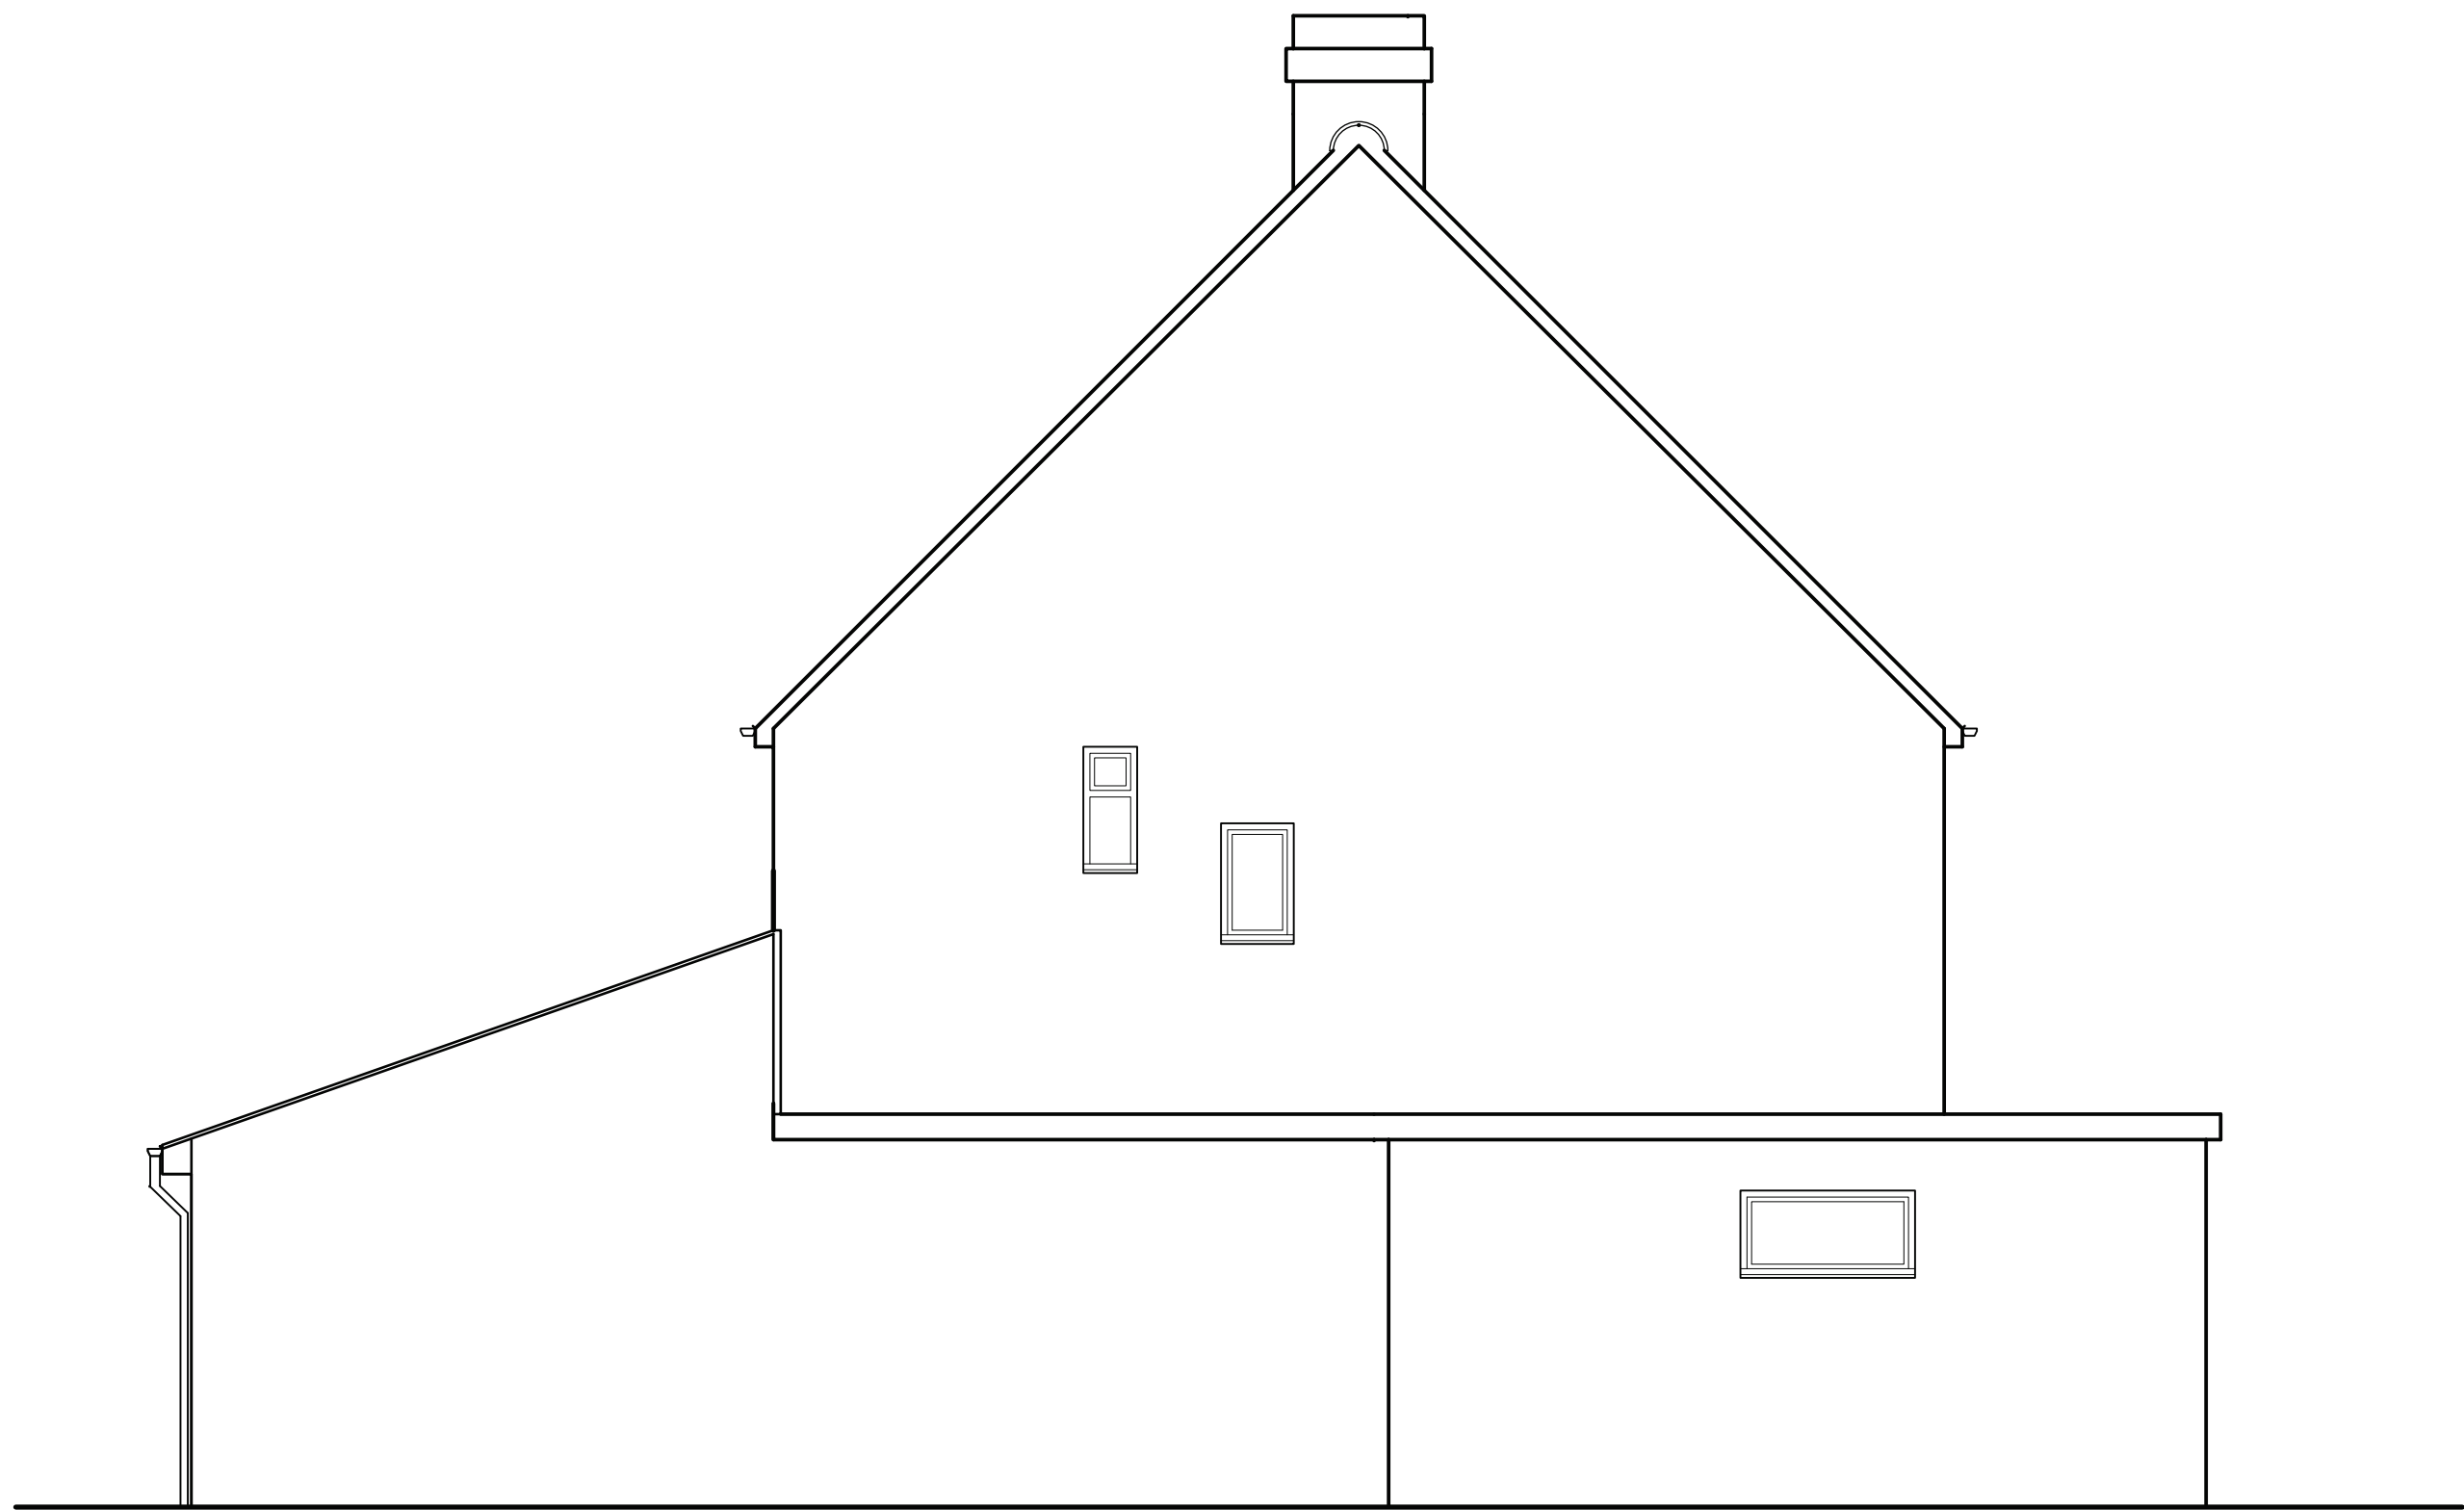


EXISTING SIDE ELEVATION - A

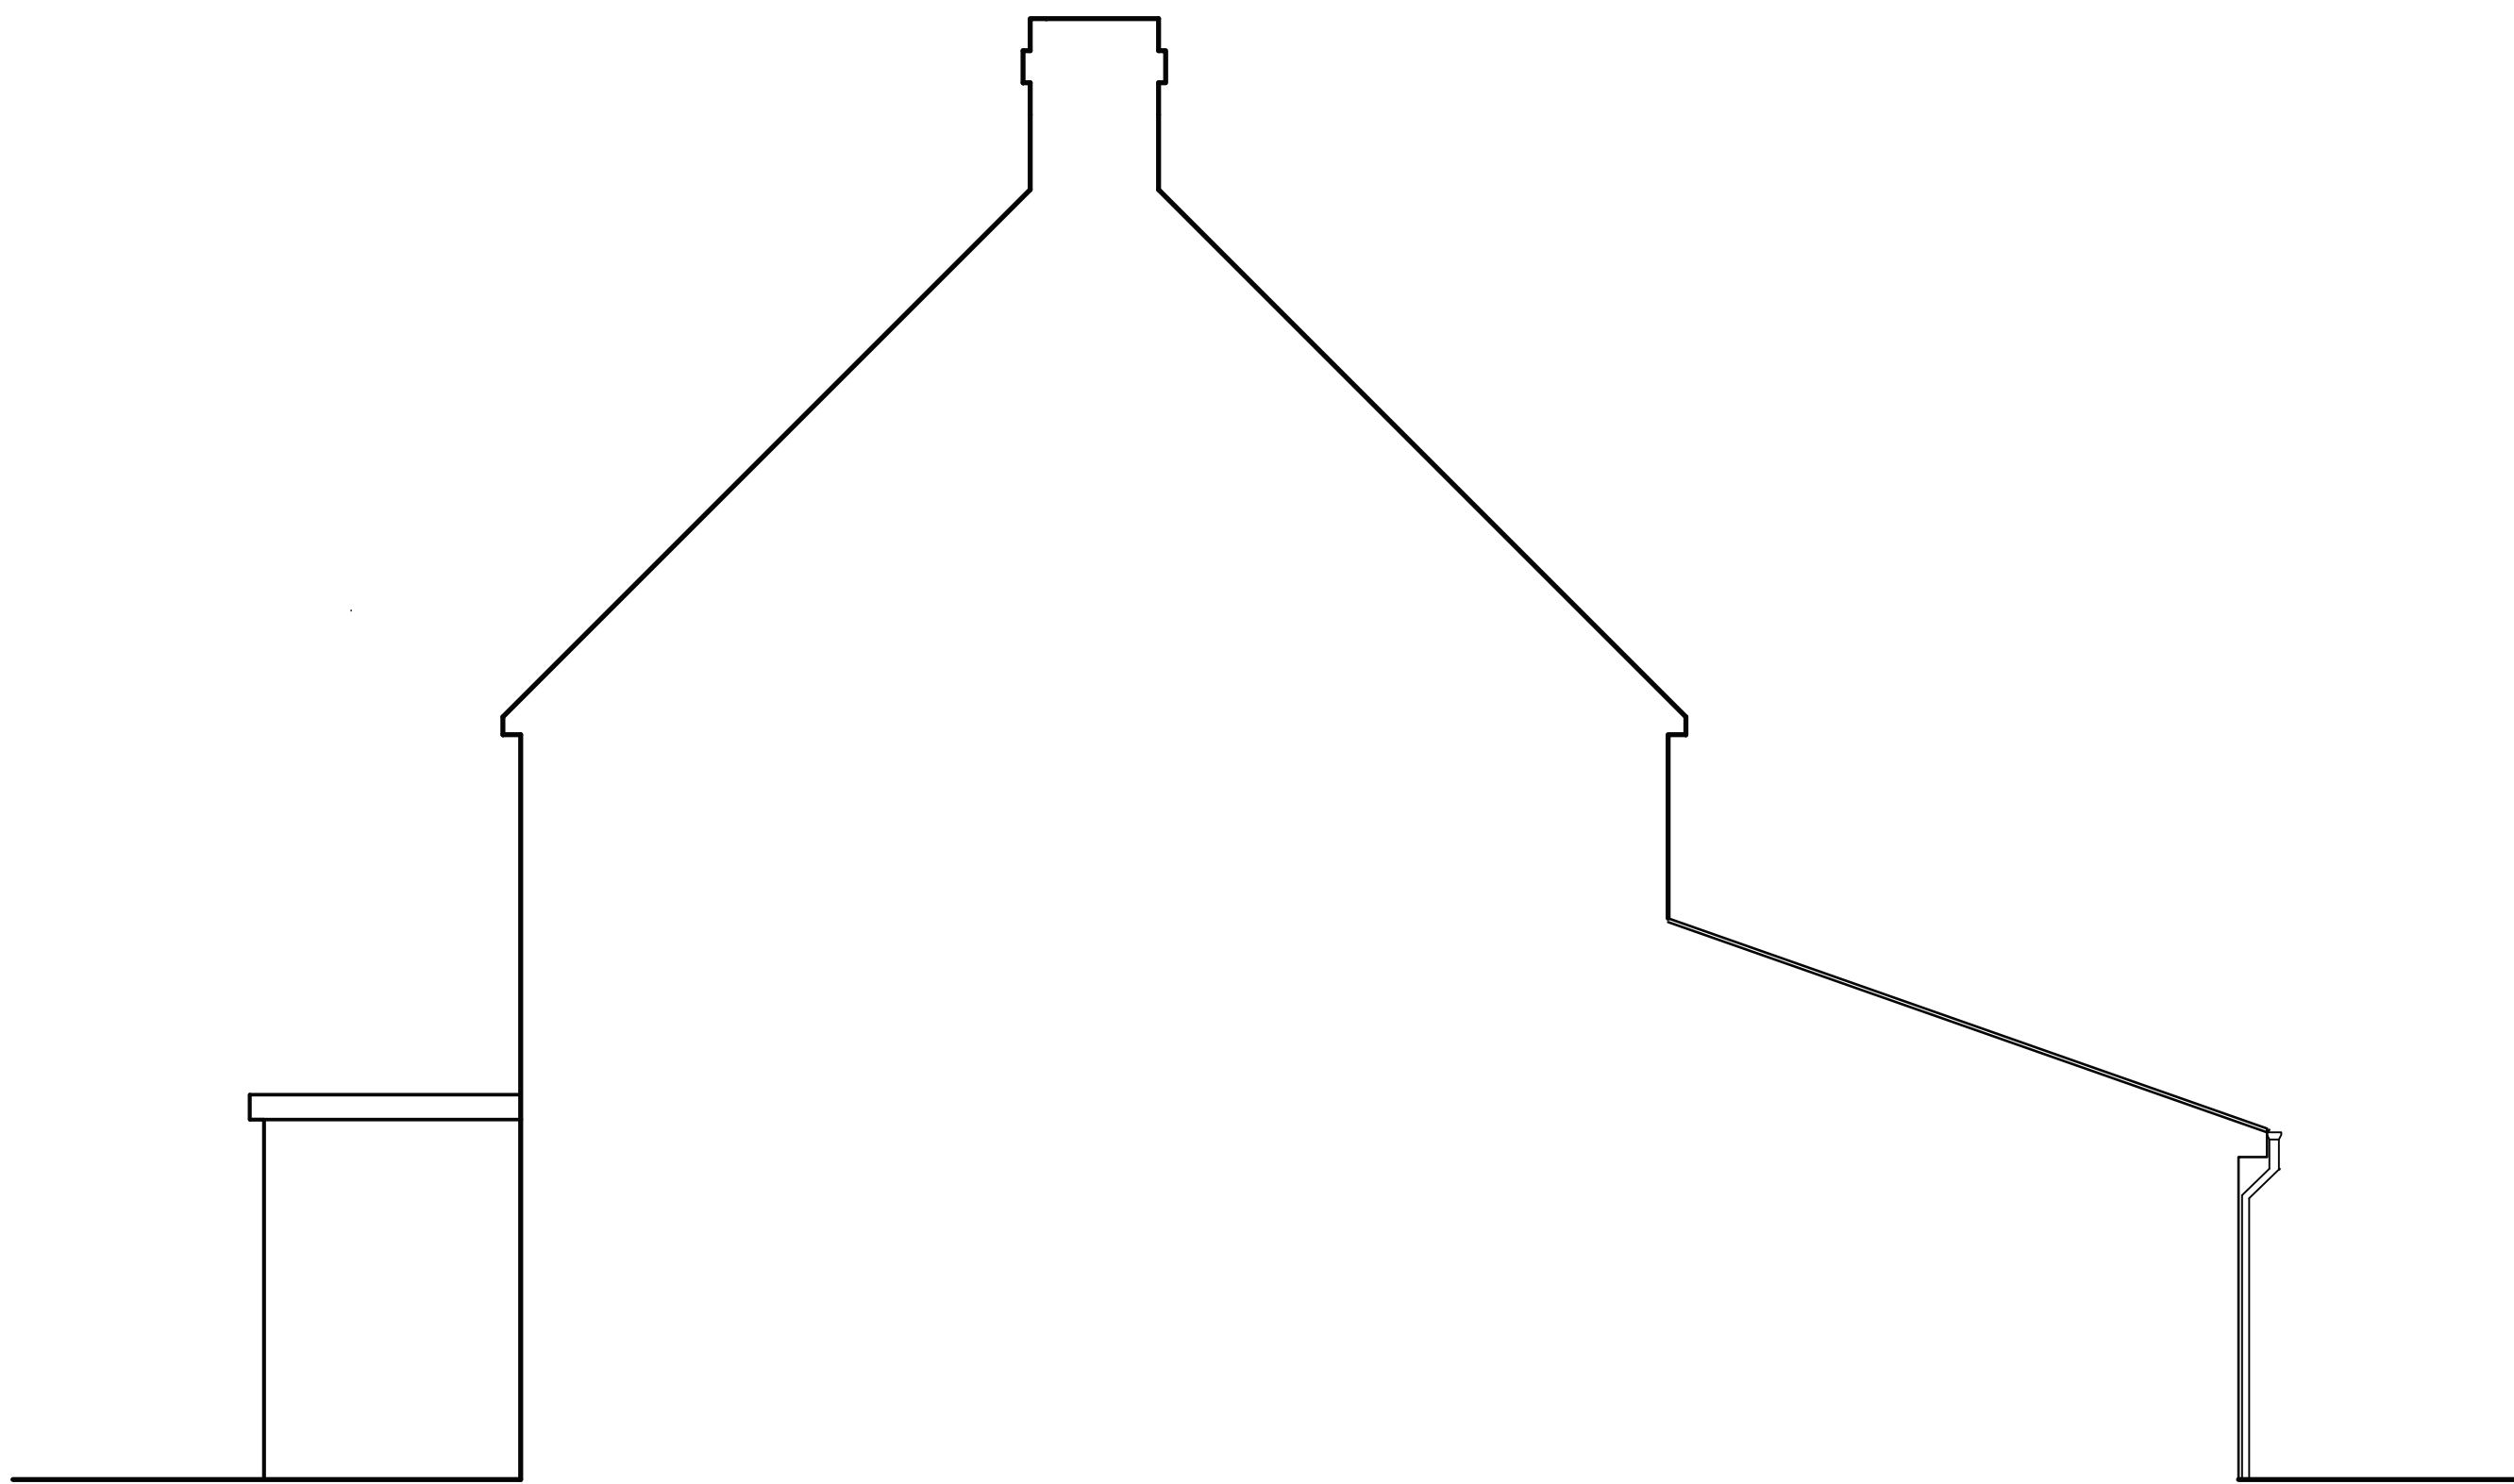

EXISTING SIDE ELEVATION - B

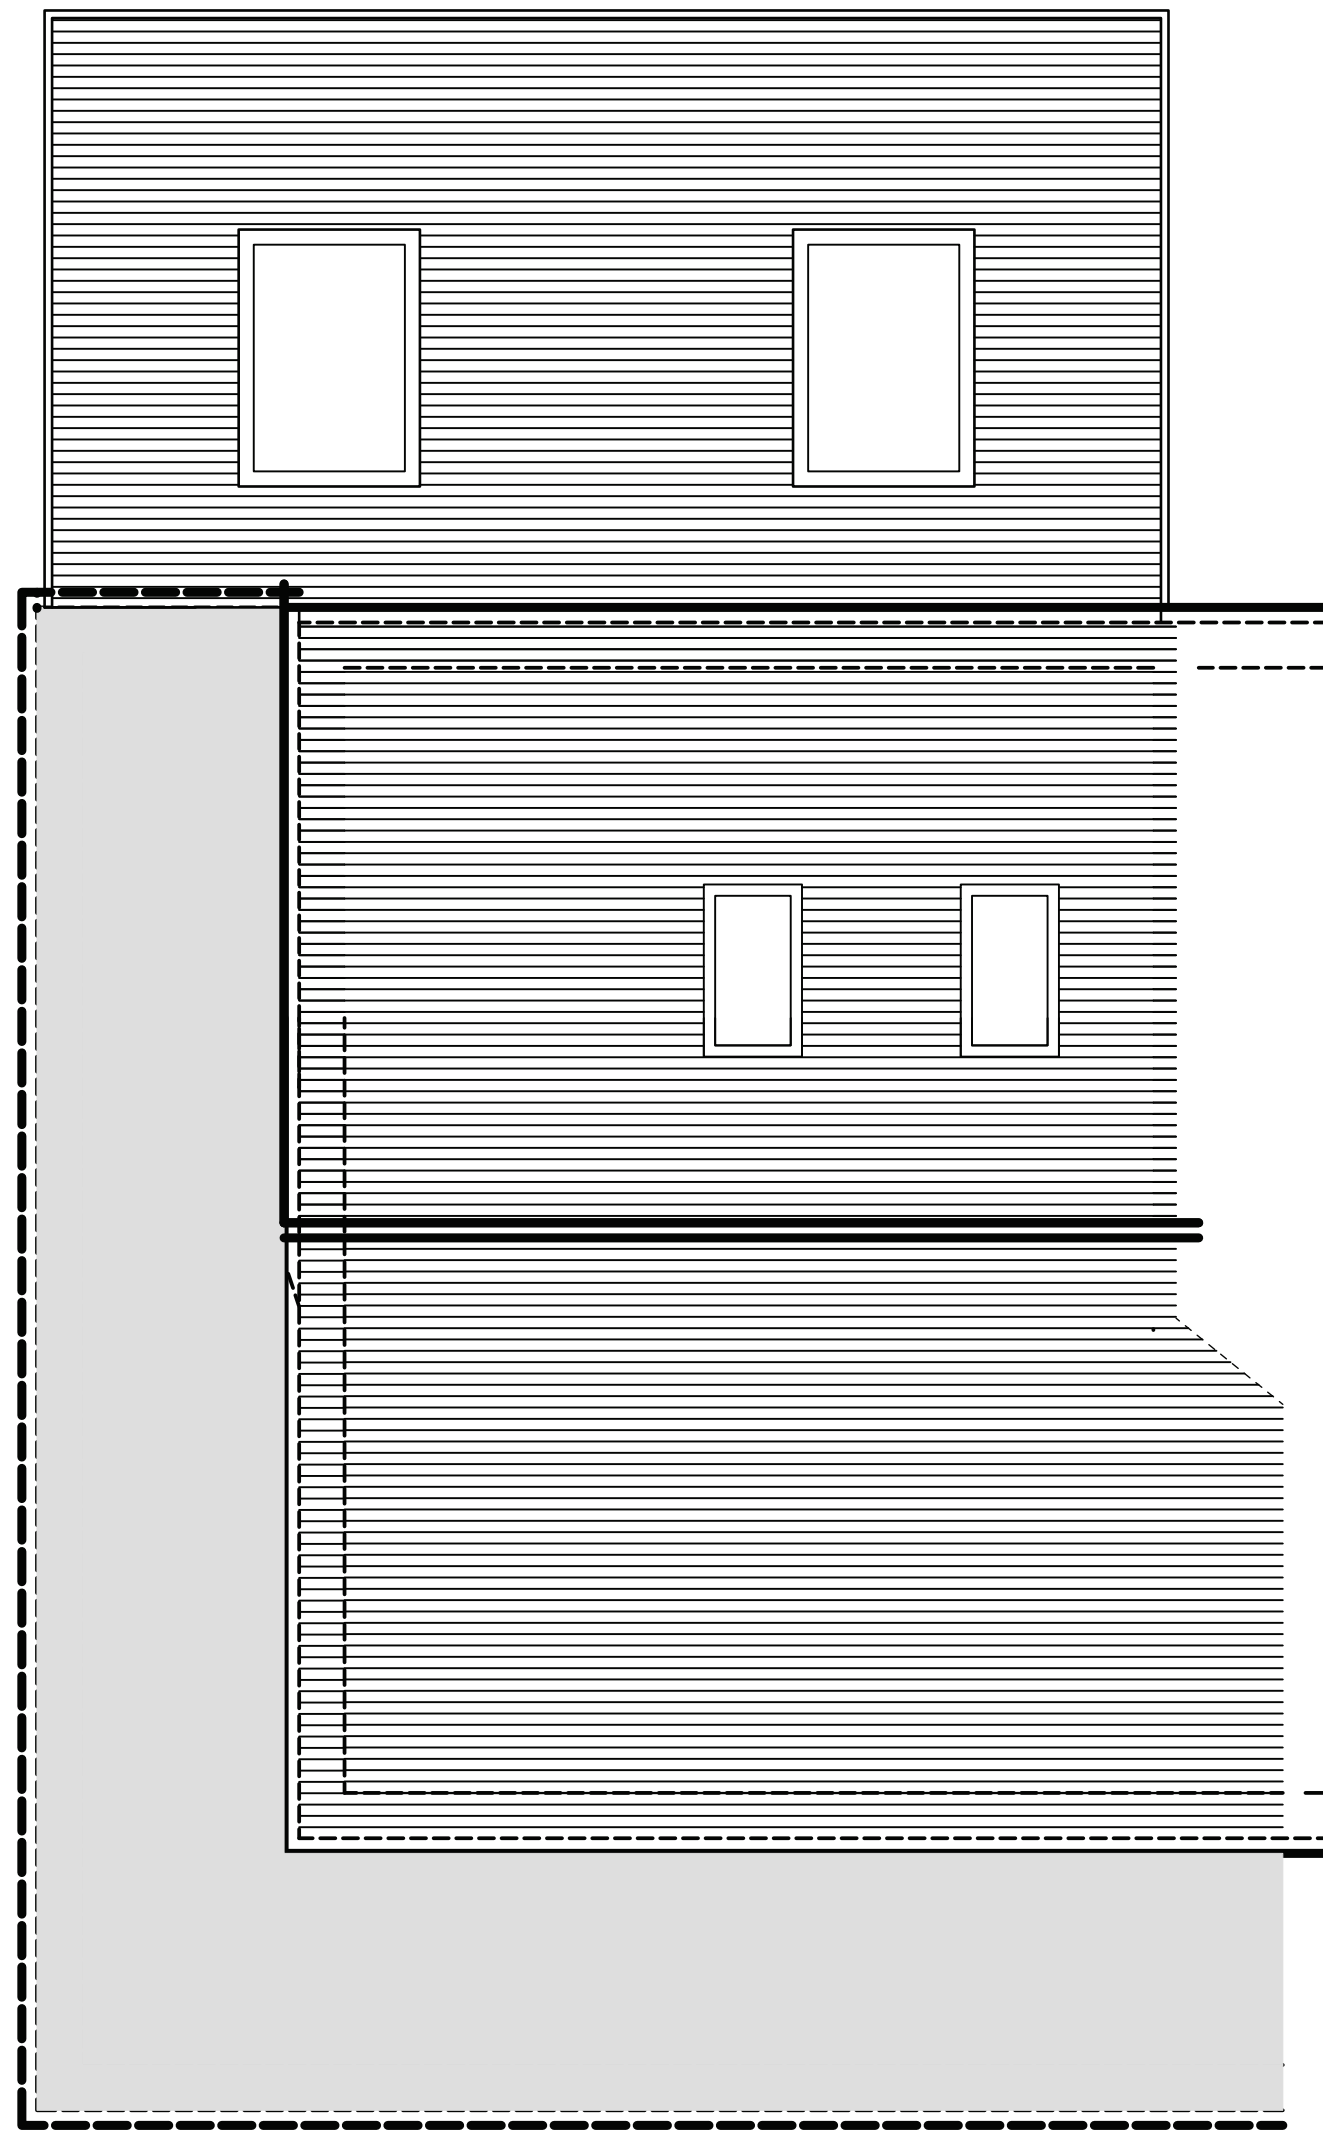

EXISTING ROOF PLAN - SCALE - 1:100

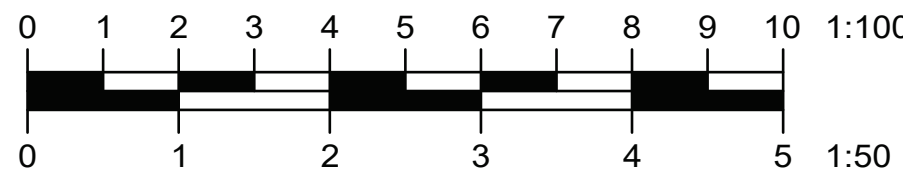

A	Date	Revisions
©copyright		
DANA MARINA DESIGN		
www.danamarina.co.uk		
danamarinadesign@outlook.com		
07742 462 938		
Client		
Mr & Mrs Penedo		
Address		
25 Sachville Lane		
East Overhead		
R17 2AX		
Drawing Title		
Proposed floor plans and elevations		
from flat roof to pitched roof		
Scale		
Floor plans @ 1:50		
Date	Drawn by	
MARCH 2026	D.Cassan-Orzeleca	
Orig No.	Rev.	
000/FRTPR	-	