




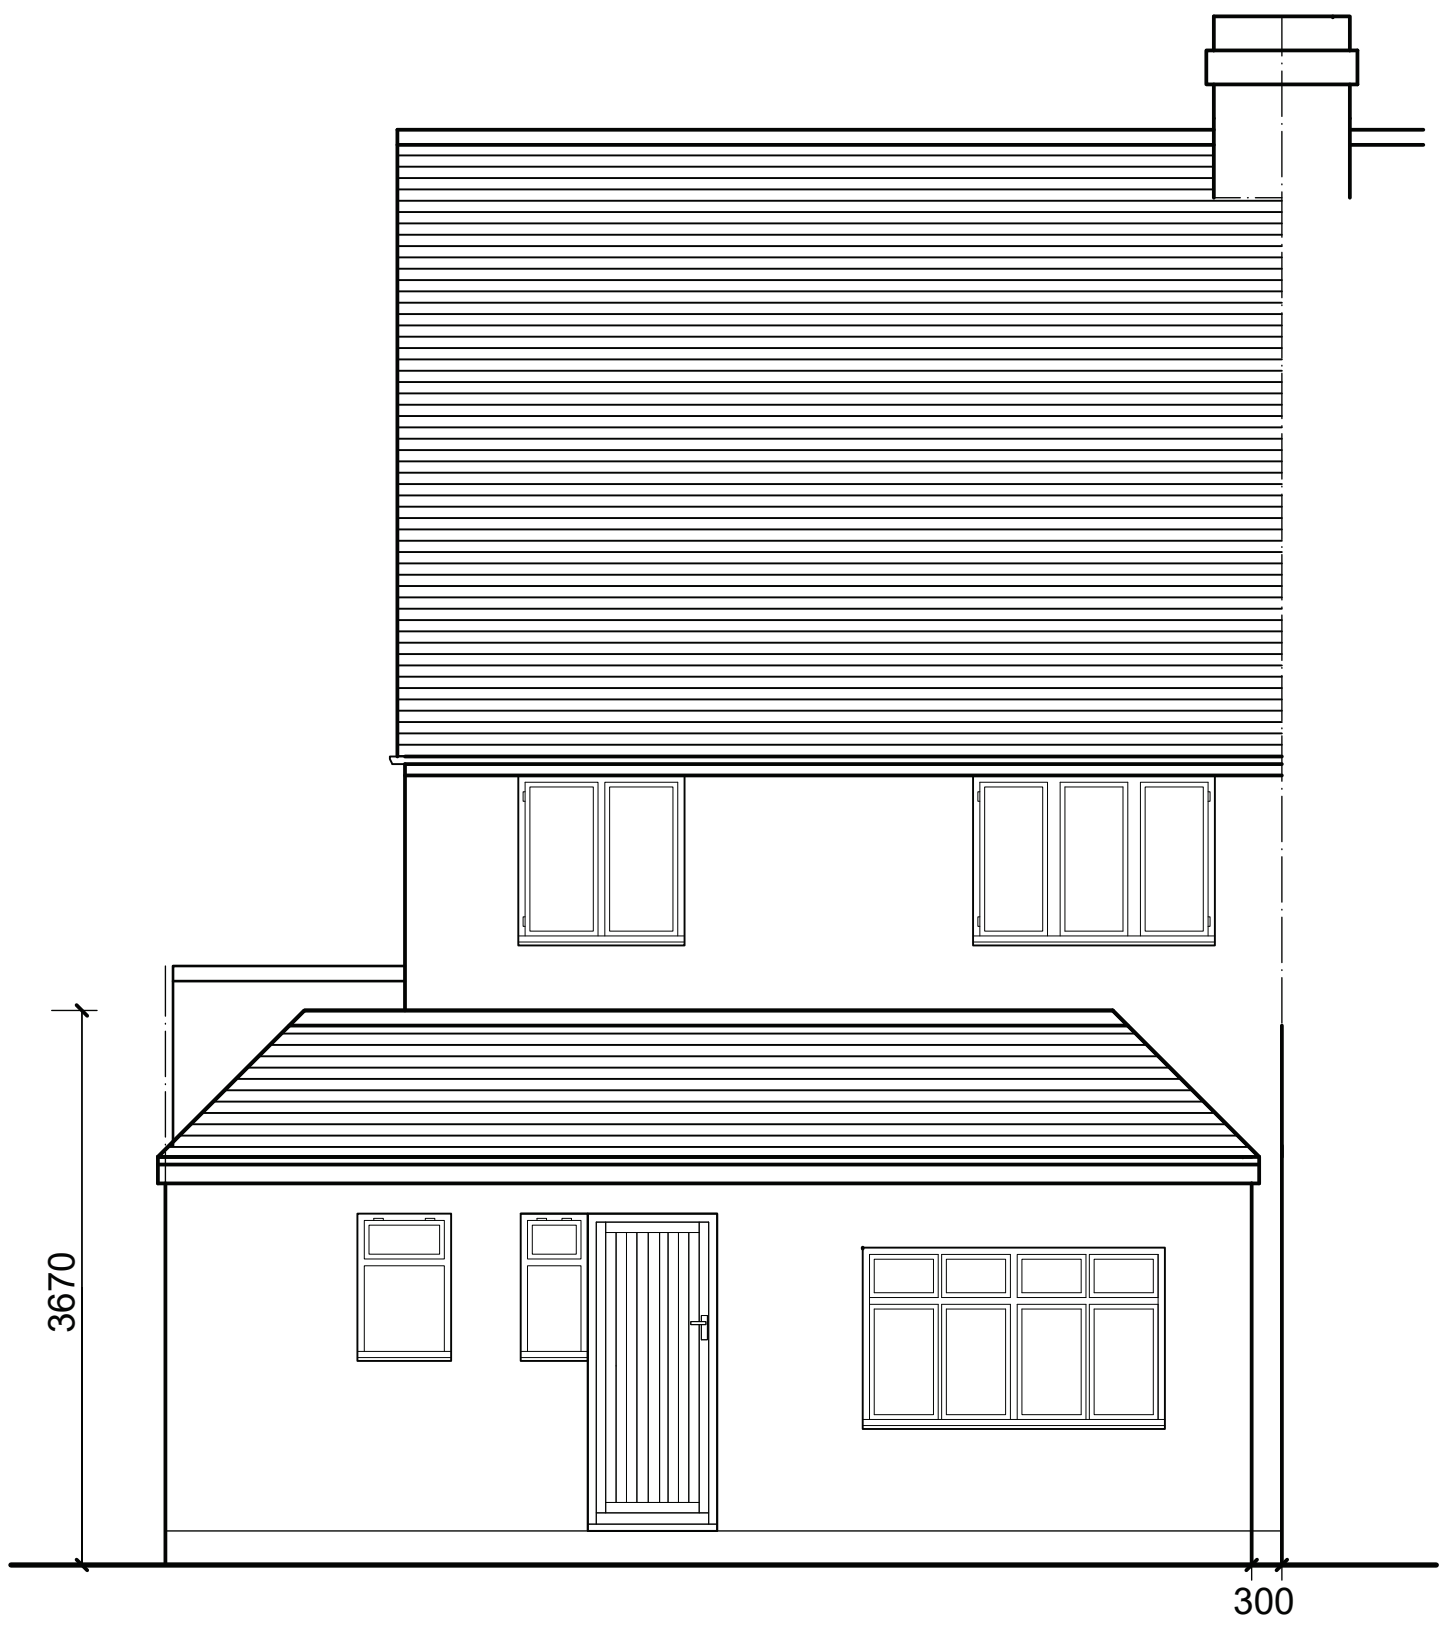


PROPOSED FRONT ELEVATION

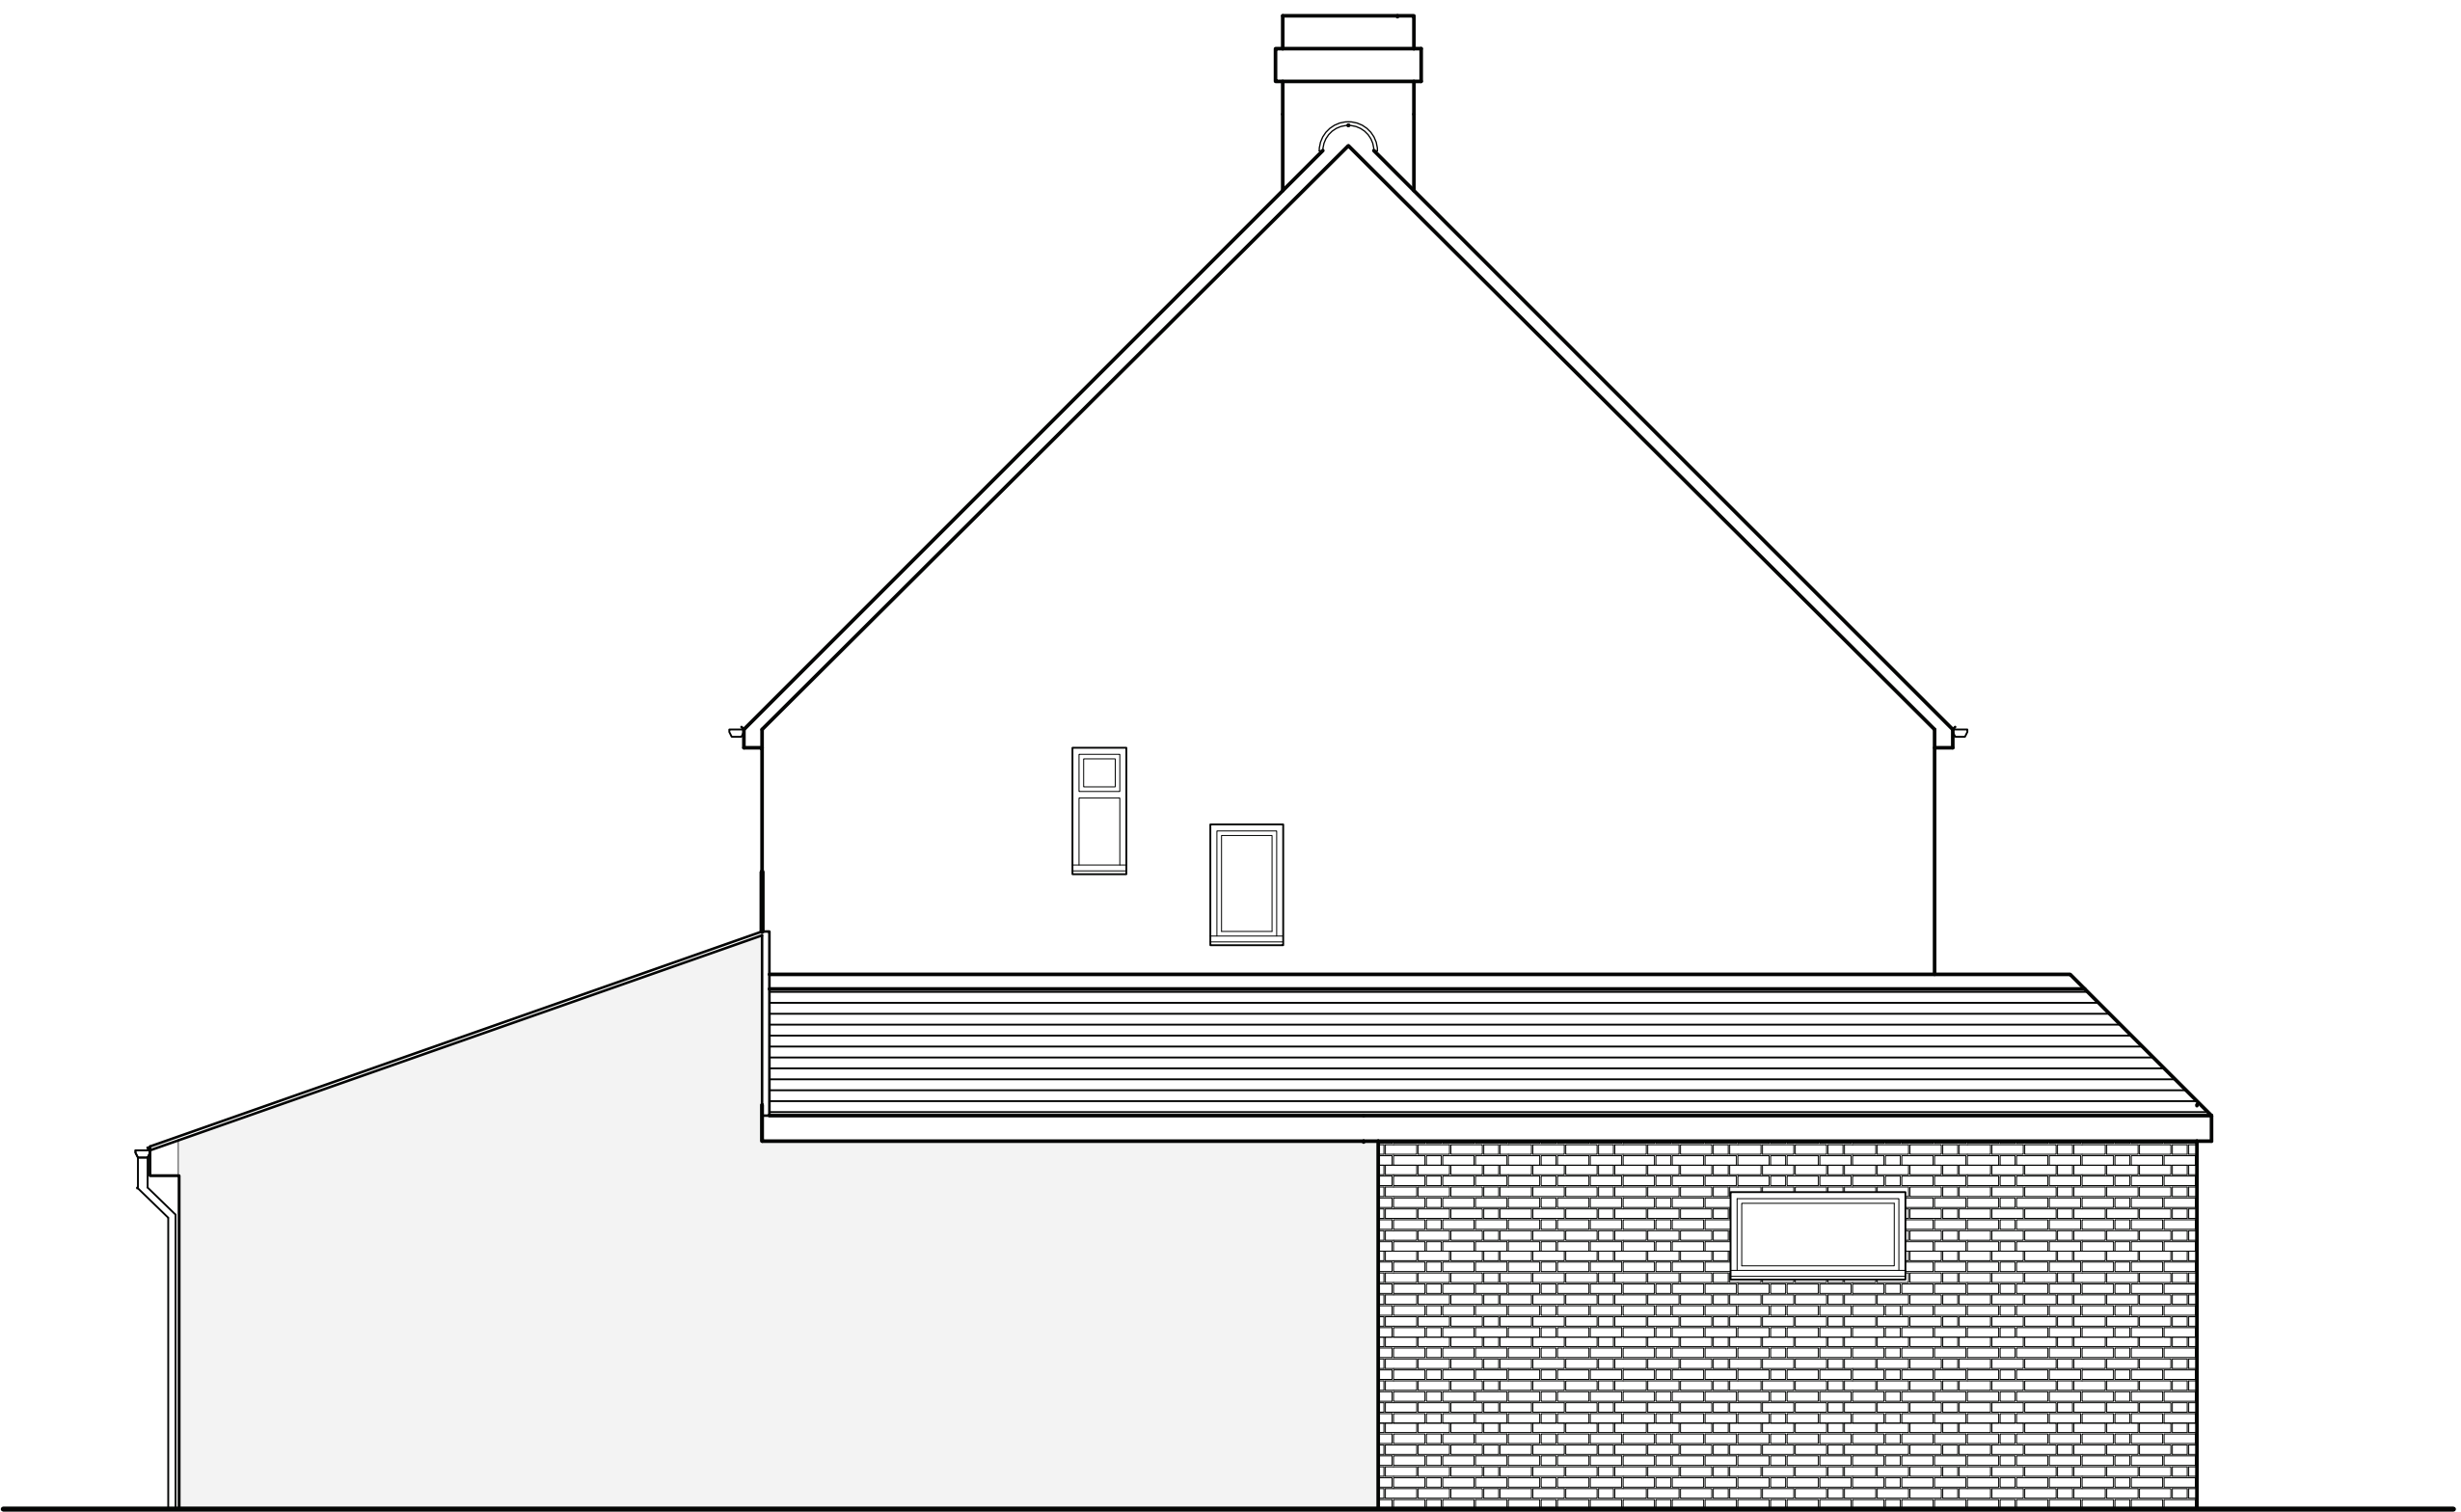


PROPOSED SIDE ELEVATION - A

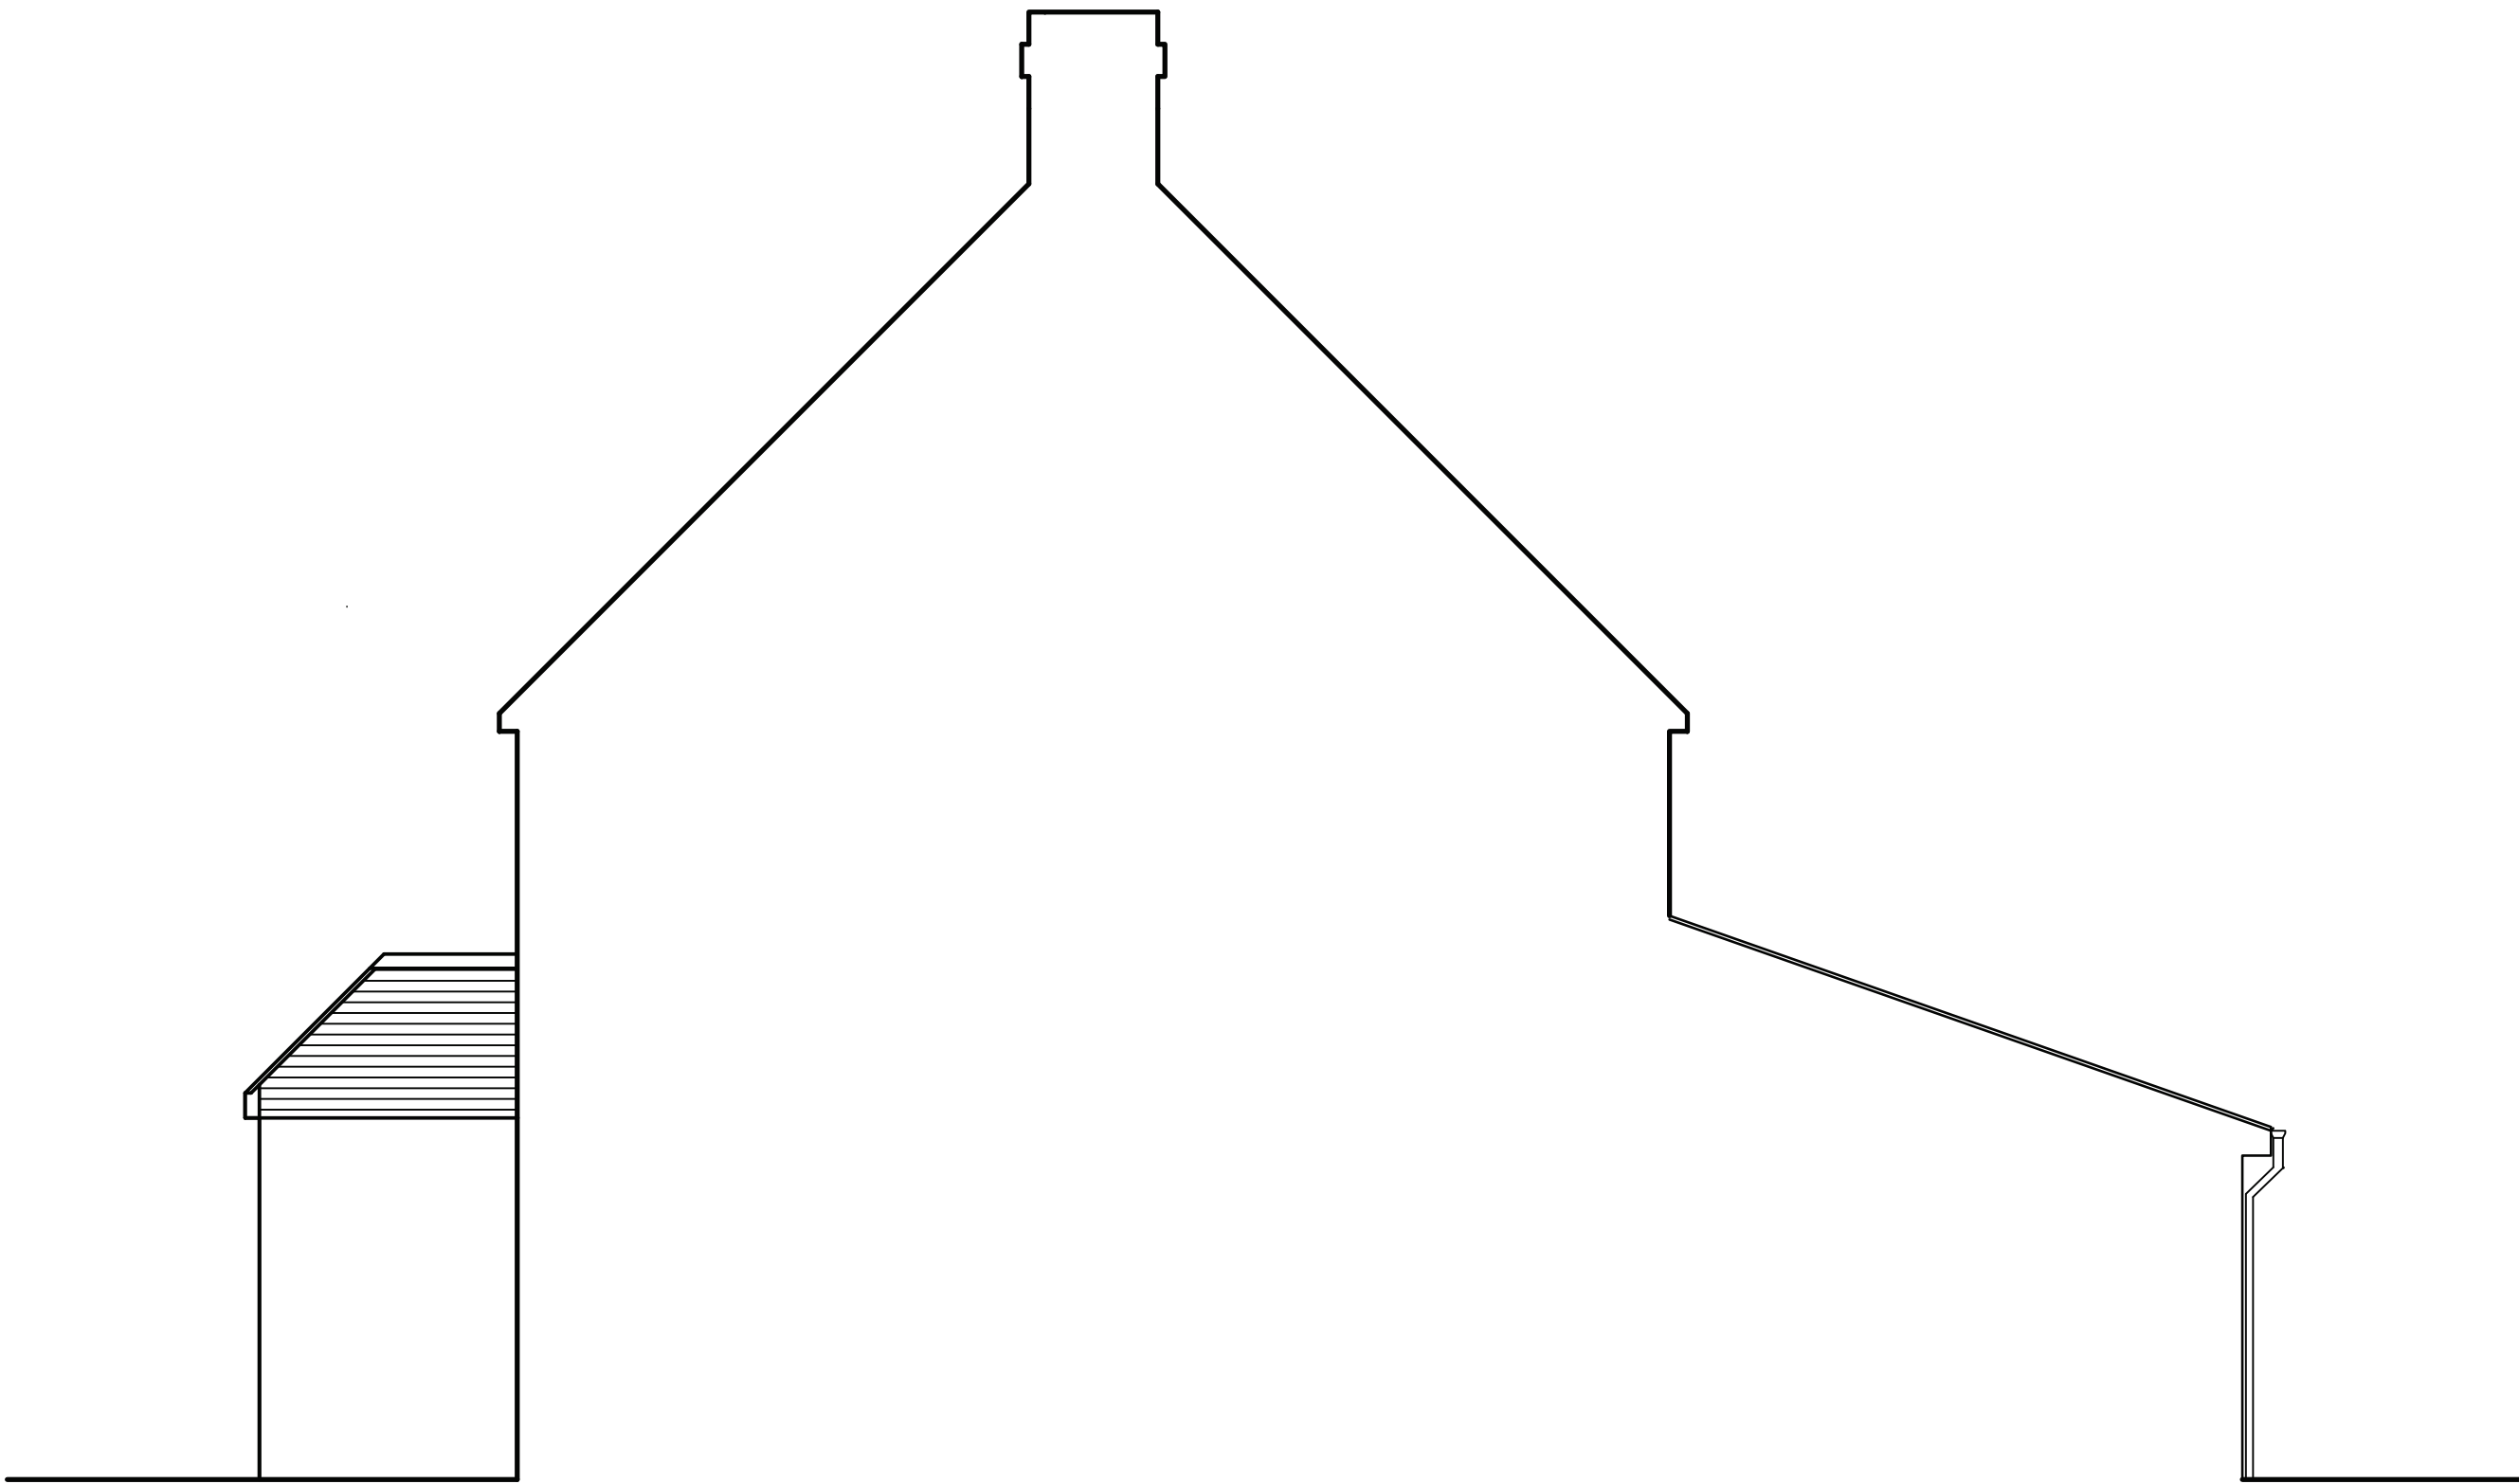

PROPOSED SIDE ELEVATION - B

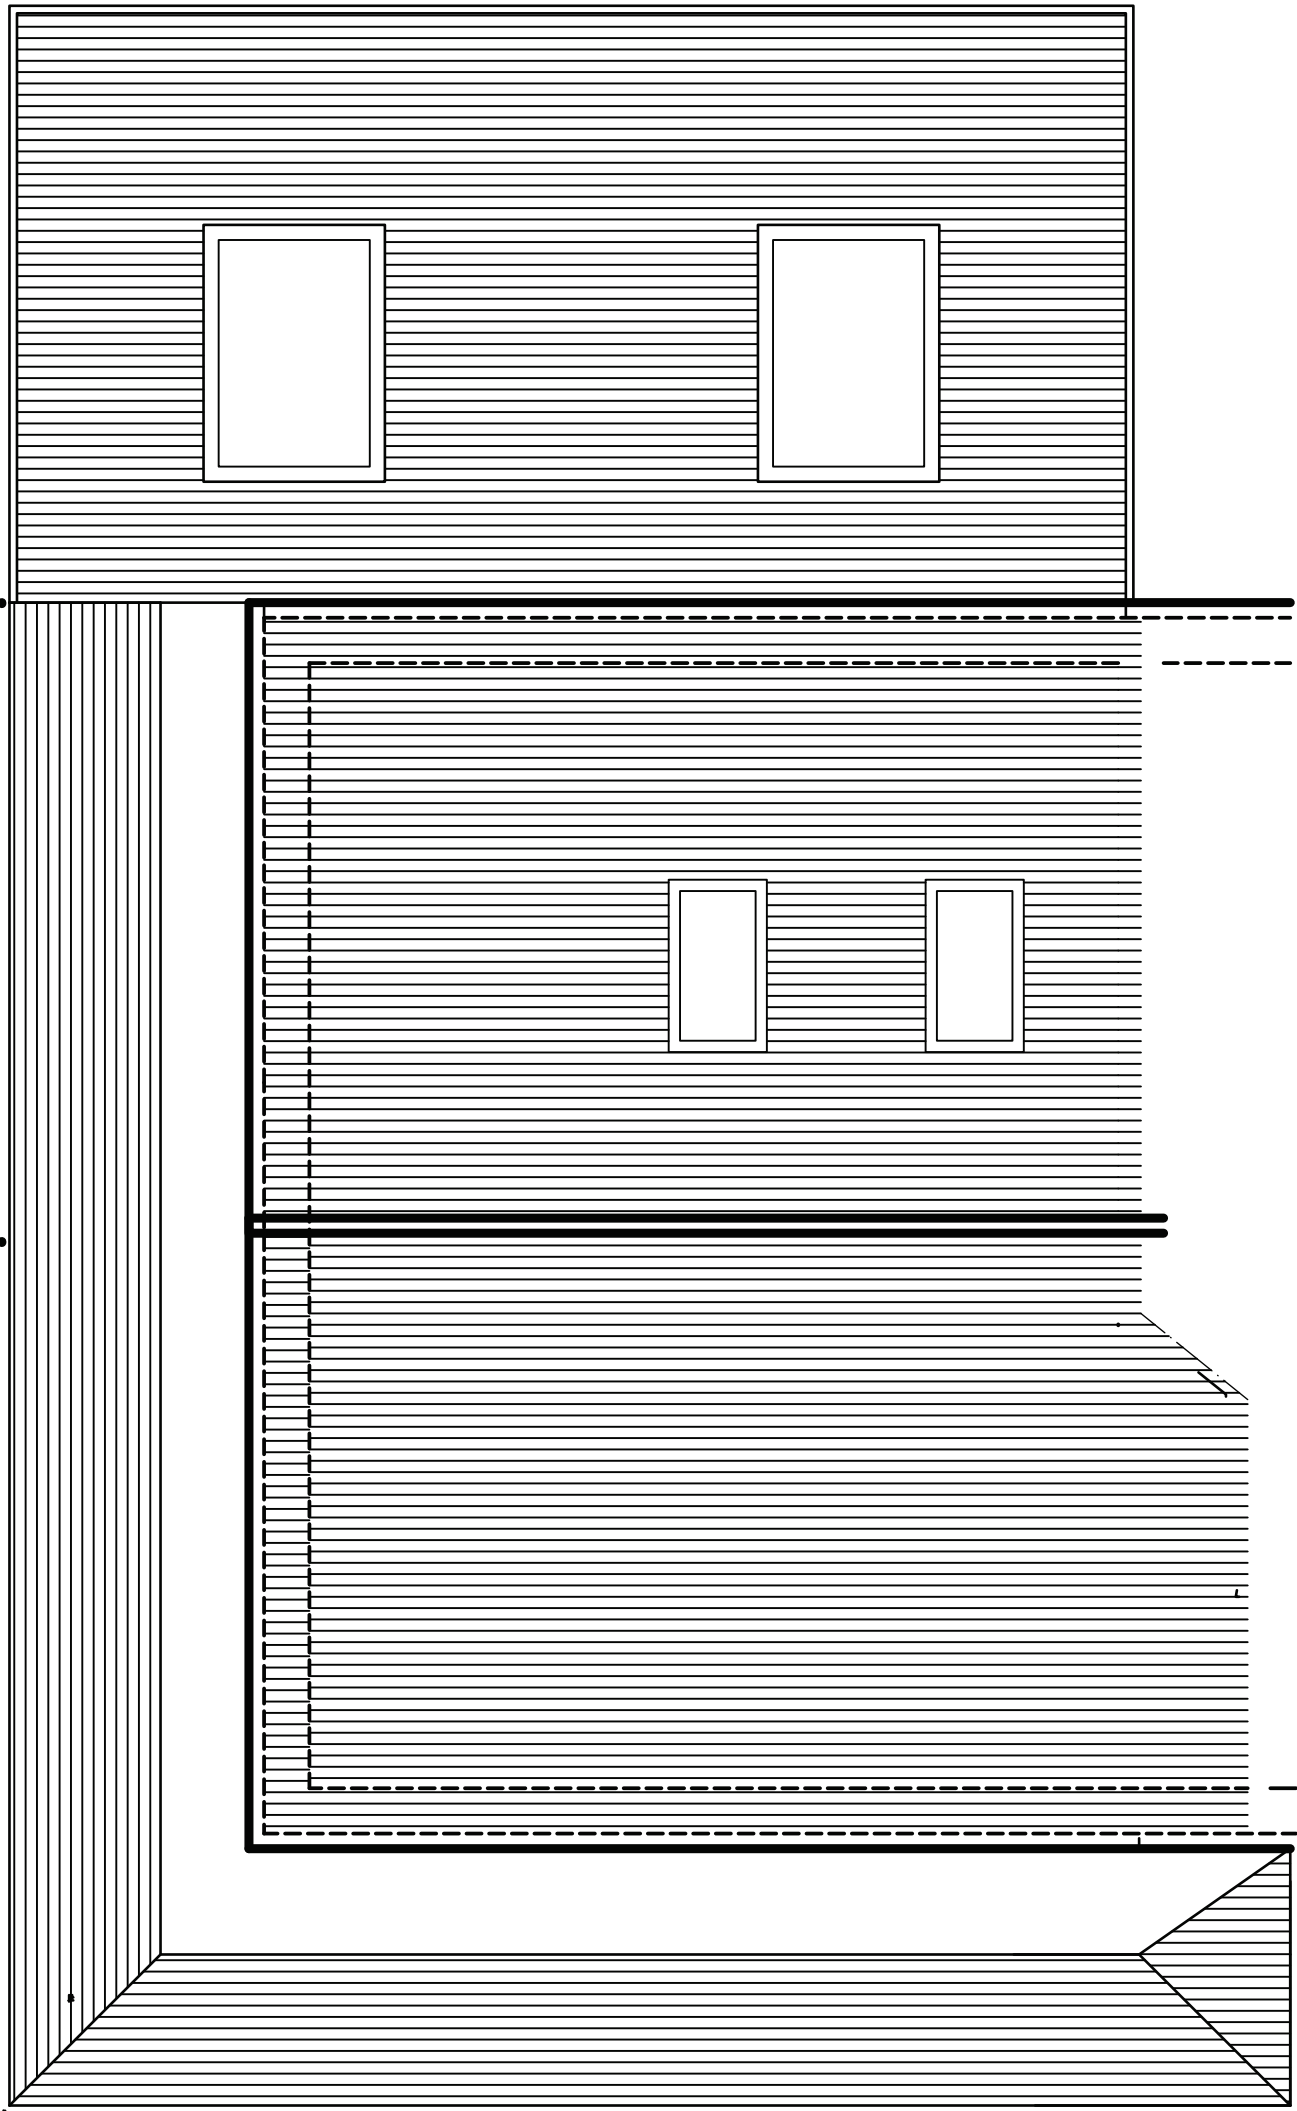

PROPOSED ROOF PLAN - SCALE - 1:500

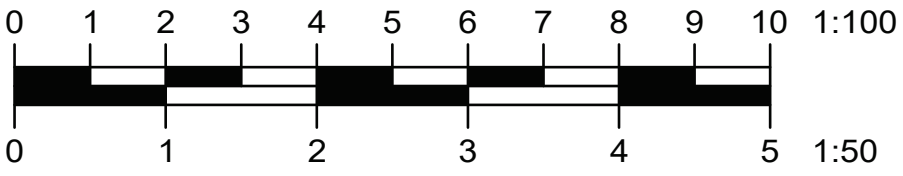

A	Date	Revisions
©copyright		
DANA MARINA DESIGN		
www.danamarina.co.uk		
danamarinadesign@outlook.com		
07742 462 938		
Client		
Mr & Mrs Penado		
Address		
25 Sachville Lane		
East Croyhead		
RH7 2AX		
Drawing Title		
Proposed floor plans and elevations		
from flat roof to pitched roof		
Scale		
Floor plans @ 1:50		
Date	Drawn by	
MARCH 2026	D.Cassan-Orzeleca	
Drw No.	Rev.	
000/FRTPR	-	