

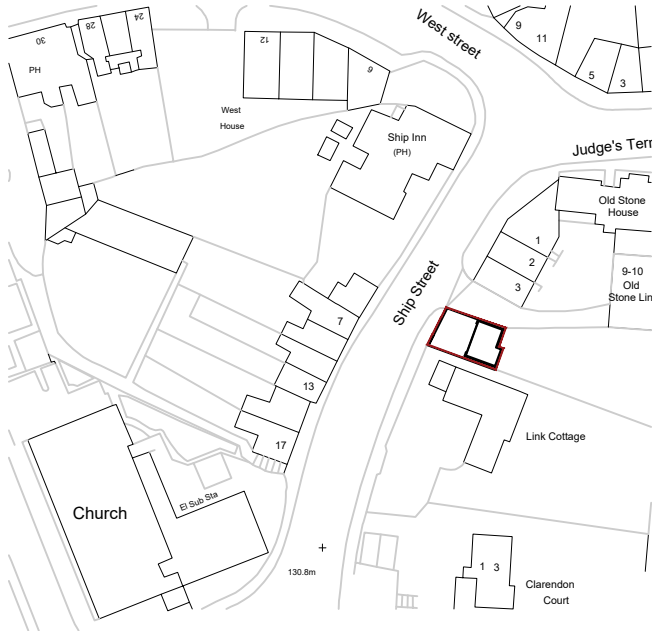



location plan - scale 1:1250 @ A3

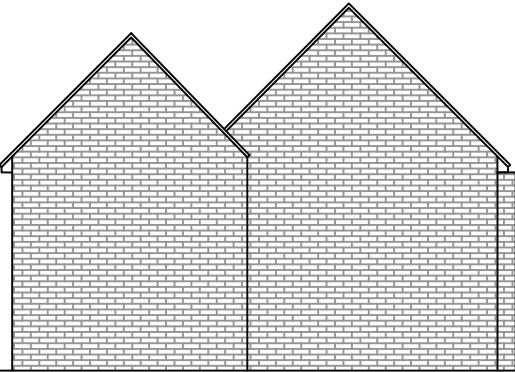


REAR ELEVATION

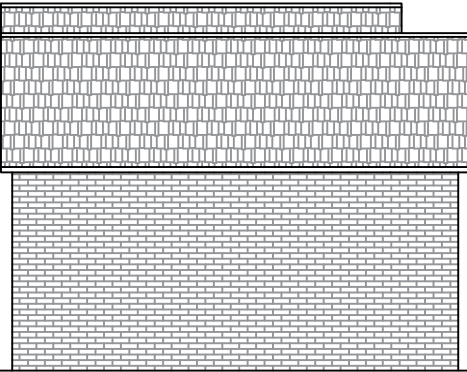


SIDE ELEVATION

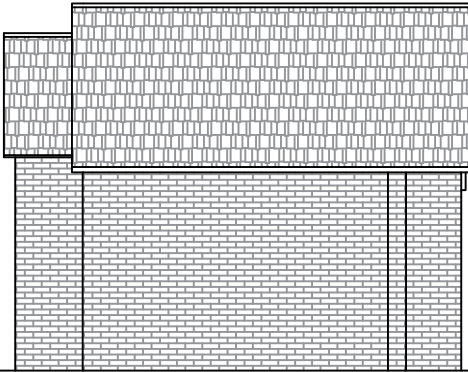

SIDE ELEVATION

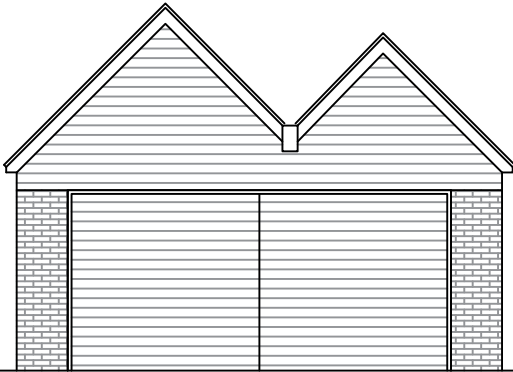


FRONT ELEVATION

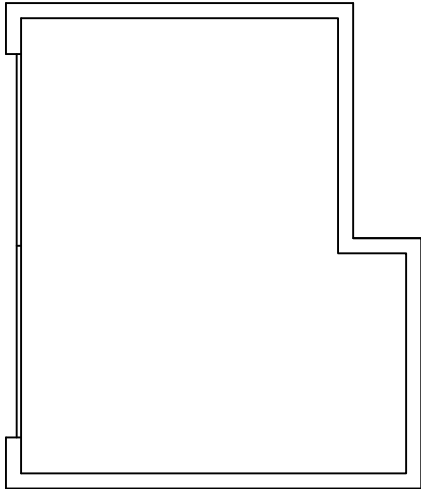

FLOOR PLAN



t: 07751 878897  
e: pc@bandarcarchitecture.co.uk  
w: www.bandarcarchitecture.co.uk

 

**GENERAL NOTES :**  
1- THIS DRAWING IS THE COPYRIGHT OF B+C ARCHITECTURE. IT IS NOT TO BE REPRODUCED IN ANY WAY OR FORM WITHOUT PRIOR WRITTEN CONSENT.  
2- Do not scale from this drawing unless for works starting and any discrepancies to be verified on site prior to any work.  
3- All dimensions to be verified on site prior to any work.  
4- This drawing is to be read in conjunction with relevant consultants and specialist drawings.  
5- All works to comply with the relevant British Standards, Codes of Practice and Regulations.

**PROJECT :**  
garages at old stone link, ship street, east grinstead, rh19 4ef

**DRAWING :**  
existing drawings

**DRAWING STATUS :**  
planning submission

**JOB NO:**  
tom - 328

**DRAWING NO:**  
200

**SCALE:**  
1/100@ A3

**DATE:**  
june 2025

**DRAWN BY:**  
pc

**REVISIONS:**  
none