


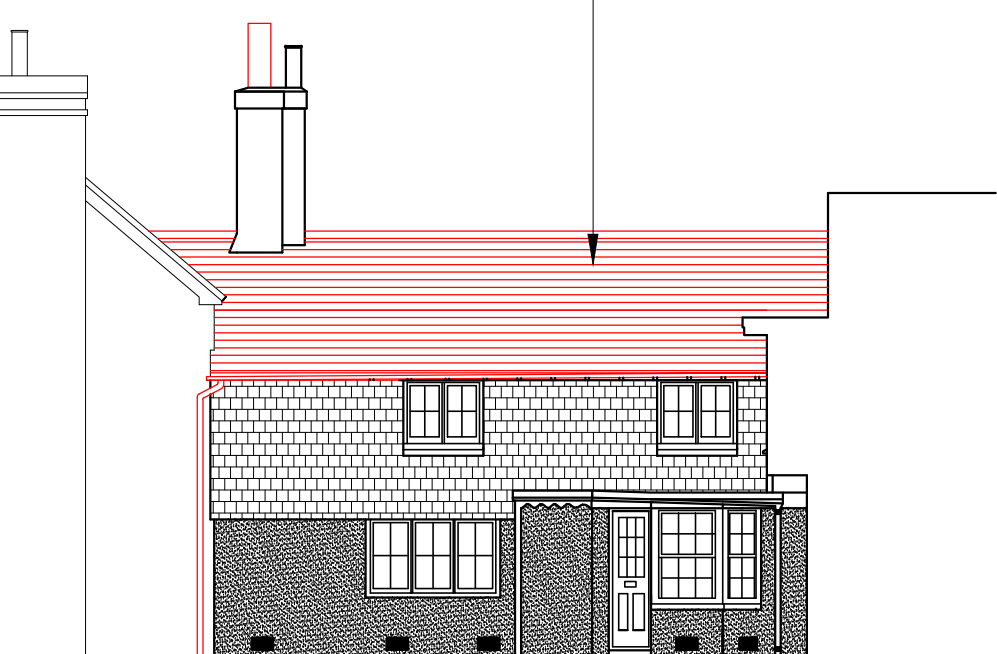


Remove existing rotten windows and doors

Remove existing Tyrolean coating

New window opening with brick on edge sill and timber feature beam

Widening of existing opening

Scale: 1:100 @ A1

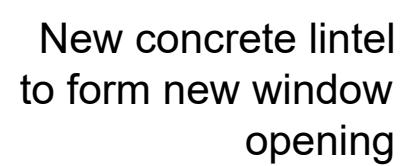

The floor plan for the First Floor includes the following rooms and features:

- Bed 1:** Located on the right side of the plan.
- Bed 2:** Located at the top right of the plan.
- Bed 3:** Located in the center of the plan.
- Bed 4:** Located at the bottom center of the plan.
- Bed 5:** Located on the left side of the plan.
- Bathroom:** Located between Bed 5 and Bed 3, containing a bathtub, toilet, and sink.
- Upper Landing:** A central landing area with stairs labeled "Up" and "Down".
- Upper Hall:** A hallway area adjacent to the Upper Landing.
- Elect Cup'd:** An electrical cupboard located near the Upper Hall.
- Cup'd:** A cupboard located near Bed 4.
- SP:** A storage point or similar feature located near the Bathroom.
- A/C:** An air conditioning unit located near Bed 5.

The plan also shows various doors, windows, and structural elements like walls and stairs.

A	Planning and Listed Building	DL	DL			03.03.20	
	Pre-application	DL	DL			04.08.20	
Rer	Description	By	QA			DD.MM.	

Figured dimension only to be taken from this drawing. All dimensions to be checked on site. Please inform immediately of any discrepancies before work proceeds.

Client	Mr and Mrs D Lovell
Project Name	Building Alterations
Project Location	Broad Street House Broad Street Cuckfield RH17 5LW
Sheet Name	Stripping, Removals, and Structural Alterations Plan
Project Status	Planning and Listed Building
Drawing Nr.	P003A
Scale:	As indicated @ A1
 POTTER RAPER 101 St Martin's Lane London W62N 4AZ Tel: 020 7436 5005	

Scale: 1:50 @ A1