


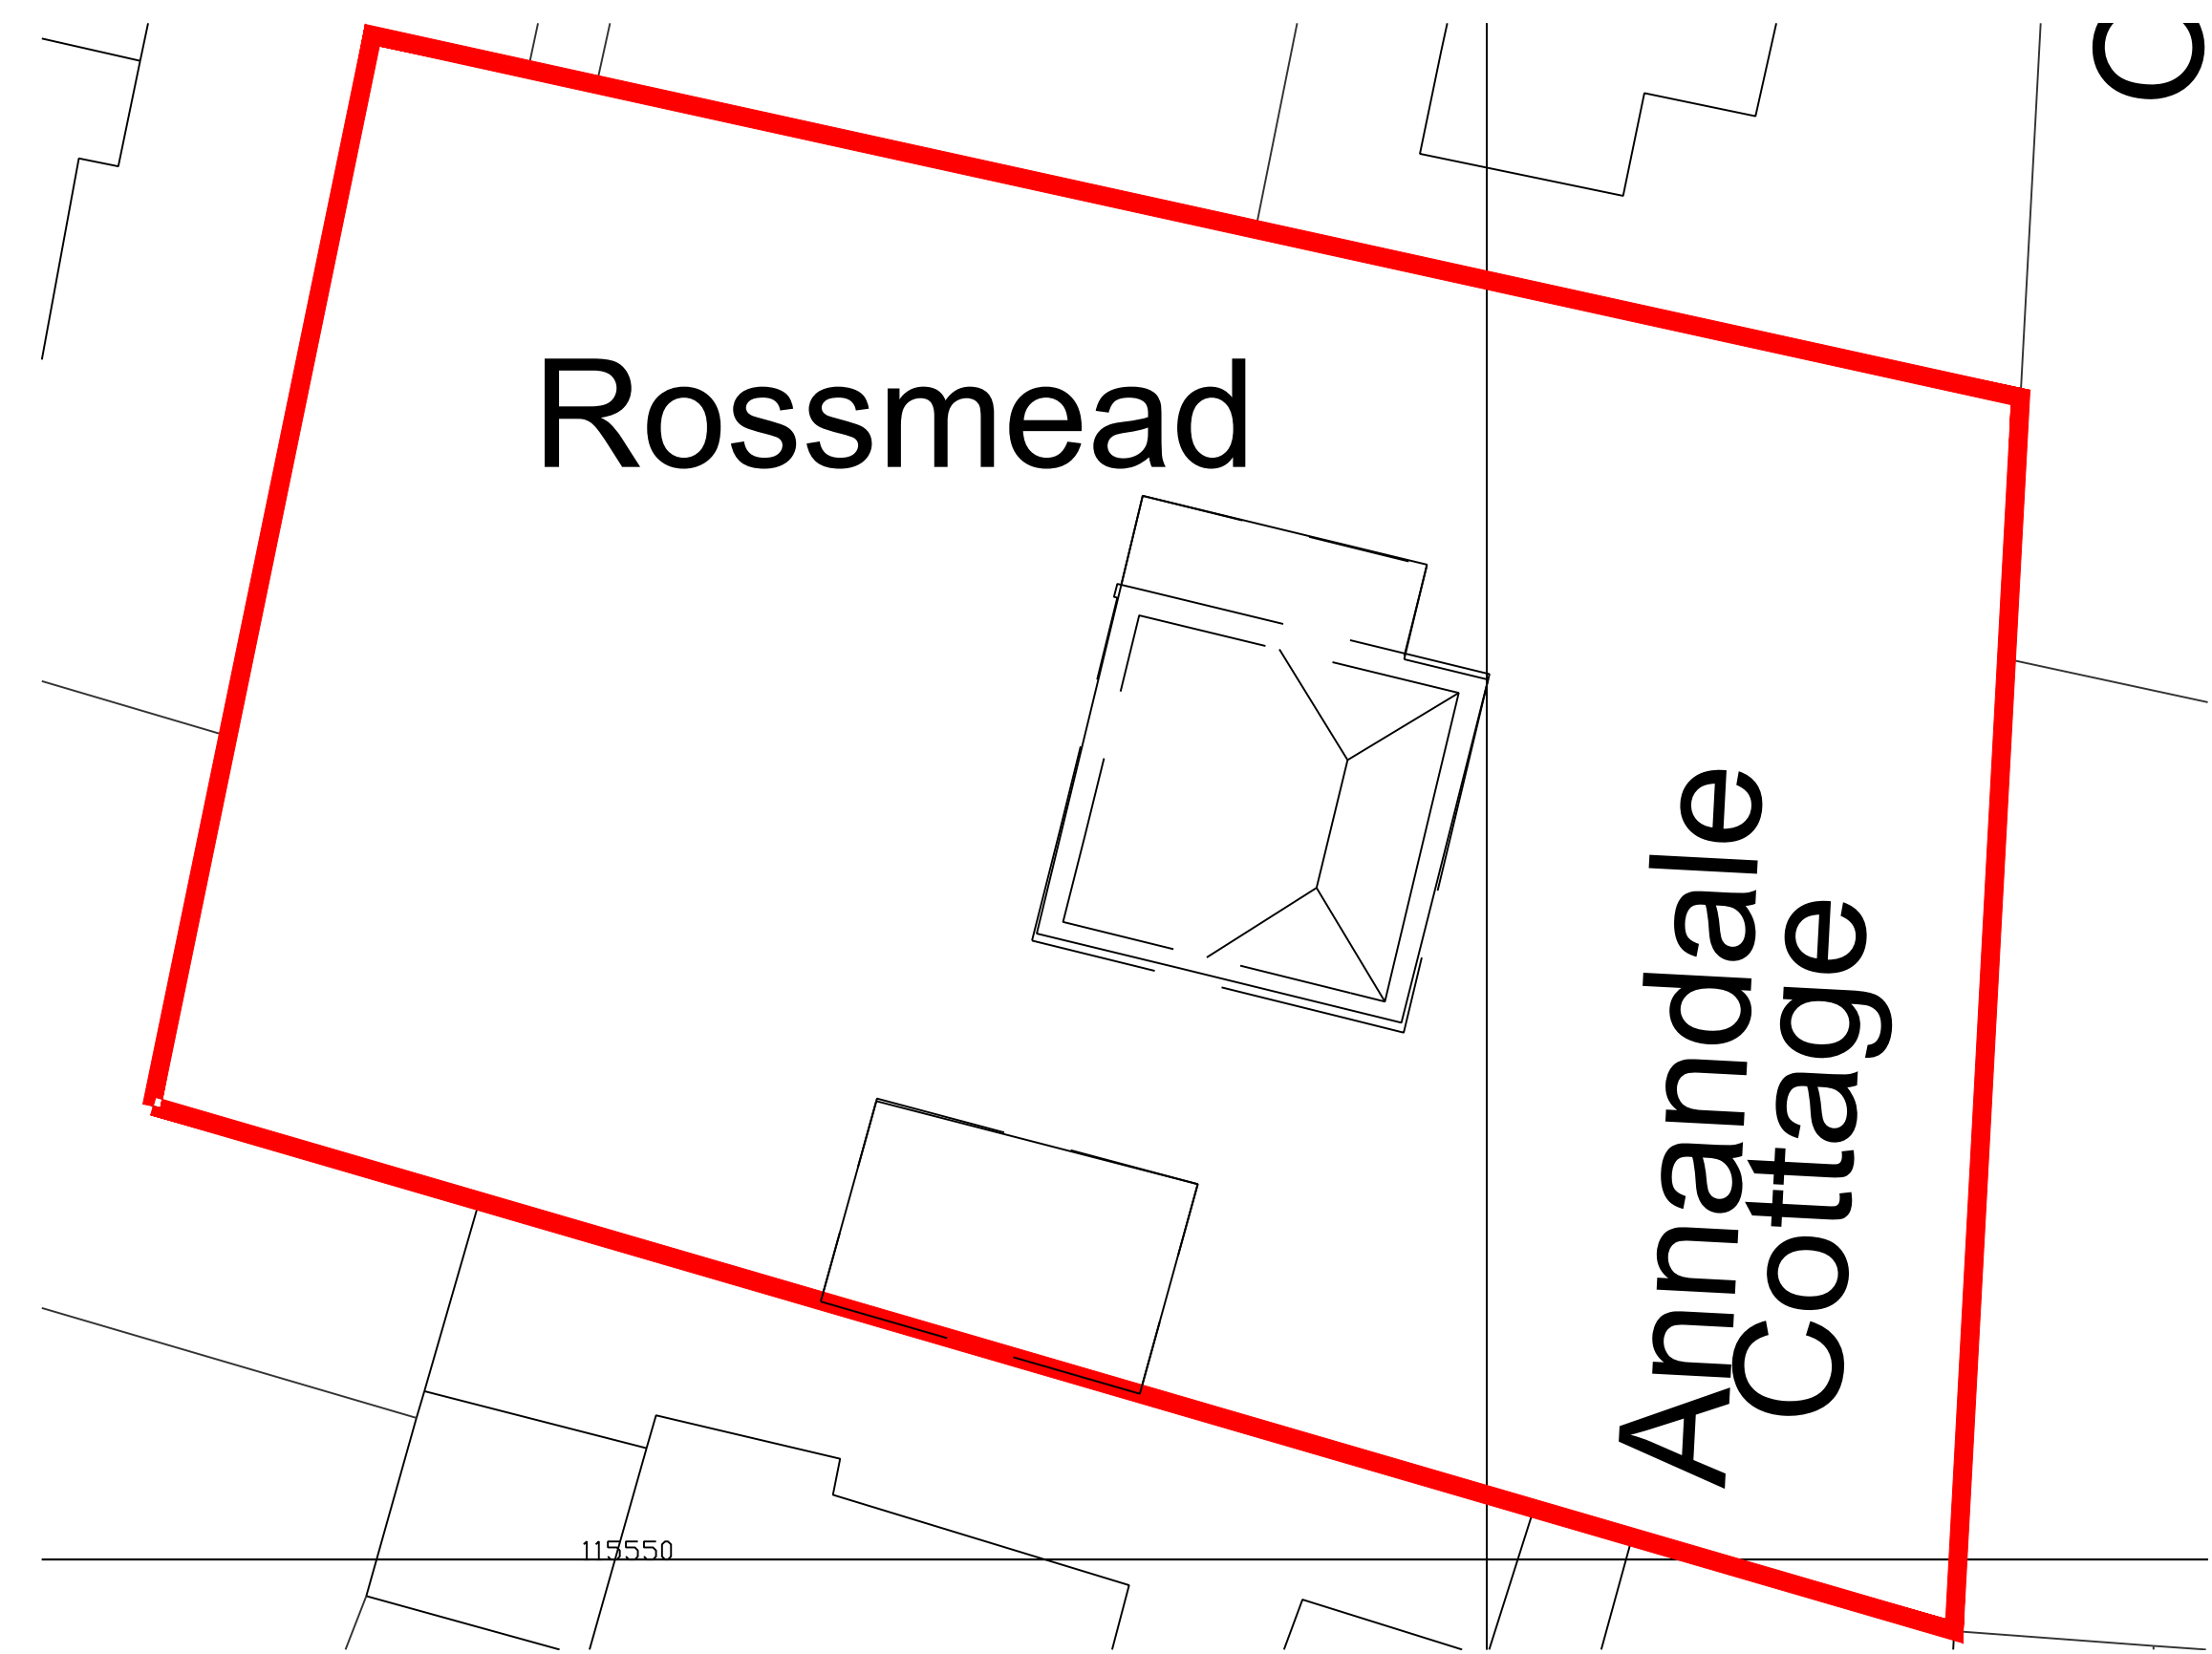


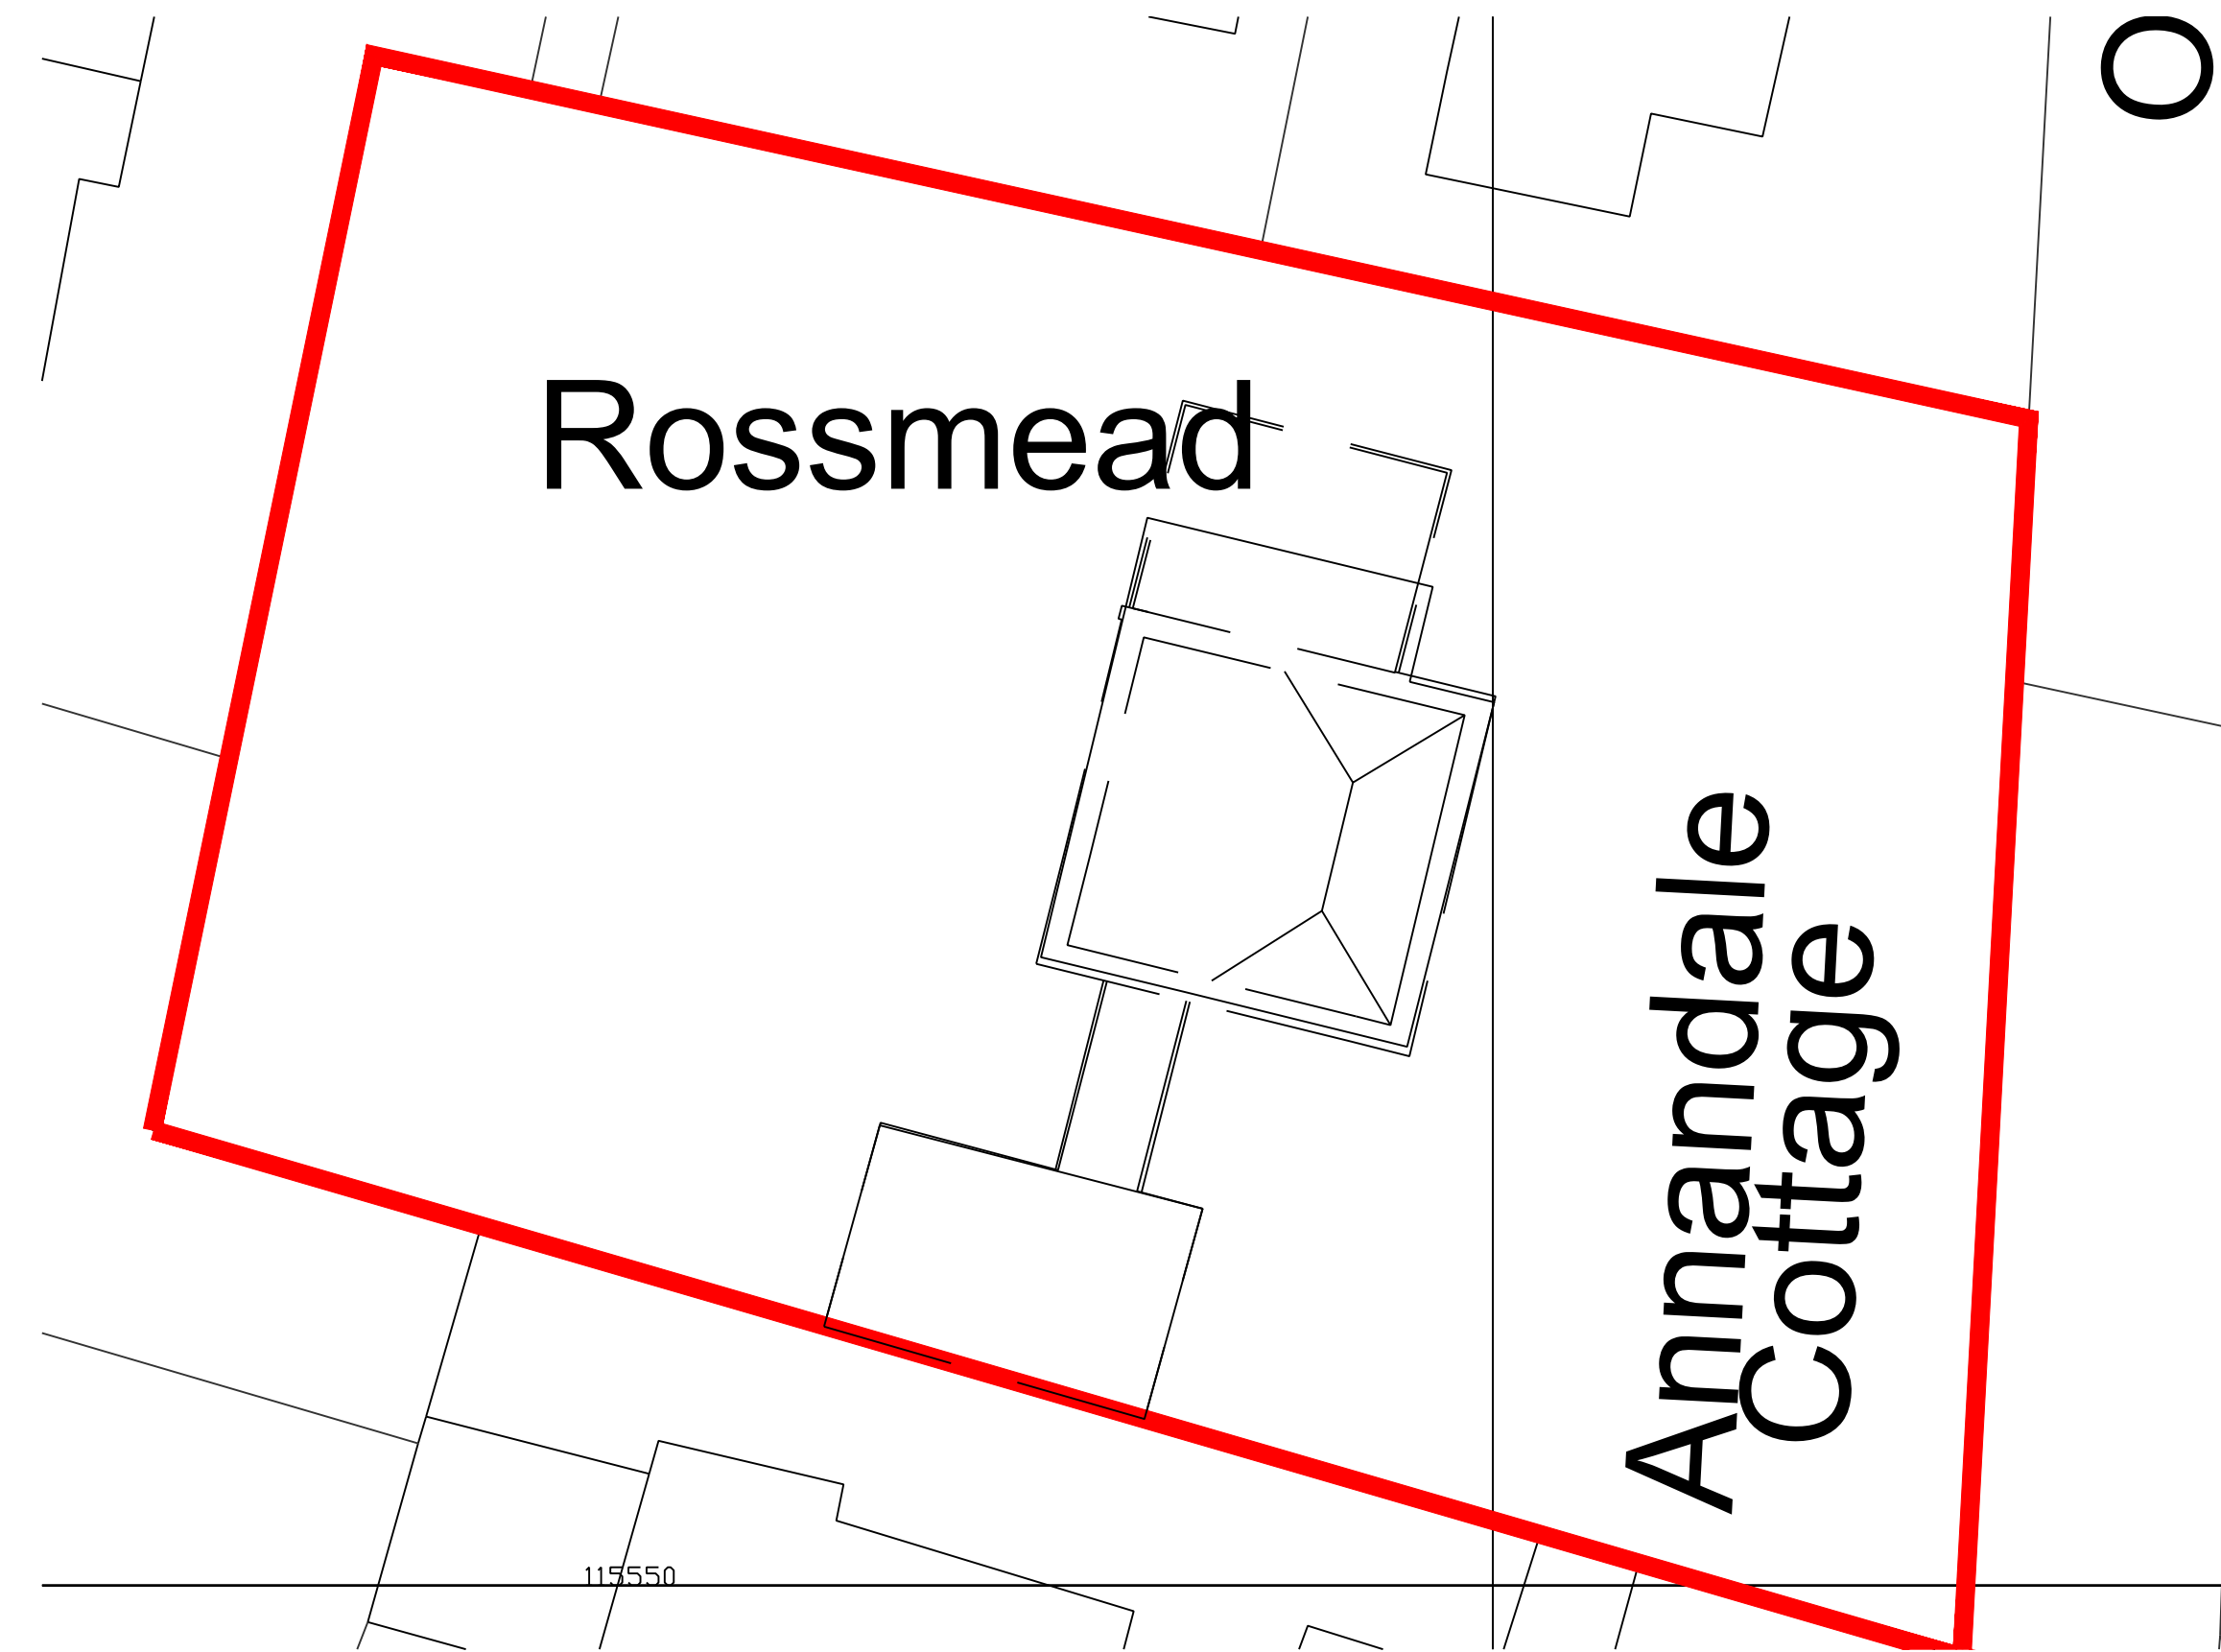

Existing Block Plan
SCALE: 1:200 @ A1

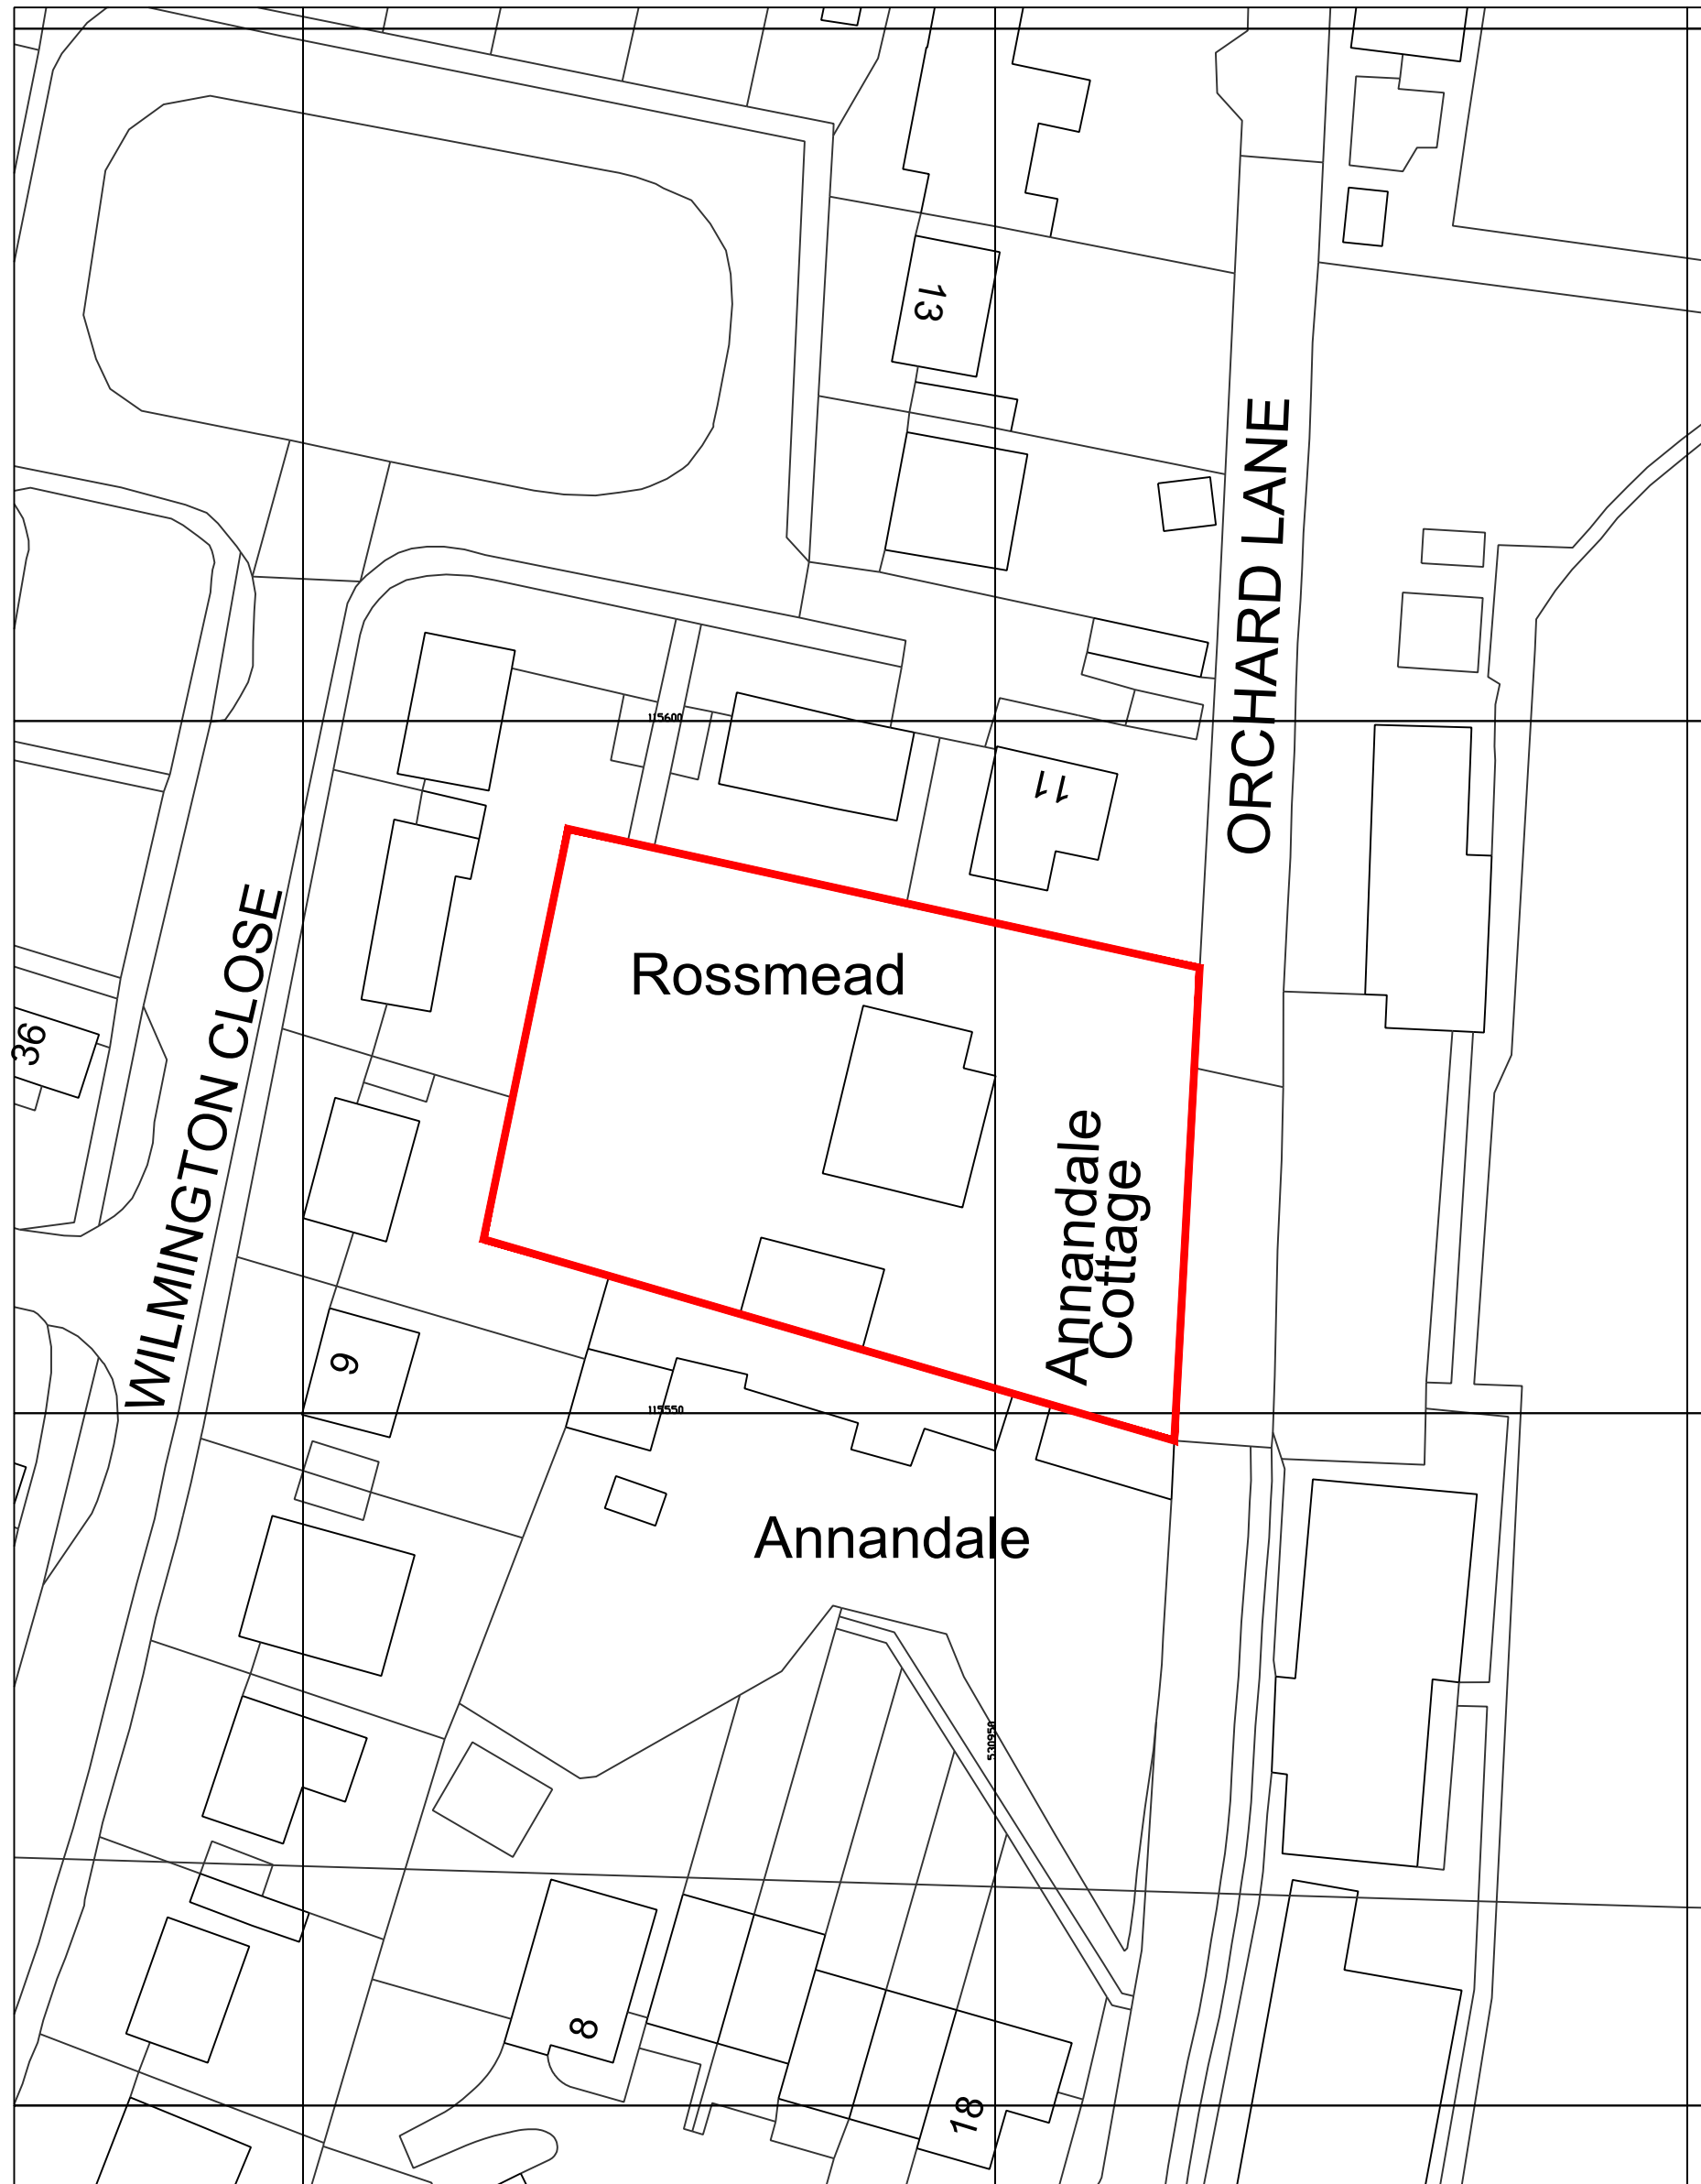


Proposed Block Plan
SCALE: 1:200 @ A1

 

Ordnance Survey, (c) Crown Copyright 2025. All rights reserved. Licence number 100022432

Location Plan
SCALE: 1:500 @ A1

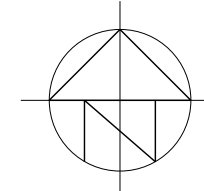

 CROWTHER ASSOCIATES ARCHITECTS LLP LGF 100/101 Queens Road, Brighton, BN1 3XF T: 01273 695533 www.crowtherassociates.co.uk	DRAWING	Extension and renovation of residence SITE PLAN BLOCK PLANS	CLIENT	Ali and Patrick Awty	JOB NO.	C-2503	DRAWING NO.	(08) 11	REV.	PA0
			PROJECT	Rossmead Hassocks BN6 8QF	SCALE	As shown @ A1	DATE	10/03/2025	DRAWN	MH