




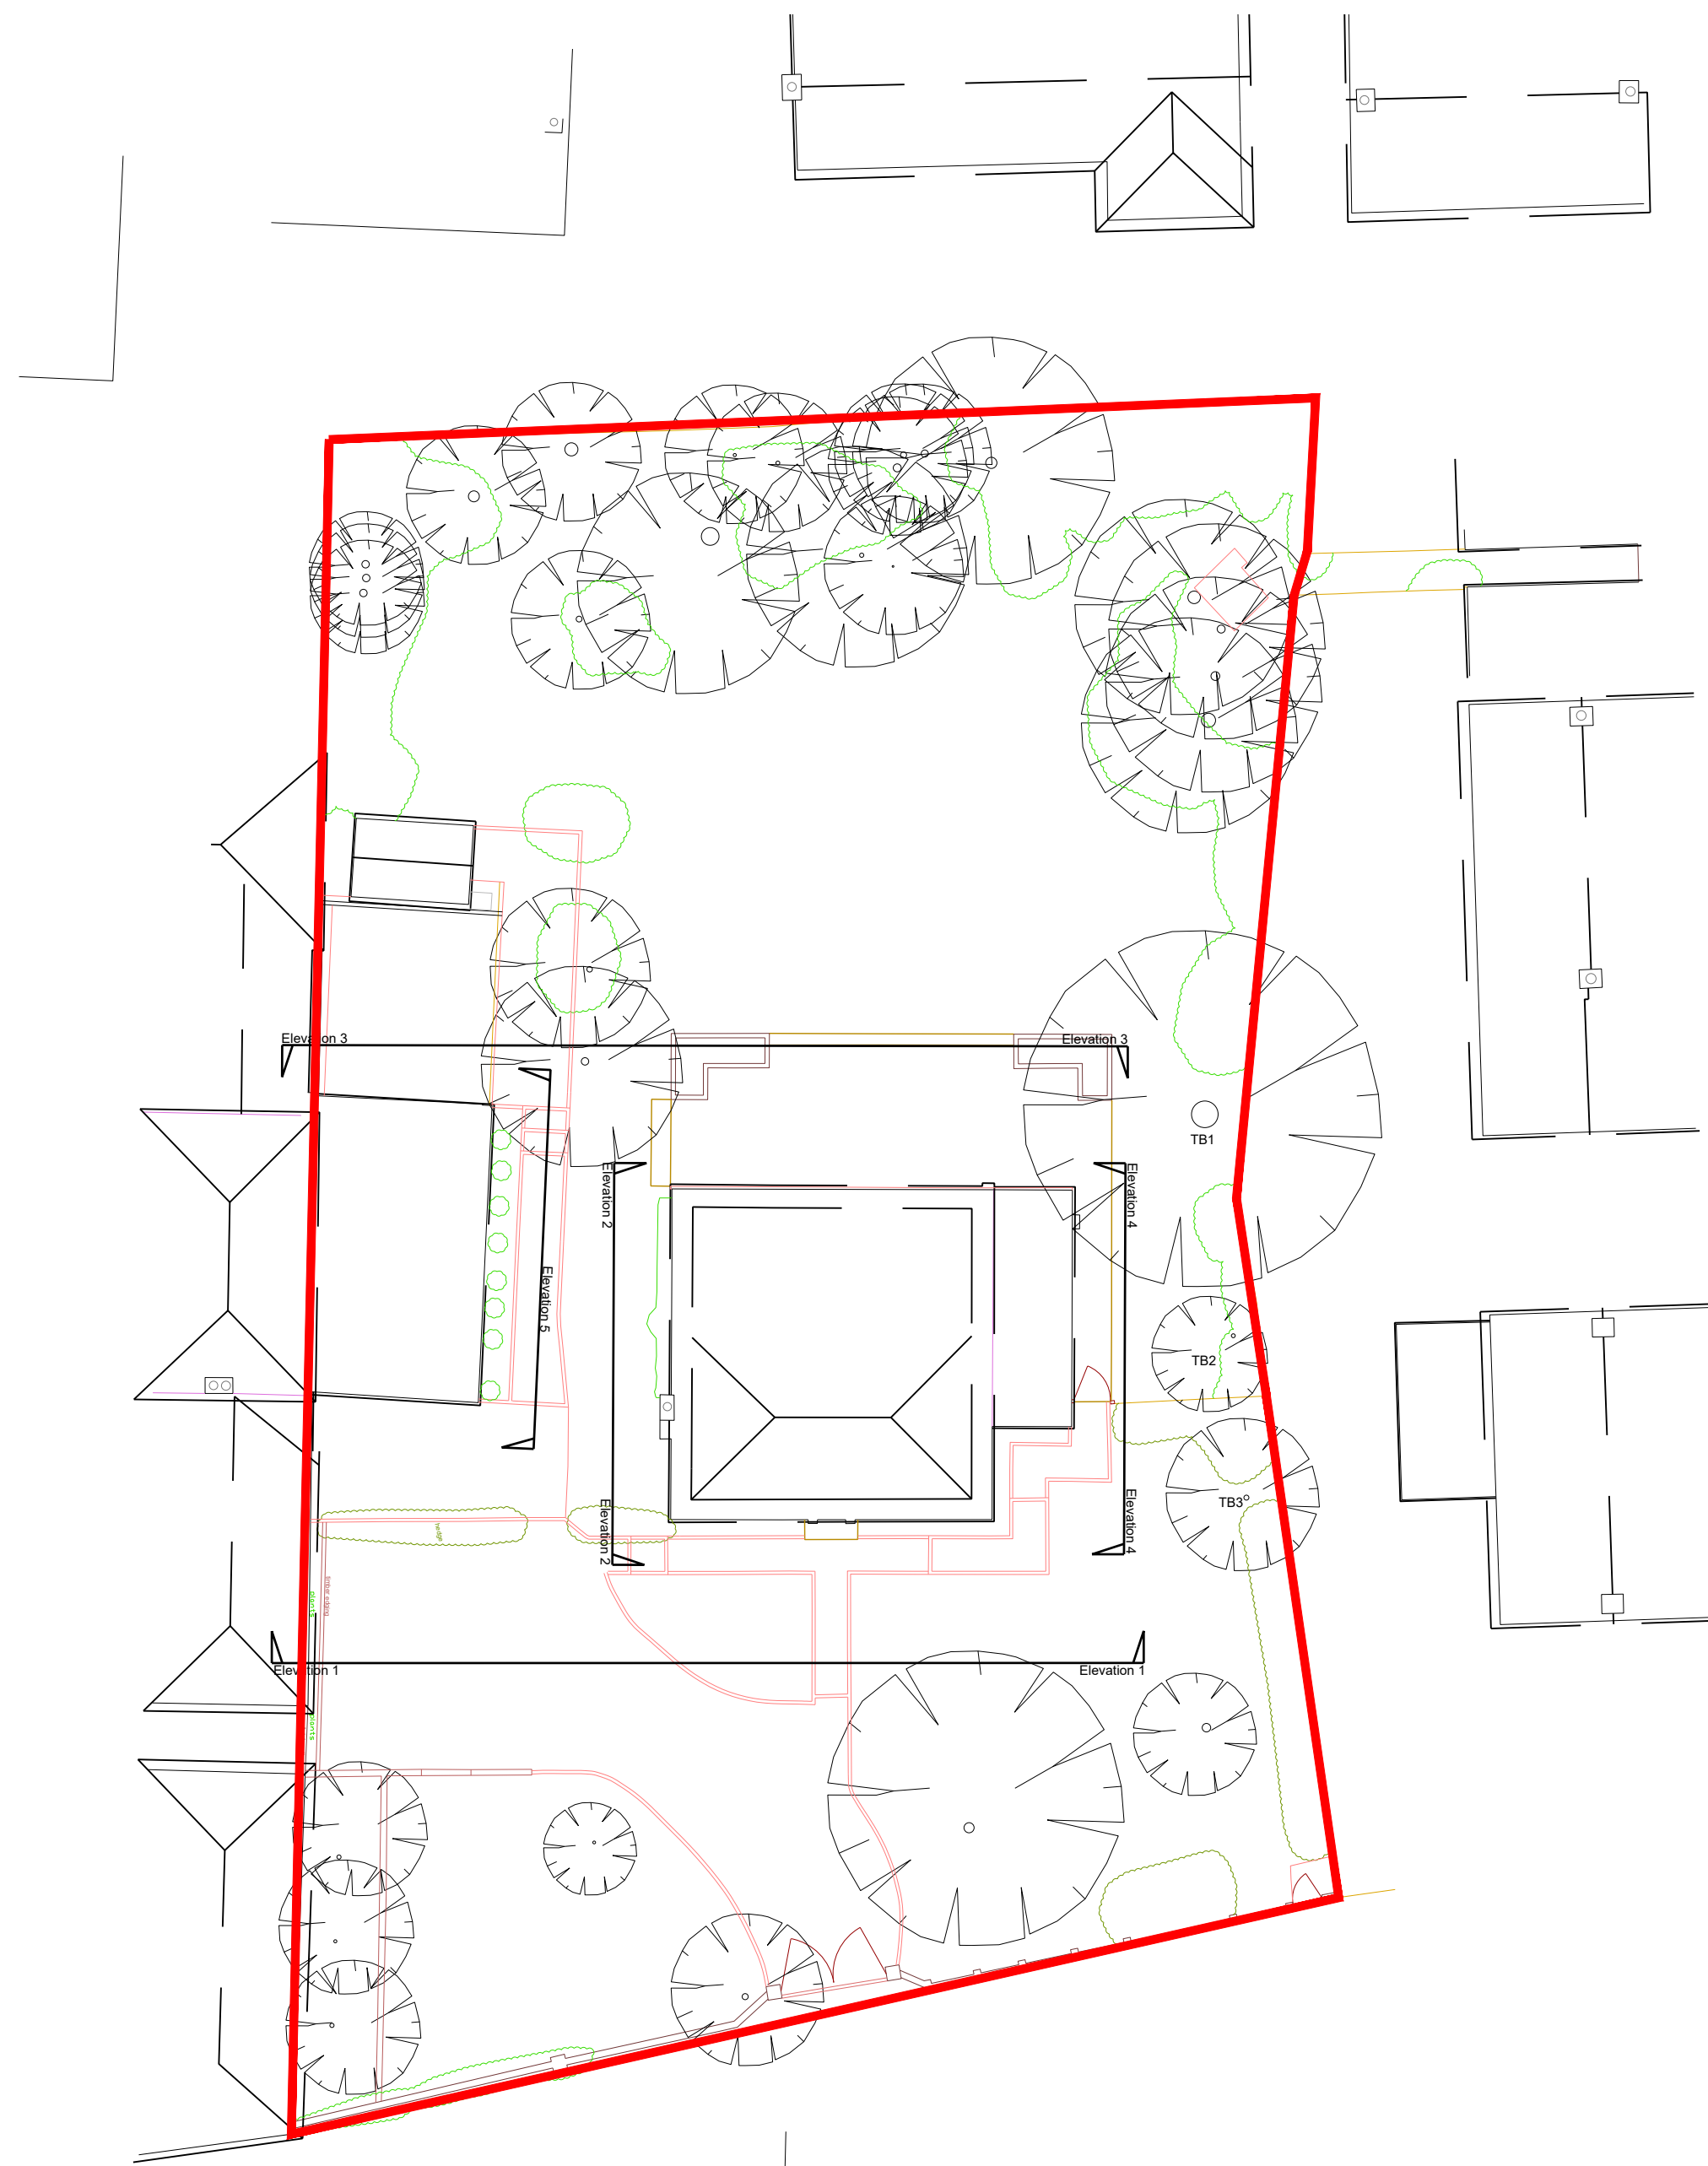


Existing Site Plan
SCALE: 1:200 @ A1
Scale in Metres
0 1 2 3 4 5 10 15 20

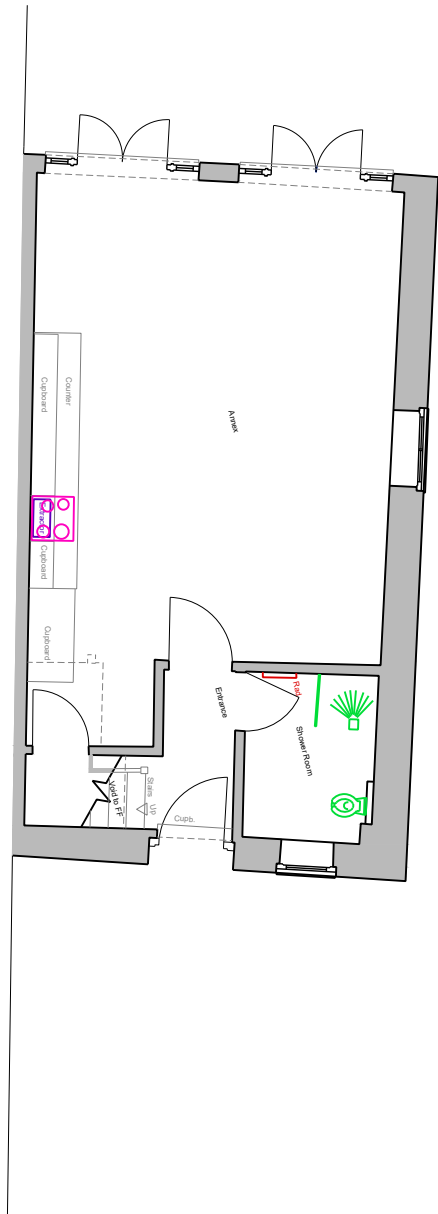


Existing Ground Floor Plan
SCALE: 1:100 @ A1

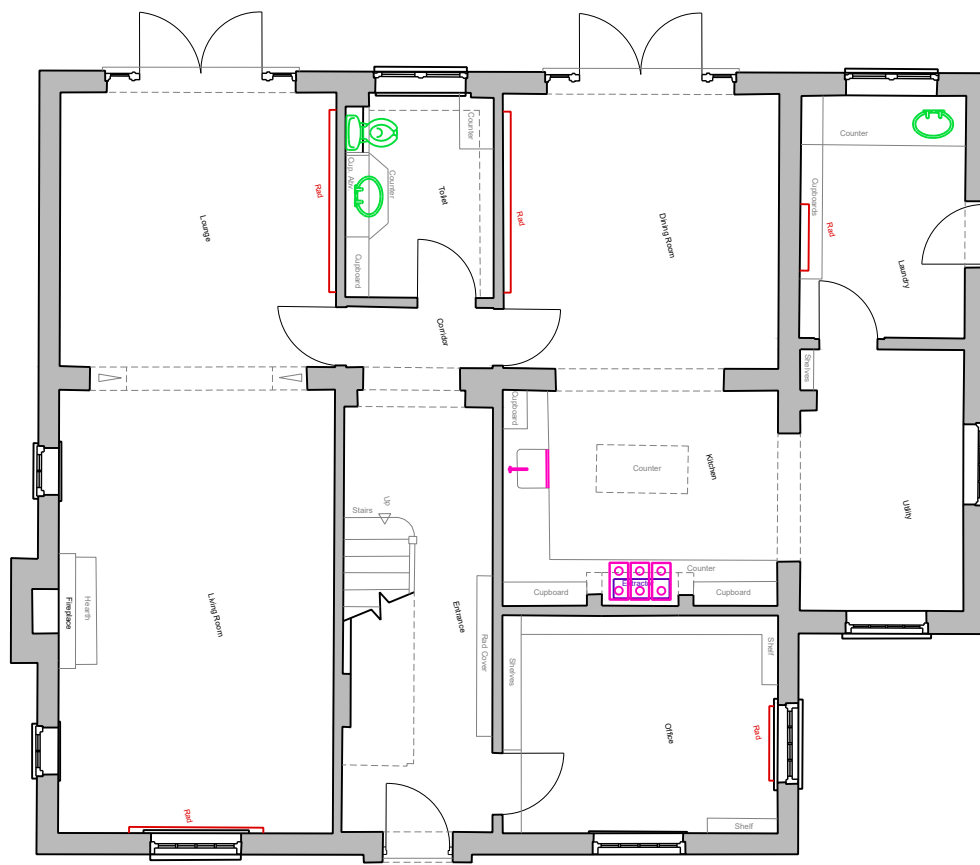

Existing First Floor Plan
SCALE: 1:100 @ A1

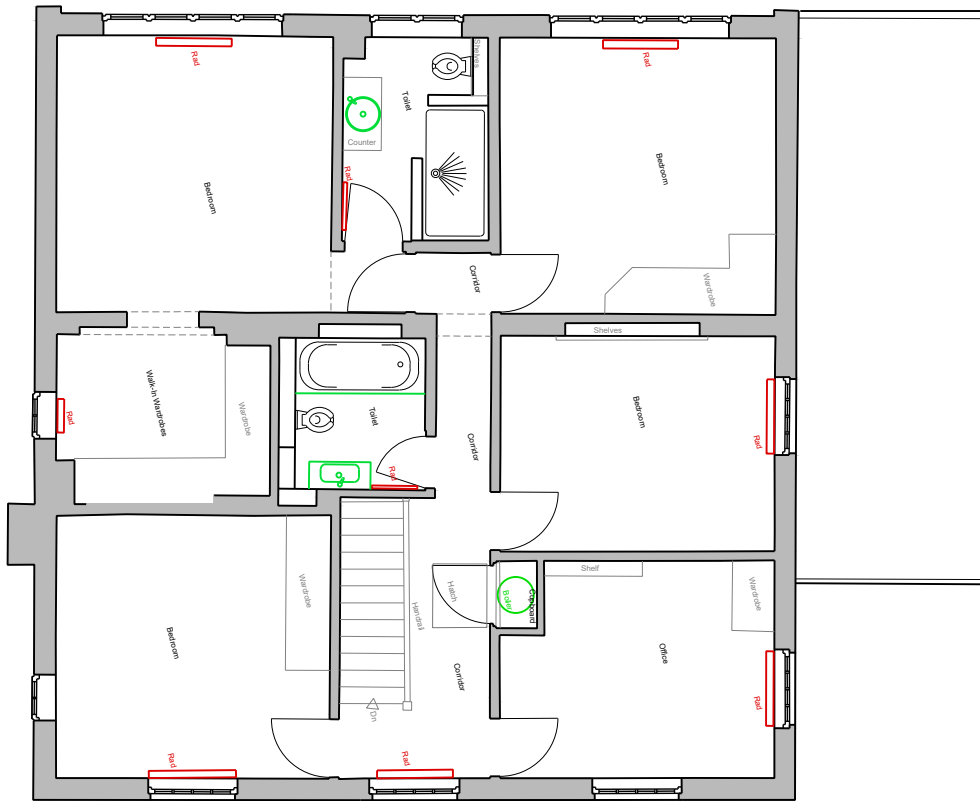

Annex Side Elevation 5 (North)
SCALE: 1:100 @ A1

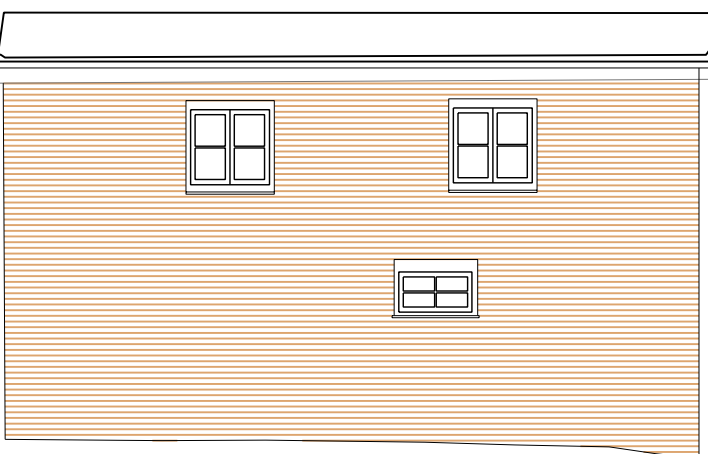

Side Elevation 4 (North)
SCALE: 1:100 @ A1



Side Elevation 2 (South)
SCALE: 1:100 @ A1



Rear Elevation 3 (West)
SCALE: 1:100 @ A1



Front Elevation 1 (East)
SCALE: 1:100 @ A1