


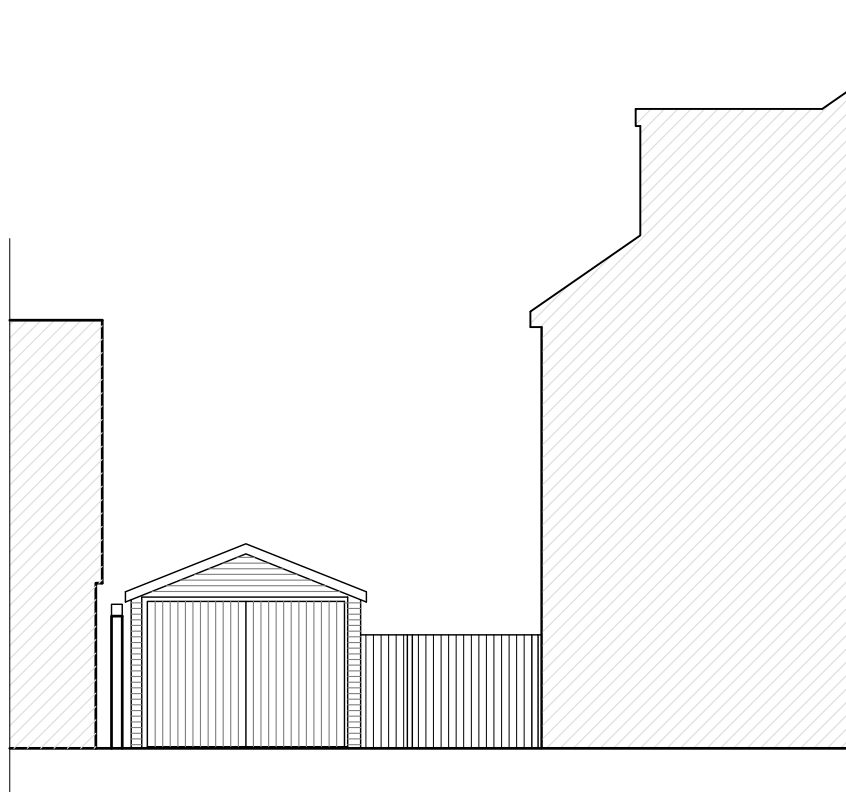

FRONT ELEVATION - from street



FRONT ELEVATION - from drive



REAR ELEVATION



SIDE ELEVATION



Client A. SMITH	Drawing Title EXISTING ELEVATIONS	Scale 1:100 @ A3	Date MAY 2021	Revisions <table><tr><th>Rev.</th><th>Date.</th><th>Description</th></tr><tr><td>-</td><td></td><td></td></tr></table>	Rev.	Date.	Description	-			All site dimensions and levels to be verified by contractors and subcontractors on site prior to manufacture Do not Scale from this drawing To be read in conjunction with all other drawings and contract documentation Contractor to refer to all relevant consultants and engineers drawings throughout the course of the works All works to comply to local authority requirements Any errors, dimensional discrepancies or omissions to be reported to Inature prior to manufacture Drawing is for design intent only	inature architecture & design www.inature.co.uk T. 0207 223 8100 T. 01273 710 056 © inature
Rev.	Date.	Description										
-												
Job Title Oakmead House Cuckfield RH17 5DX	Drawing Status FOR PLANNING Drawn By Checked By LT	Drawing No. 2764 - 02	Rev. -									