





FRONT ELEVATION - from street

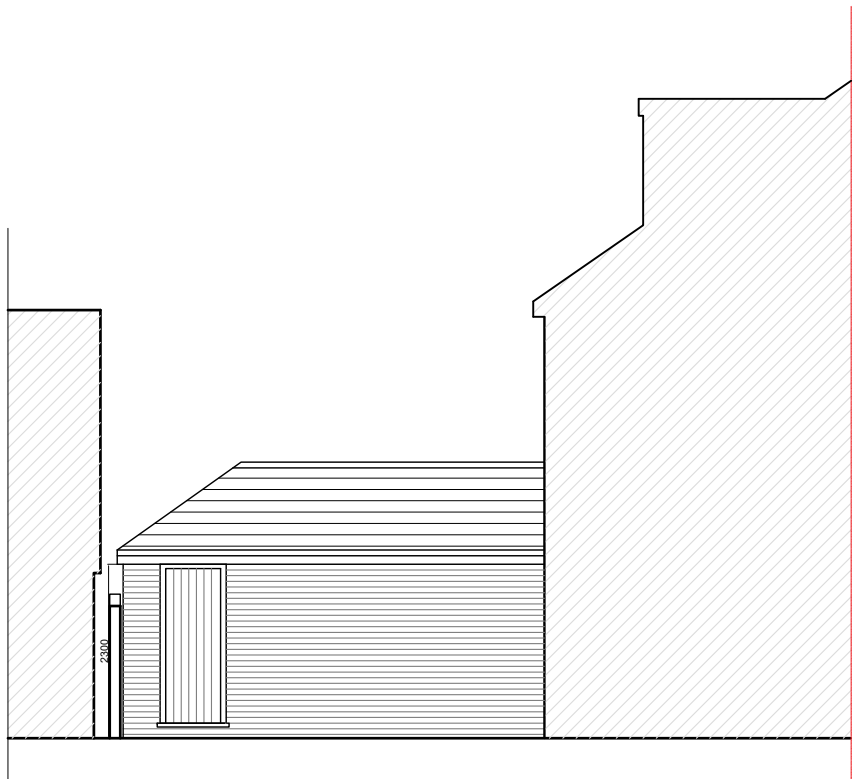


FRONT ELEVATION - from drive



REAR ELEVATION

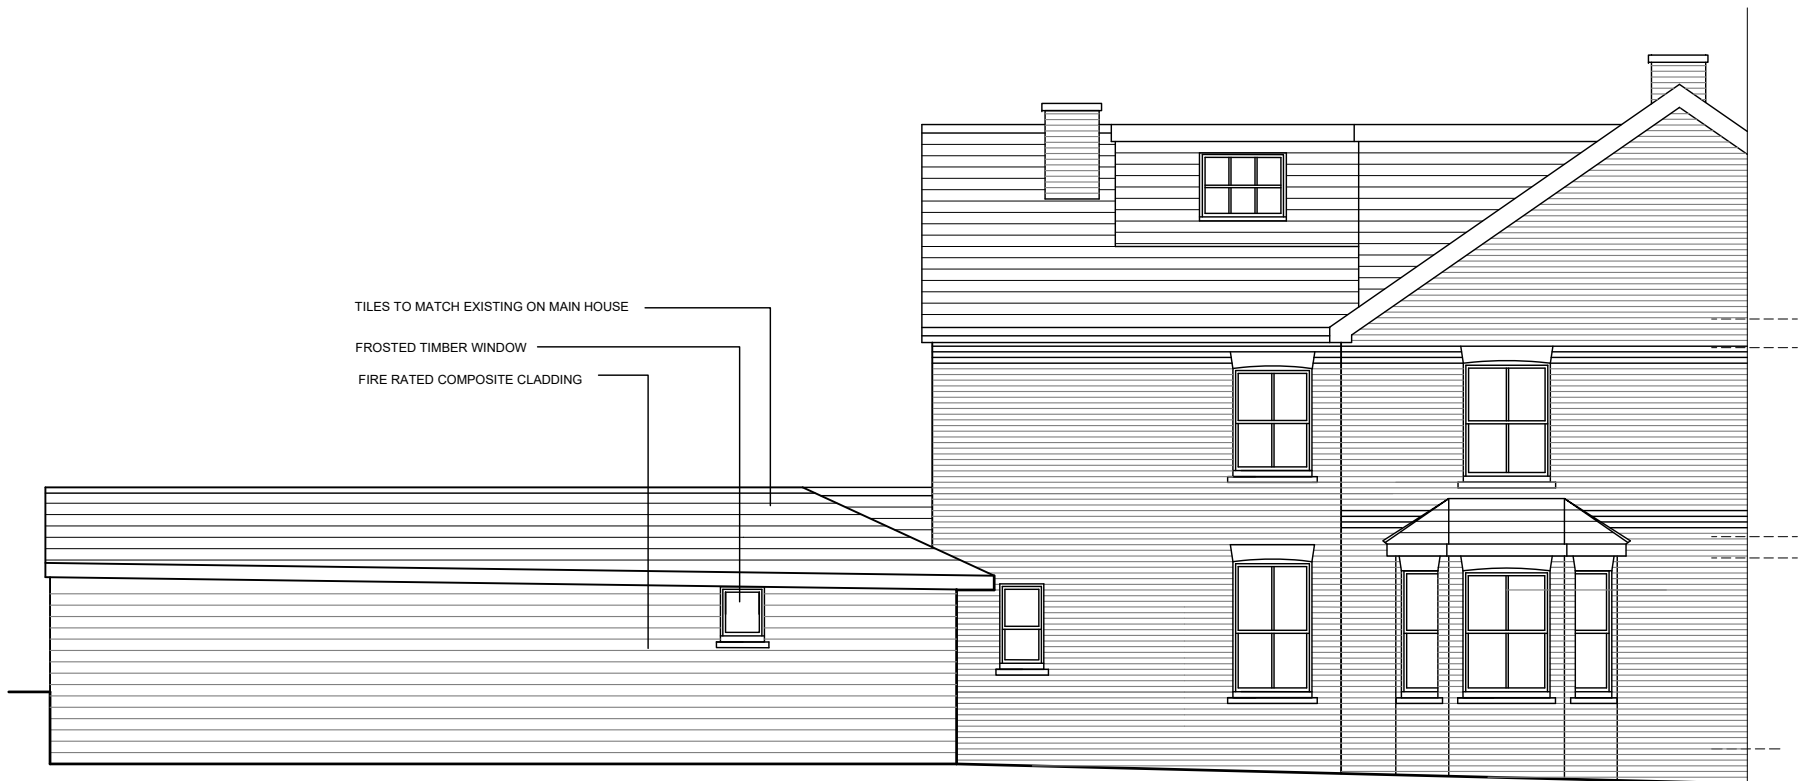

SIDE ELEVATION

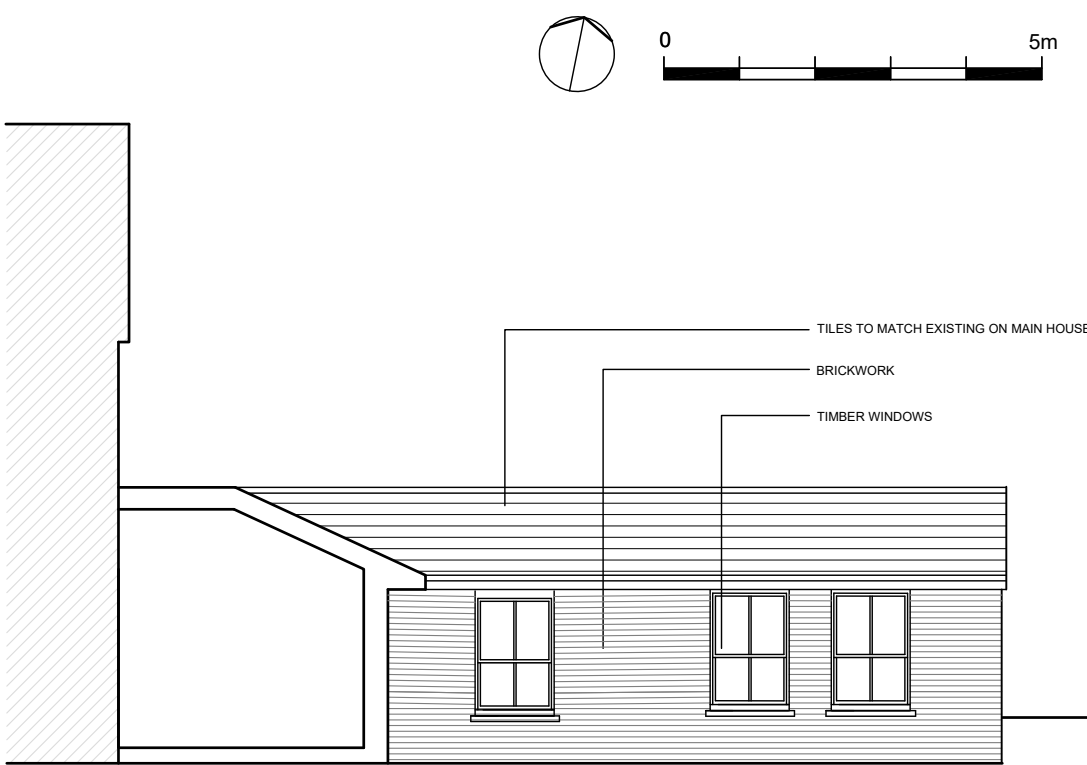

Client
A. SMITH

Job Title
Oakmead House
Cuckfield
RH17 5DX

Drawing Title
PROPOSED ELEVATIONS

Drawing Status
FOR PLANNING

Drawn By
Checked By
LT

Scale
1:100 @ A3

Date
DEC 2025

Drawing No.
Rev.

2764 - 06
A

Revisions

Rev. Date. Description
A 11.12.25 EXTENSION AMENDED

All site dimensions and levels to be verified by contractors and subcontractors on site prior to manufacture
Do not Scale from this drawing
To be read in conjunction with all other drawings and contract documentation
Contractor to refer to all relevant consultants and engineers drawings throughout the course of the works All works to comply to local authority requirements
Any errors, dimensional discrepancies or omissions to be reported to Inature prior to manufacture
Drawing is for design intent only

inature
architecture & design

www.inature.co.uk
T. 0207 223 8100
T. 01273 710 056

© inature