



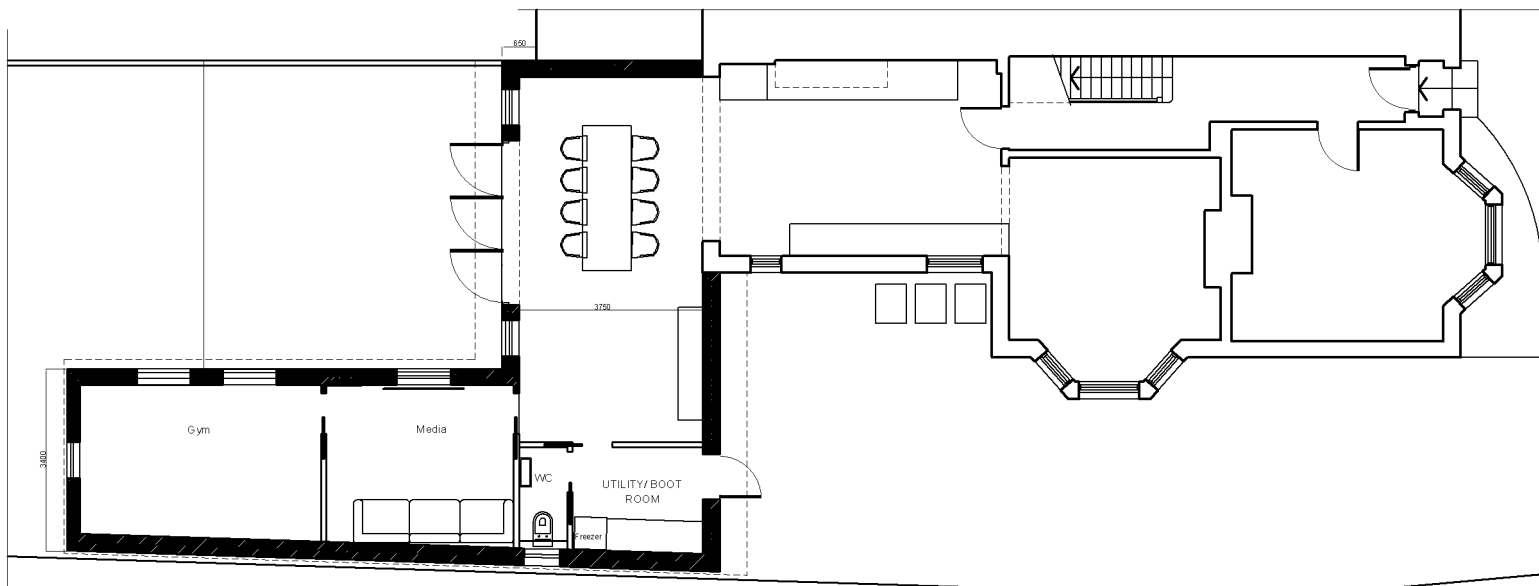

GROUND FLOOR

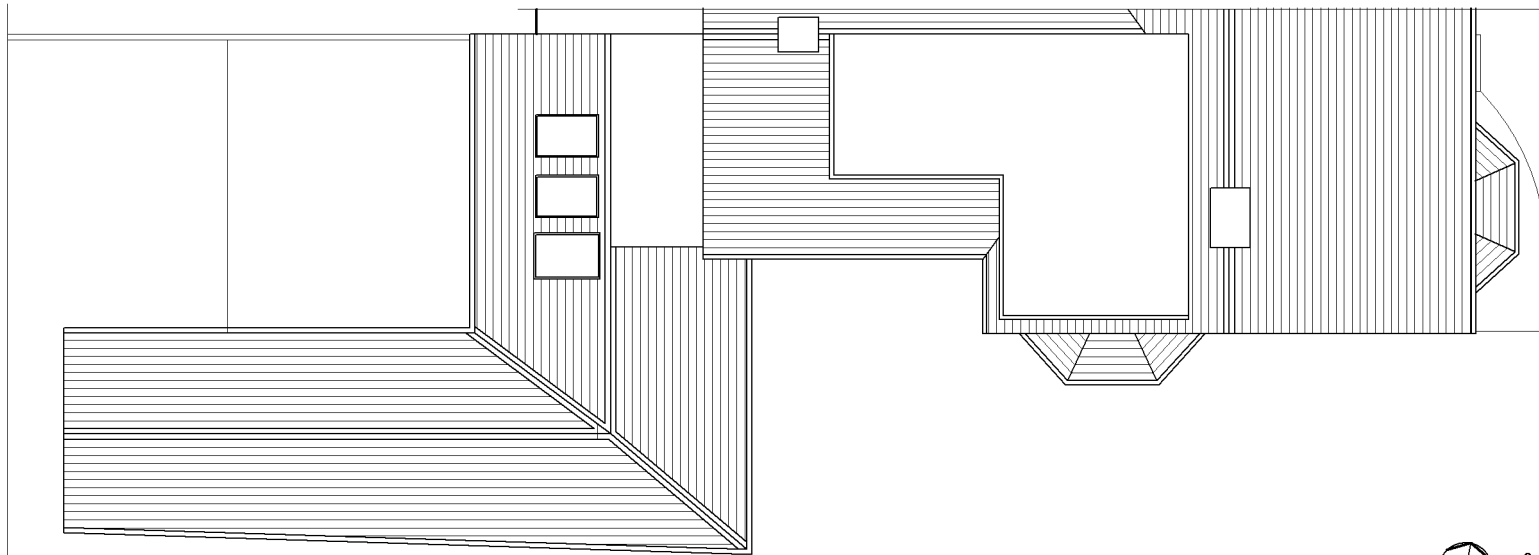

ROOF PLAN



Client
A. SMITH

Drawing Title
PROPOSED PLANS

Scale
1:100 @ A3

Date
DEC 2025

Revisions

Rev. Date. Description

A 11.12.25 EXTENSION AMENDED
B 17.12.25 WC WINDOW ADDED

Drawing No. 2764 - 05

Rev. B

All site dimensions and levels to be verified by contractors and subcontractors on site prior to manufacture
Do not Scale from this drawing
To be read in conjunction with all other drawings and contract documentation
Contractor to refer to all relevant consultants and engineers drawings throughout the course of the works All works to comply to local authority requirements
Any errors, dimensional discrepancies or omissions to be reported to Inature prior to manufacture
Drawing is for design intent only

inature
architecture & design

www.inature.co.uk
T. 0207 223 8100
T. 01273 710 056

© inature

Job Title
Oakmead House
Cuckfield
RH17 5DX

Drawing Status
FOR PLANNING

Drawn By
Checked By
LT