


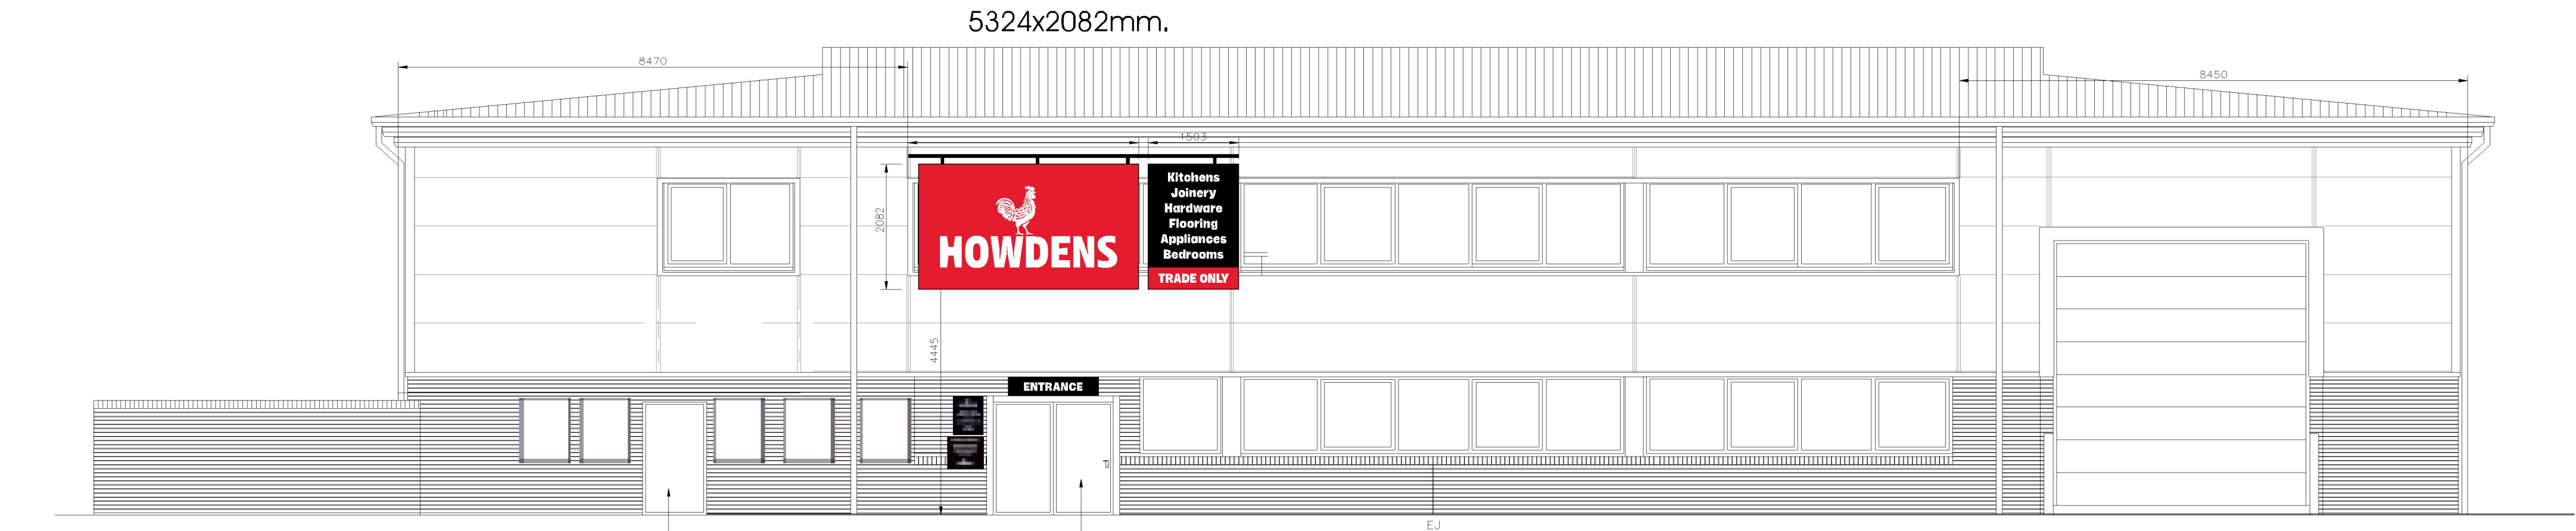


NORTH ELEVATION

New FE Door

New Customer Entrance  
1500x300mm.

ENTRANCE

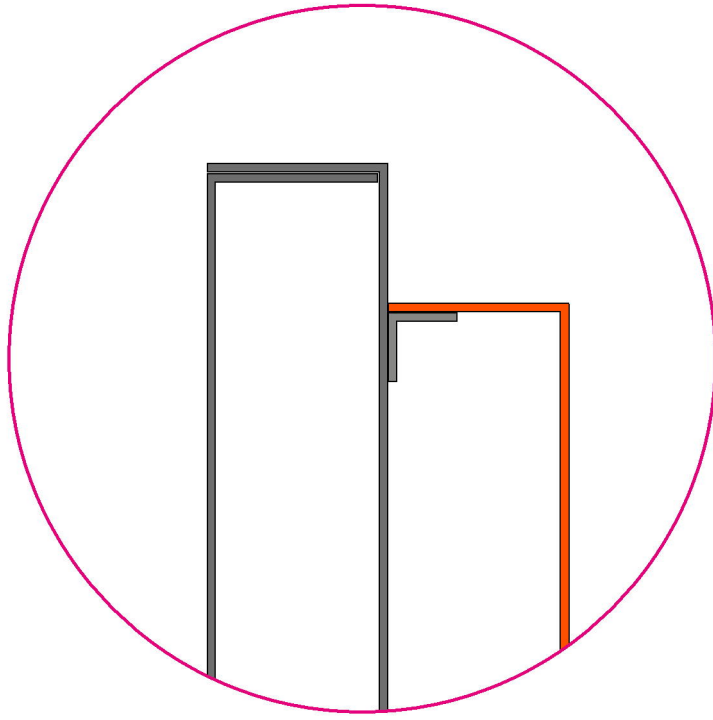

5422 mm




5416 mm


2176 mm

2182 mm

Back Tray

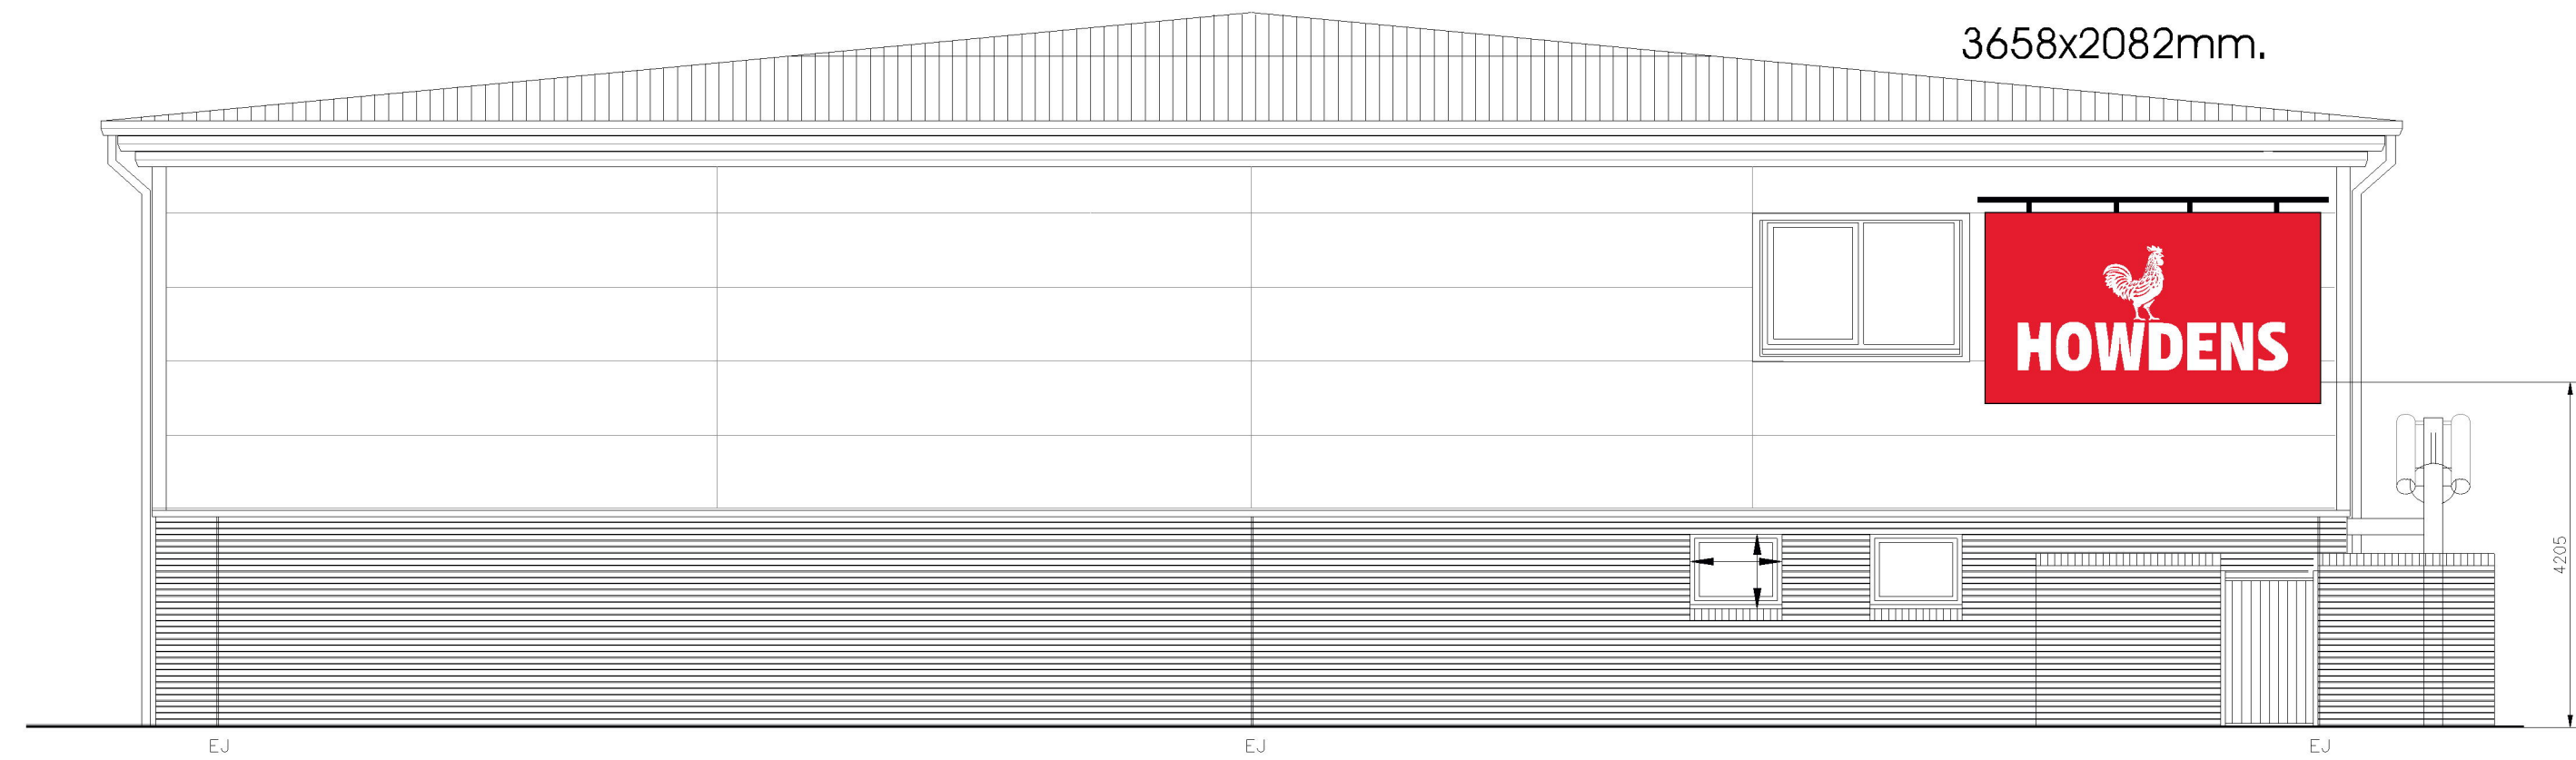

EAST ELEVATION

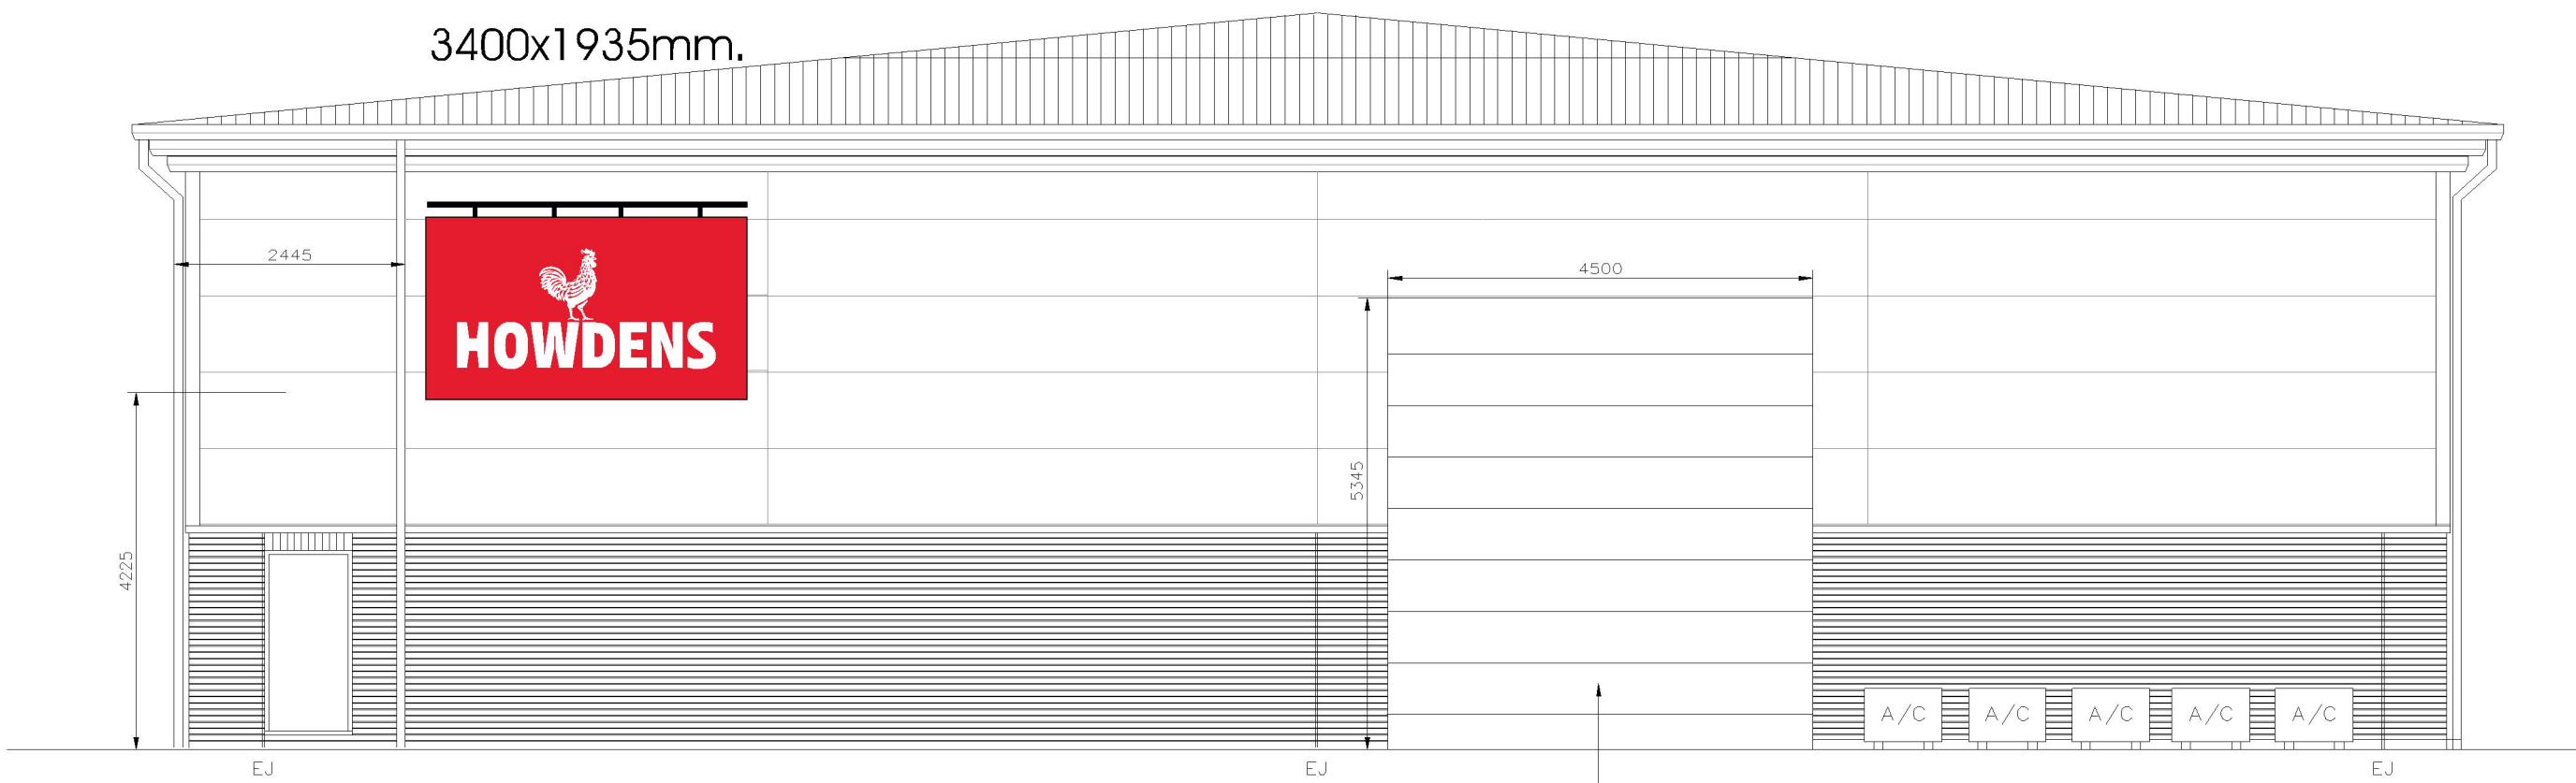

WEST ELEVATION

New Roller Shutter

|           |                                                     |
|-----------|-----------------------------------------------------|
| FILE EXT. | Z:\A-Z Projects\Howdens\Sites\Burgess Hill\Drawings |
| CLIENT    | HOWDENS                                             |
| ADDRESS   | Unit 4, York road, Maldings Park, Burgess Hill      |
| DRAWN BY  | P.E.                                                |

|   |                         |
|---|-------------------------|
| DWG No.   | 01_HOWDENS_BURGESS HILL |
| DATE   | 01-03-26                |
| JOB No.   | 91732                   |
| This drawing is confidential and any form of reproduction, modification, distribution or other unauthorised use is strictly prohibited without written consent |                         |



HOWDENS - BURGESS HILL

SUMMER




Double-sided opening hours 500x700mm.


WINTER



5 No. 300x400mm.

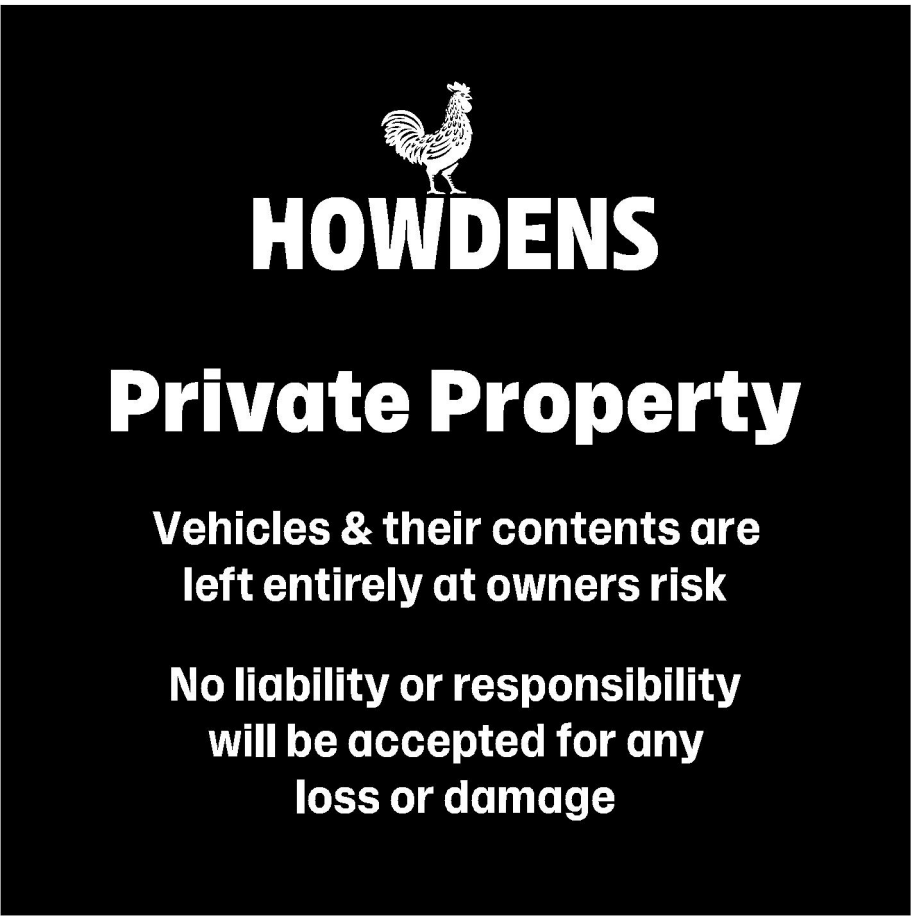

600x600mm.

 

A0 poster frame 841x1189mm.



Internal sign 1300x200mm.



Double-sided 594x841mm A-board swinger.

|           |                                                     |
|-----------|-----------------------------------------------------|
| FILE EXT. | Z:\A-Z Projects\Howdens\Sites\Burgess Hill\Drawings |
| CLIENT    | HOWDENS                                             |
| ADDRESS   | Unit 4, York road, Maldings Park, Burgess Hill      |
| DRAWN BY  | P.E.                                                |

|   |                         |
|---|-------------------------|
| DWG No.   | 01_HOWDENS_BURGESS HILL |
| DATE   | 01-03-26                |
| JOB No.   | 91732                   |
| This drawing is confidential and any form of reproduction, modification, distribution or other unauthorised use is strictly prohibited without written consent |                         |

