



Front Elevation

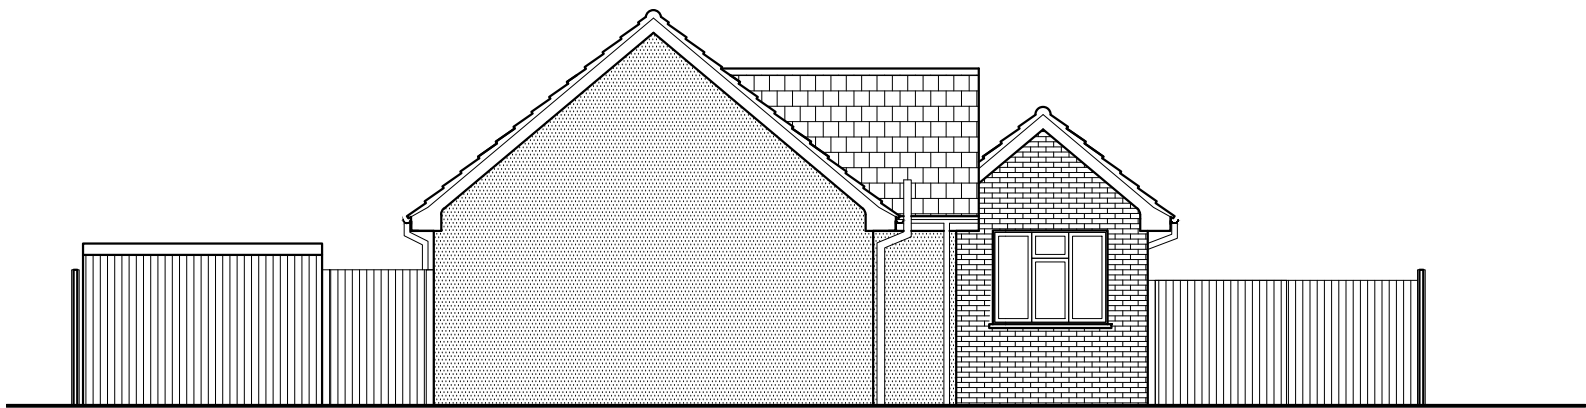


Side Elevation

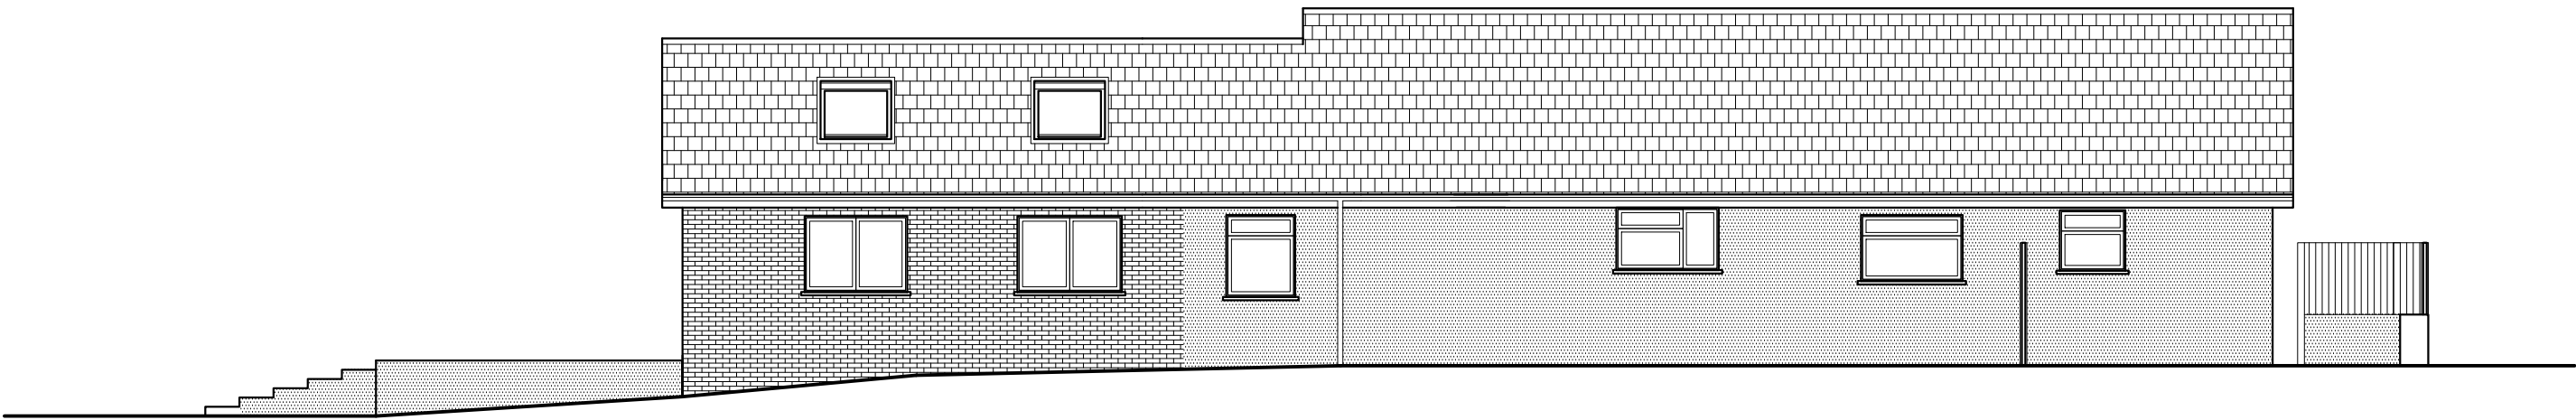

Rear Elevation



Side Elevation

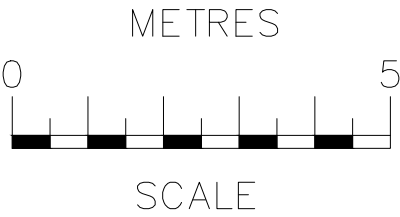

rev	date	description			
RB Design Corner Cottage, The Limes, Felbridge RH19 2QY Tel: 01342 523 766 Mob 07988 998 928 e-mail: info@russbouditchdesign.co.uk					
project	drawing		date	job no	
Coombe Place Cottage, Turners Hill Road, East Grinstead, RH19 4LX.	WORKS		02.12.24		
client	scale @		1:100	drawing no	PLN 02
Ms. Mathieson & Mr Pinchin	ELEVATIONS EXISTING				