




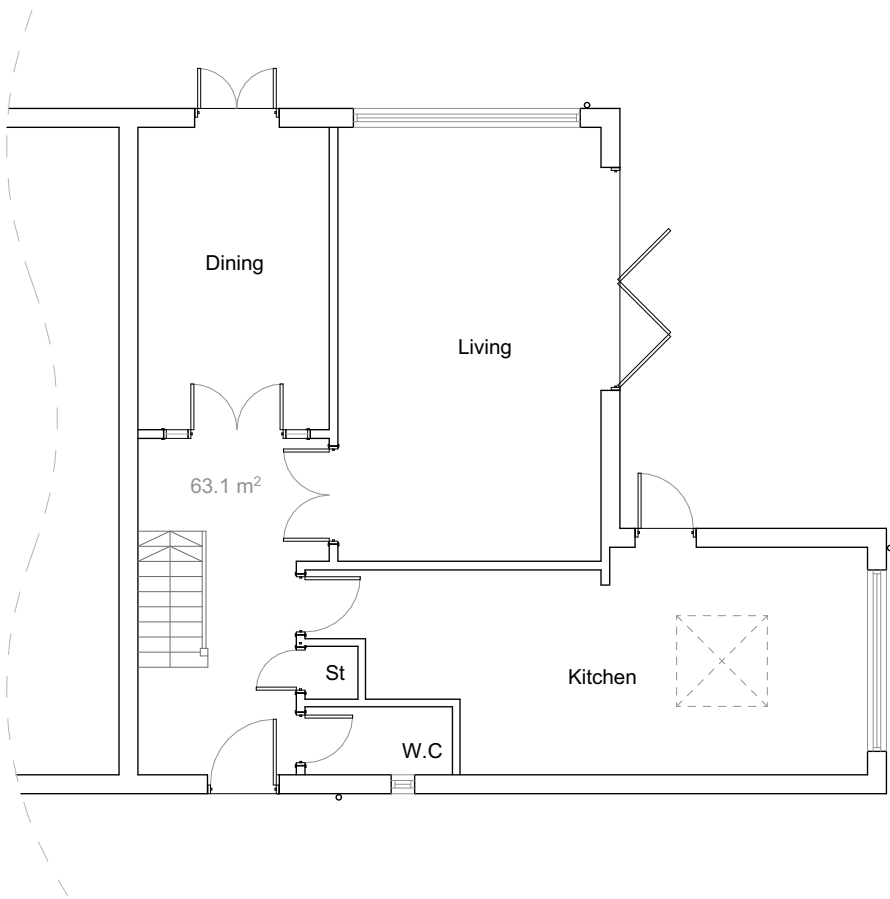

Ground Floor Plan

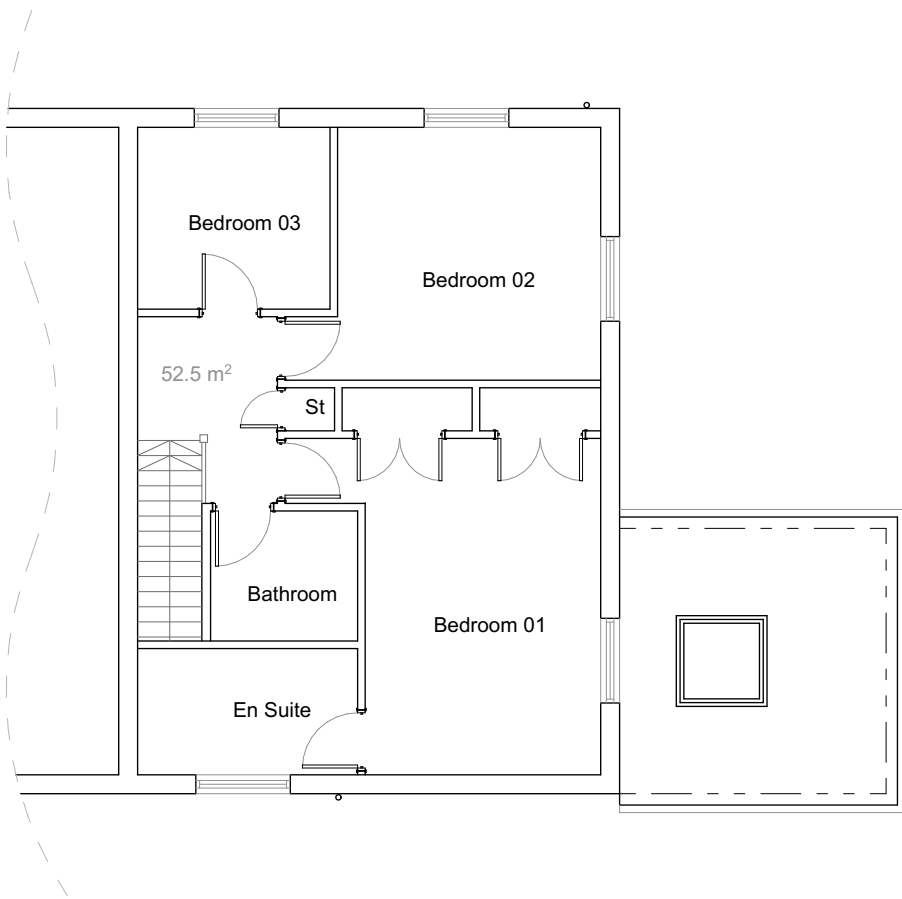

First Floor Plan

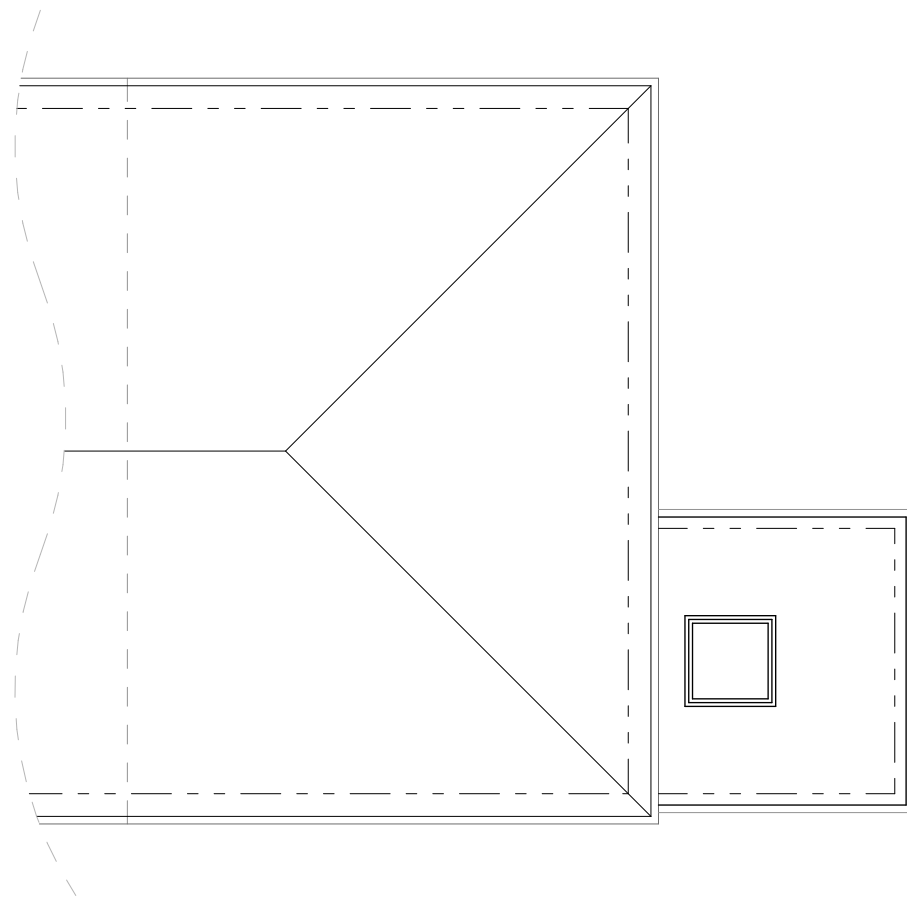

Roof Plan




Front Elevation [North]



Side Elevation [West]



Rear Elevation [South]

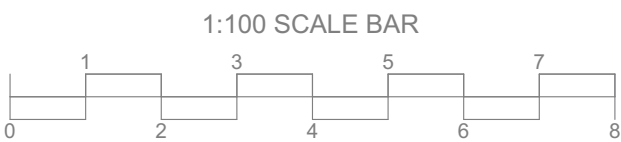

REV	DATE	NOTES	Site Ref:	N inkDRAWN ARCHITECTURE Windermere House, 47 New Walk, Leicester, LE1 6TE 0116 2555114 www.inkdrawn.com mail@inkdrawn.com All dimensions to be checked on site. Do not scale off drawing.This drawing is the copyright of Ink Drawn Architecture Ltd, and not to be reproduced without their permission. Project: Proposed double storey extension at 12 Felbridge Court, Copthorne Road, Felbridge Drawing Title: Existing Drawings Drawing Reference: 1126-INK-FBC-ZZ-DR-A-01003 Scale: 1:100@A2 Drawn by: DN Status/Revision: WIP / P01 Checked by: - Date: November 2025 Issued by: DN	
-----	------	-------	-----------	---	--

Existing