



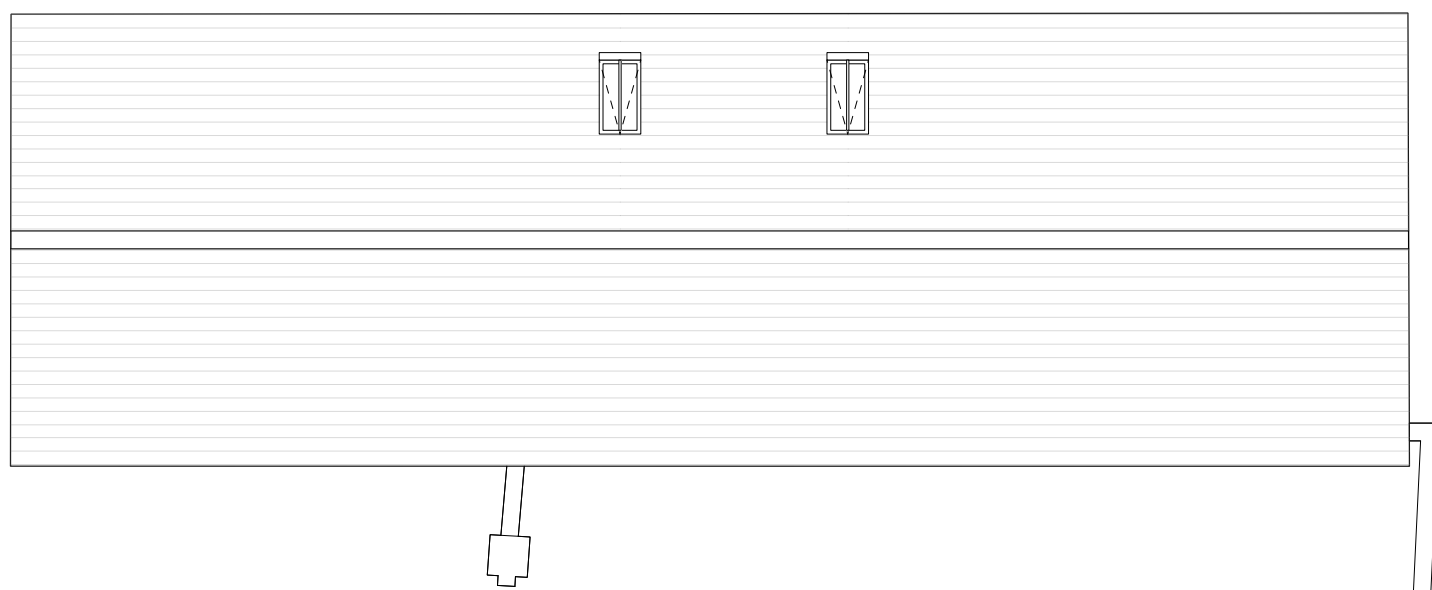


2 Barn-RL-Proposed
Scale: 1:100




3 Barn-South Elevation-Proposed
Scale: 1:100

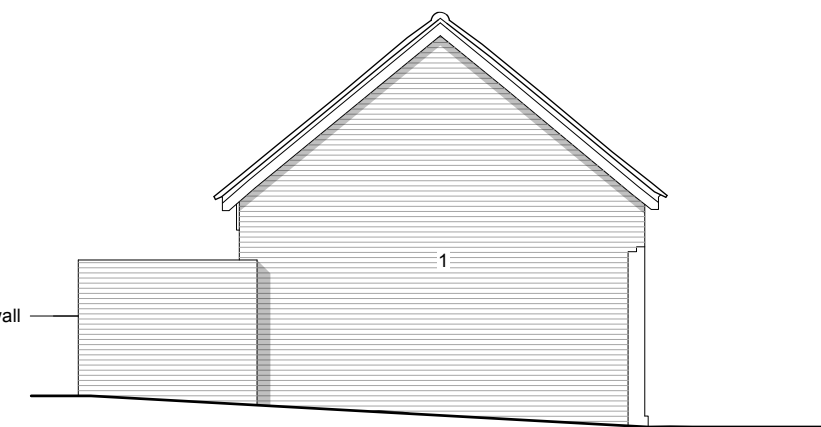


4 Barn-East Elevation-Proposed
Scale: 1:100

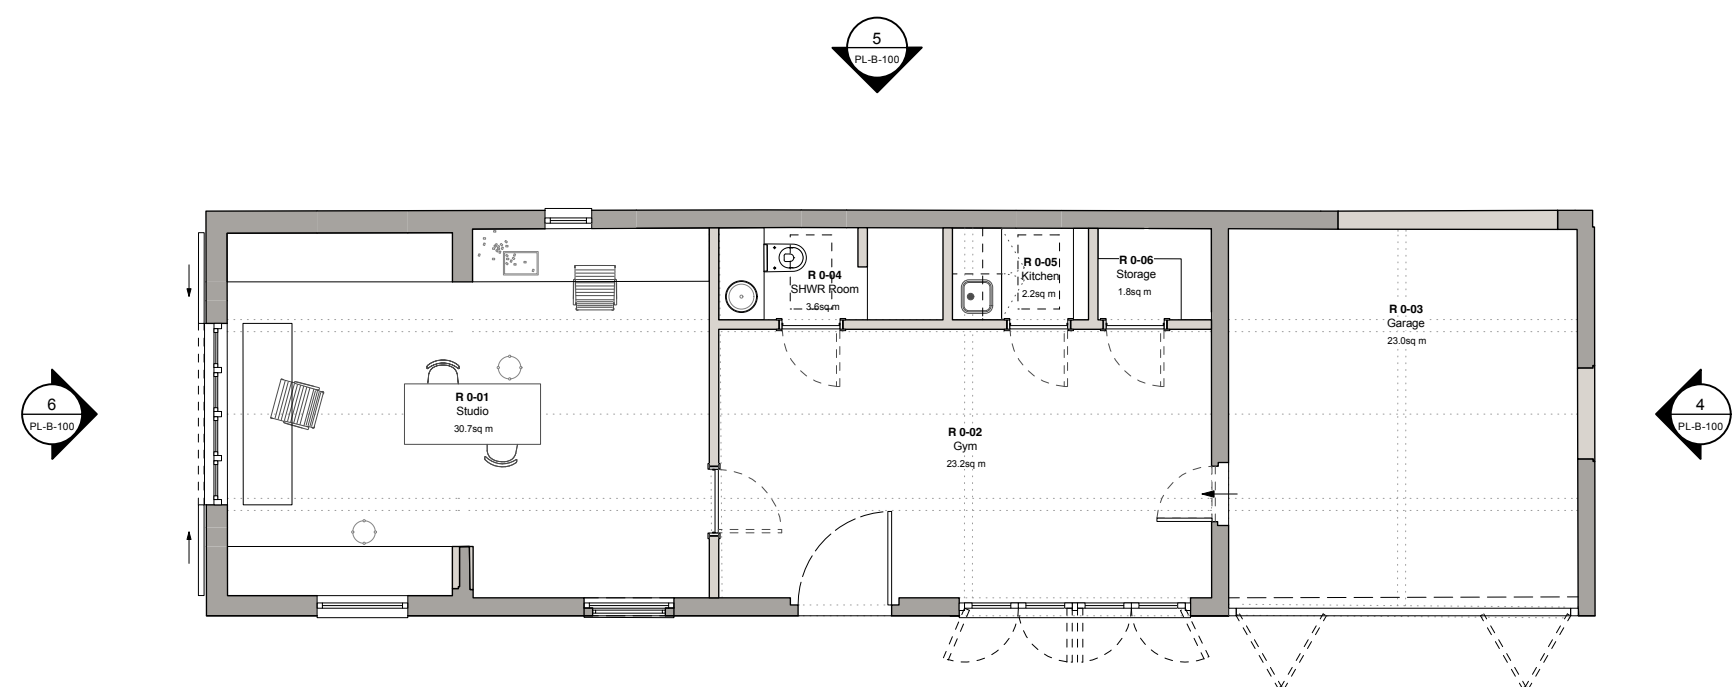

1 Barn-L0-Proposed
Scale: 1:100

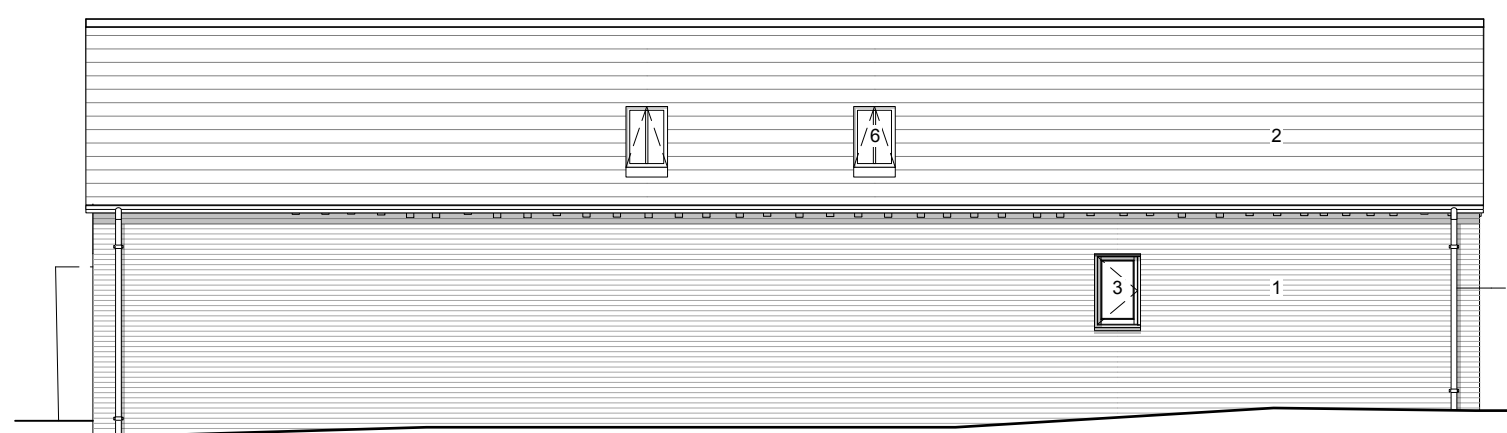

5 Barn-North Elevation-Proposed
Scale: 1:100

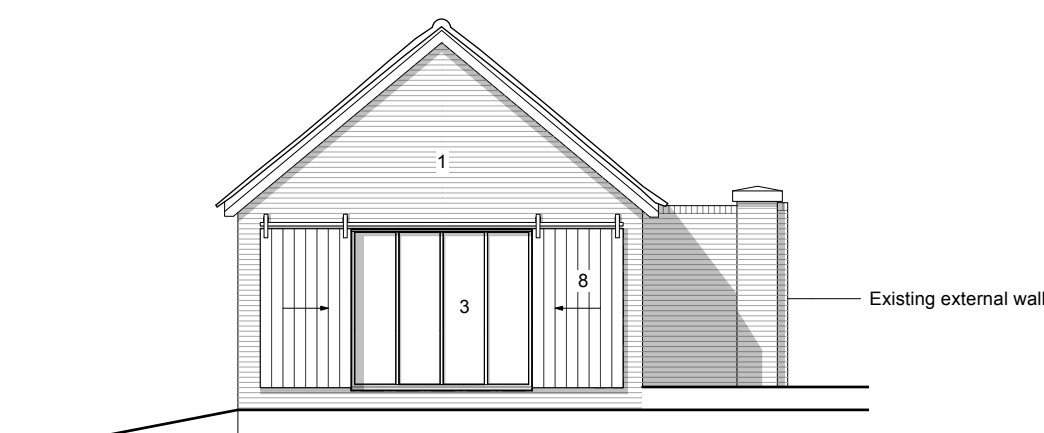

6 Barn-West Elevation-Proposed
Scale: 1:100

General Arrangement Legend	
	Proposed external/internal walls
	Existing external/internal walls

Materials Legend	
1.	Existing Clay facing brick in lime mortar; reclaimed materials to be used for infilling or adjustments to existing as required. Brick bond to match existing.
2.	Existing Clay Plain Tiles; reclaimed materials to be used for infilling or repairs as required.
3.	Painted timber casement windows and doors
4.	Painted timber boarded garage doors
5.	Existing fenestration to be retained and made good.
6.	Conservation rooflights in off-black
7.	Cast Iron/Aluminium rainwater goods
8.	Timber boarded shutters on powdercoated steel rail and pulleys

Scale for Planning purposes only, do not scale for construction purposes. Use figured dimensions only. Figured dimensions are in millimetres. All levels are in metres. All dimensions and levels shall be verified on site before proceeding with works. Detailed site survey to be carried out to verify positions and level relationships with site features and ordnance survey. The Architect must be notified of any discrepancy. Where building components are described in the Schedule of works as Contractor Design - elements shown on this drawing pertaining to those components are to be read as 'Issued for Design Intent only'.		
George and James Architects Limited is not responsible for any errors caused by the transmission, translation, software or computer systems. George and James Architects Limited is not responsible for not shall be liable for the consequences of any use made of the drawings or models other than that for which they were produced by George and James Architects Limited for the Client.		
COPYRIGHT © 2022 GEORGE AND JAMES ARCHITECTS LIMITED		
Revision	Date	Issue Note
A	12/11/2025	Issued for Planning

PLANNING

GEORGE & JAMES
ARCHITECTS
www.georgeandjames.co.uk

The Workshop
Ingram's Green Lane
Midhurst, GU29 0LJ
01730 887 287
architects@georgeandjames.co.uk

Nether Walstead
Studio Barn
Proposed Elevations & Floor Plans
526_PL-B-100 Rev.A

G&J PROJECT NO: 526

SCALE: 1:100 at A1

